13087 / P-20 - C

Client
EP BARRUS LTD

C:\Revitlocal\2015\13087_Site_Plan (central)_andrewhar\d552.rvt

Index	Revision	Date	Int	Chk'd
C	revised vehicle entrance roadway and paths	30/03/14	AH	SA

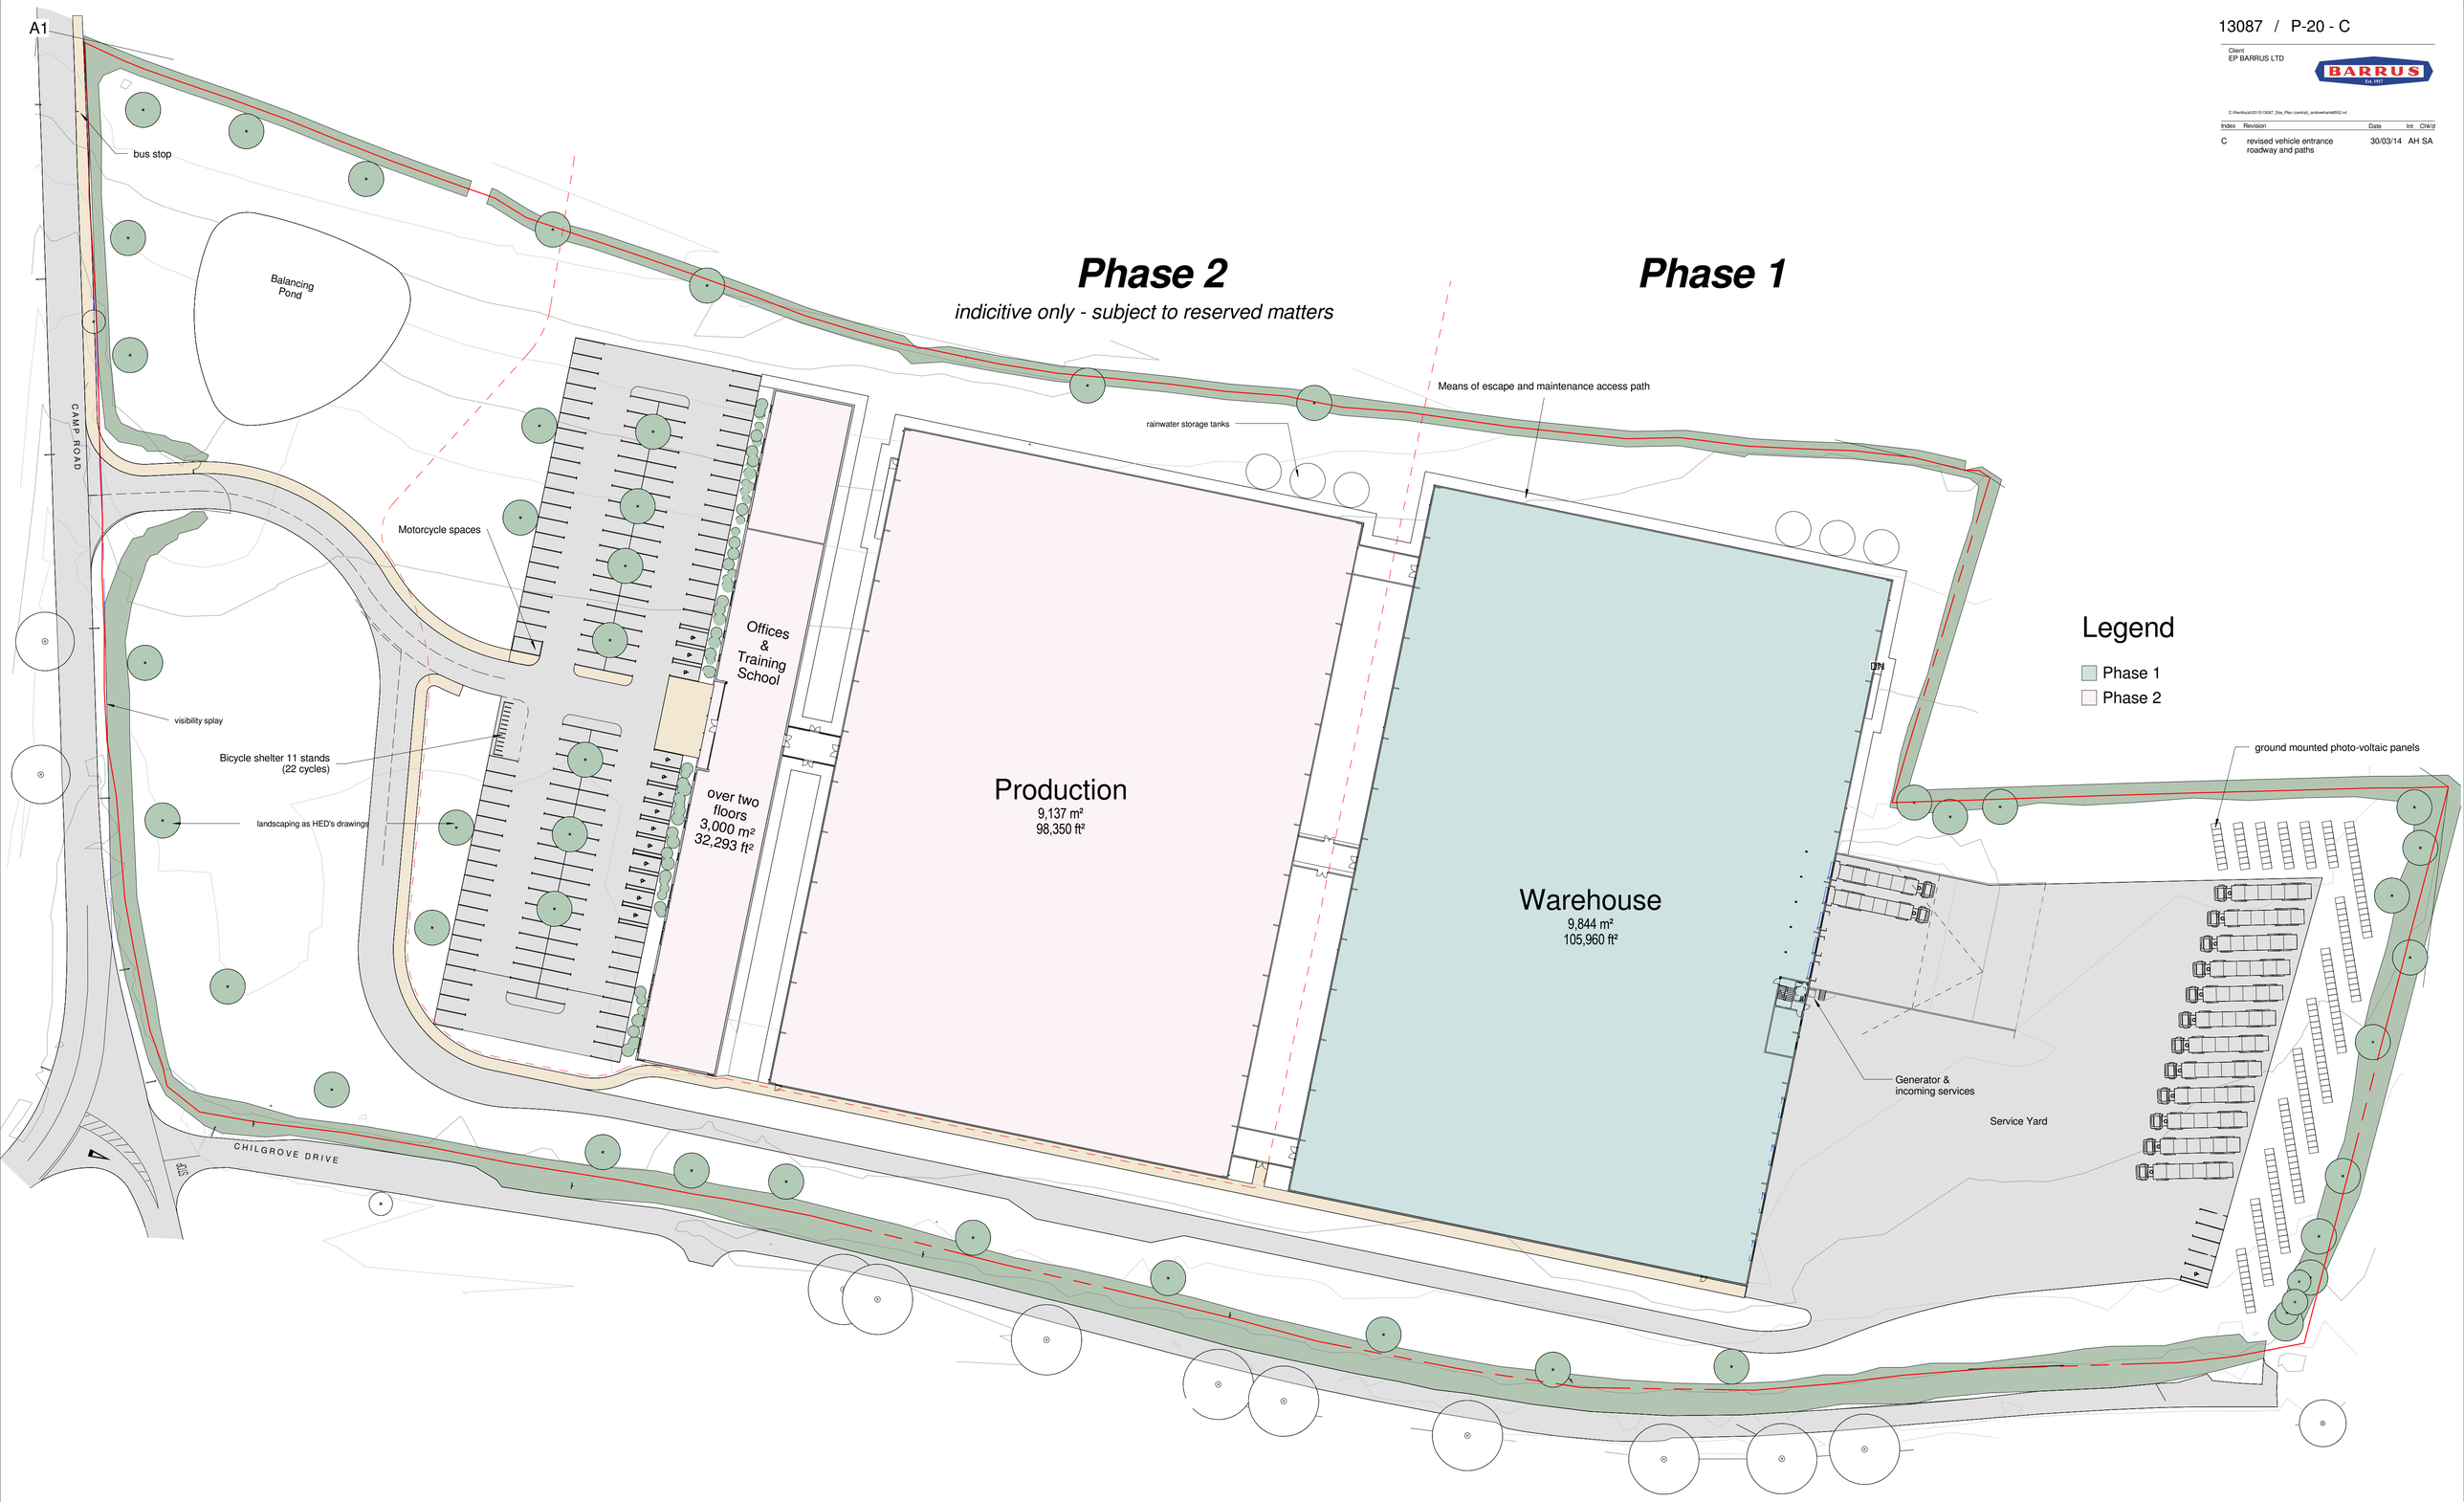

LYONS+SLEEMAN+HOARE | **Architects**

Nero Brewery, Cricket Green, Hartley Wintney, Hants RG27 8QA
Tel: 01252 844144 Fax: 01252 844800 Web: www.lshArch.co.uk

Land to the West of Chilgrove Drive & North of Camp Road, Upper Heyford

Job N	Drg N	Rev	Scale	Status	Job
13087	P-20	C	1 : 500	PLANNING	Land to the West of Chilgrove Drive & North of Camp Road, Upper Heyford

Date	Director	Author	Check	Drawing
09/12/14	SA	LF	AH	PROPOSED SITE PLAN - PHASES 1 AND 2

NOTE: All figures are approximate and have been measured and expressed in a manner as defined by the current edition of the RICS/SIVA Code of Measuring Practice. Figures relate to the current stage of the project and any development decisions to be made on the basis of this information should include due allowance for the increases and decreases inherent in the design and building processes. Reproduced from Ordnance Survey mapping under Licence Numbers AR152375 & 100020449

This drawing may be scaled or cross referenced to the scale bar for Planning Application purposes only. Do not scale for any other purpose, use figured dimensions only. Subject to site survey and all necessary consents. All dimensions to be checked by user and any discrepancies, errors or omissions to be reported to the Architect before work commences. This drawing is to be read in conjunction with all other relevant materials.

©LYONS+SLEEMAN+HOARE Ltd