© this drawing and the building works depicted are the copyright of **Idp** and may not be reproduced or amended except by written permission. no liability will be accepted for amendments made by other persons.

all dimensions to be checked on site and architect notified of any discrepancies prior to commencement.
do not scale.

notes:

N

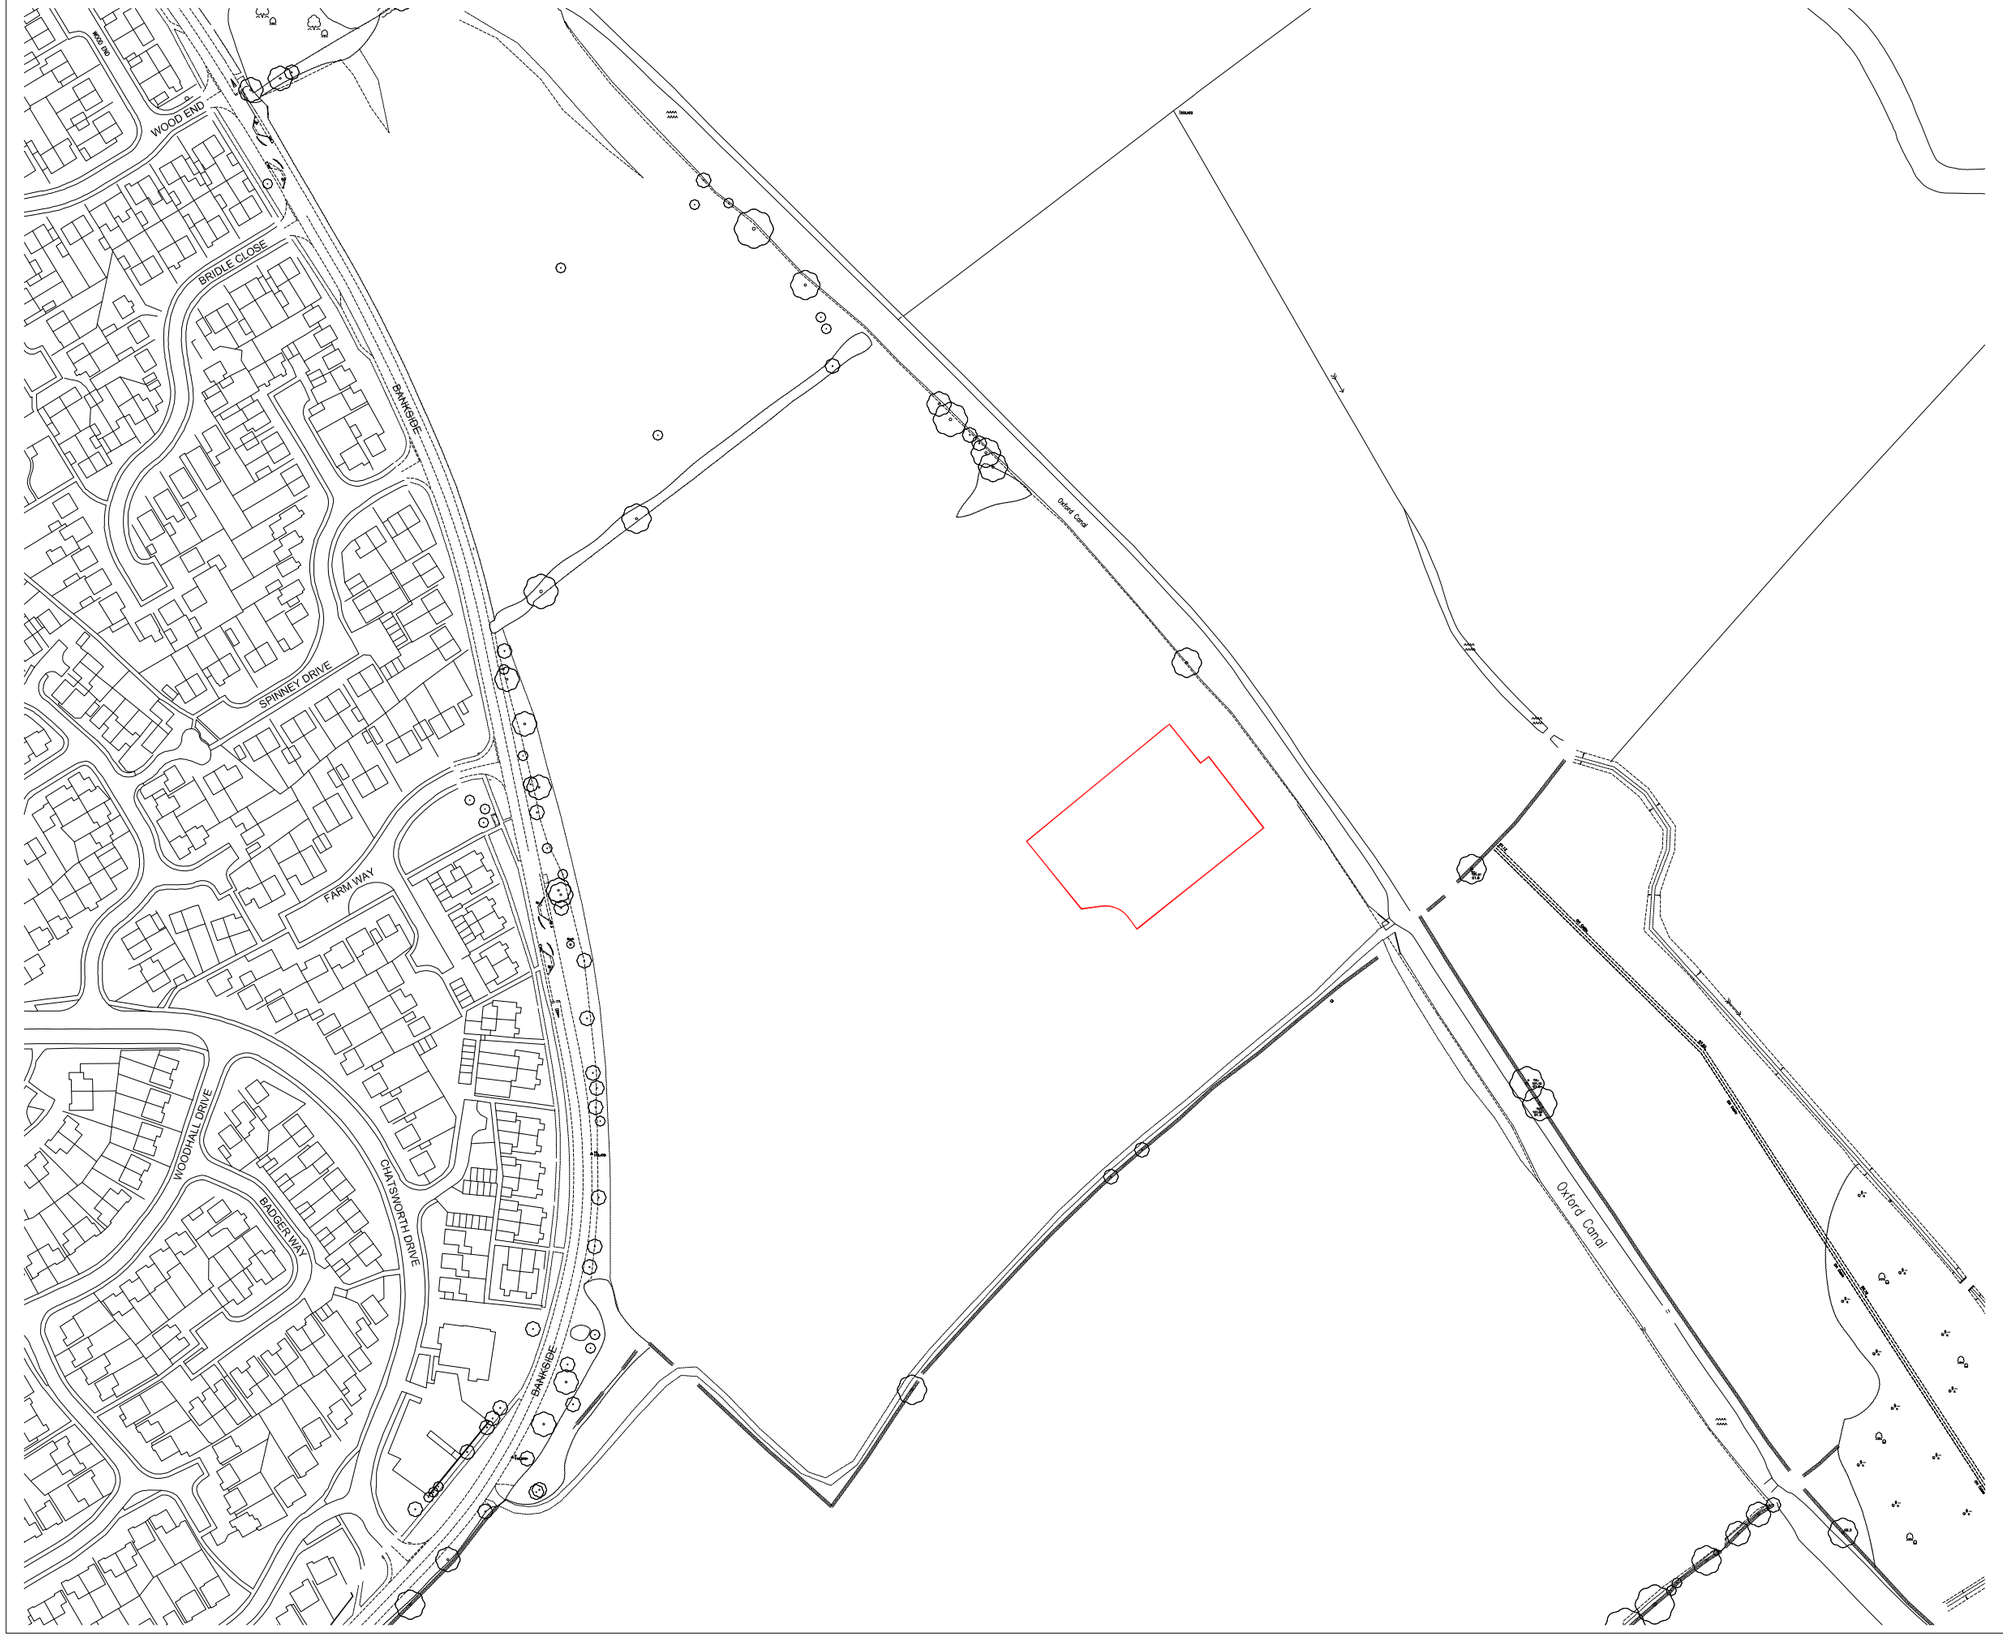

rev:	date:	comment(s):	name:	check:

ARCHITECTS.
URBAN DESIGNERS.
PLANNERS.
PROJECT MANAGERS.
WE ARE IDP.

status: FOR PLANNING RIBA Stage: 3

client: Bovis, Taylor Wimpey and Barratt Homes

job: Longford Park, Banbury

title: Public House Site Location Plan

drawn: TKB date: 09.12.14

checked: TKB scale @ a3: 1:2500

job no: C2309 drg no: P100 Rev -

IDP GROUP 27 SPON STREET COVENTRY CV1 3BA
T: **+44 (0)24 7652 7600** E:info@idpgroup.com
www.**weare**idp.com