Scale 1:25
0m 1m 2m

0m 1m 2m 3m 4m 5m
Scale 1:50

GENERAL NOTES

All dimensions are to be checked on site before work commences. Figured dimensions to be taken in preference to scaled dimensions. Any discrepancies should be reported to the design office immediately. **If in doubt please ASK.** © Copyright reserved.

- Textured render cladding
- 140mm block upstand
- 140mm panel with 10mm osb sheathing
- Line of plasterboard

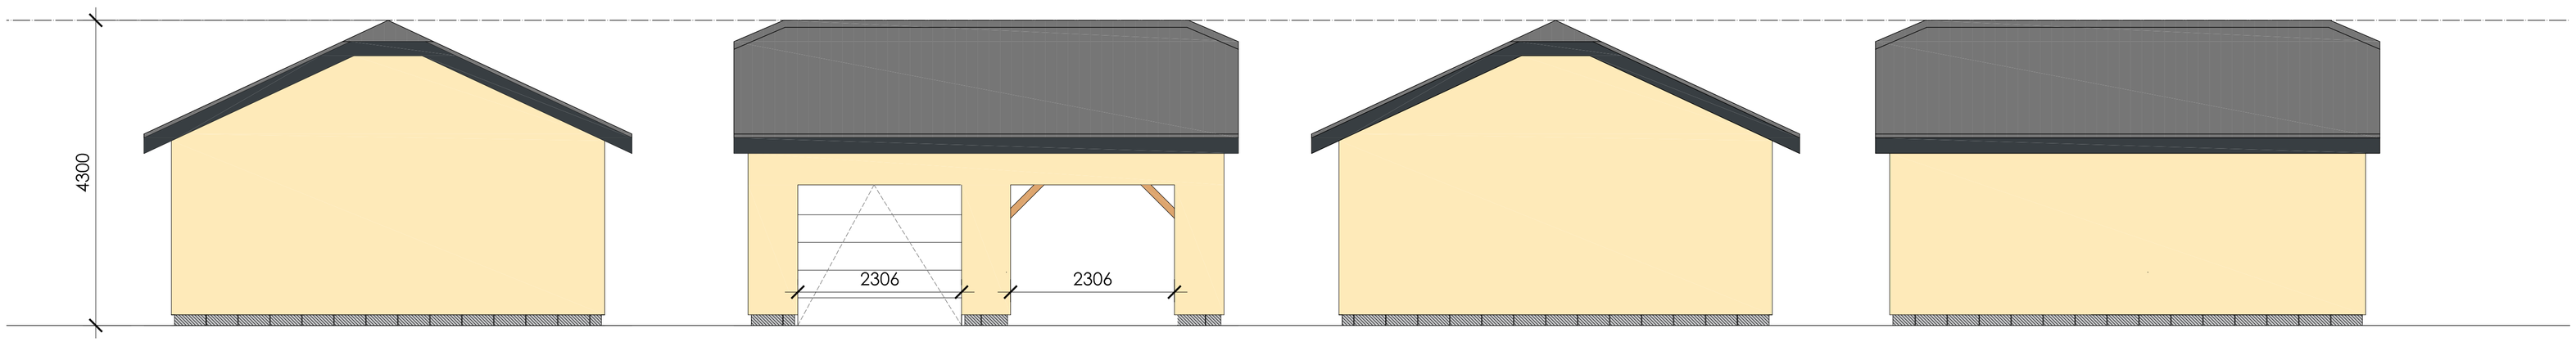

Side (East Elevation) | Front (North Elevation) | Front (West Elevation) | Rear (South Elevation)

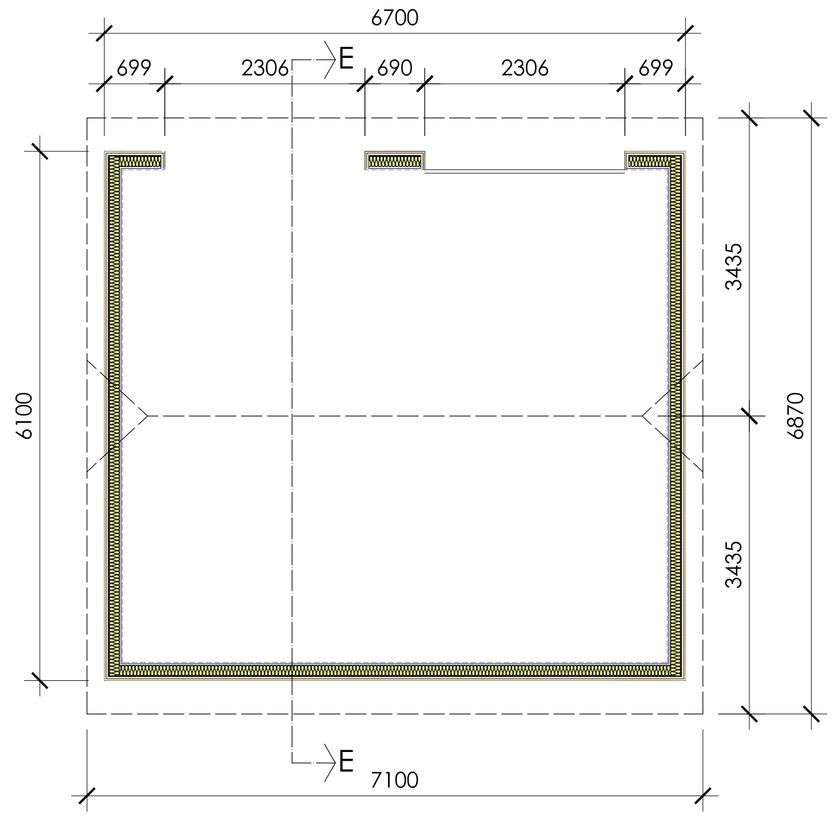

Garage Plan

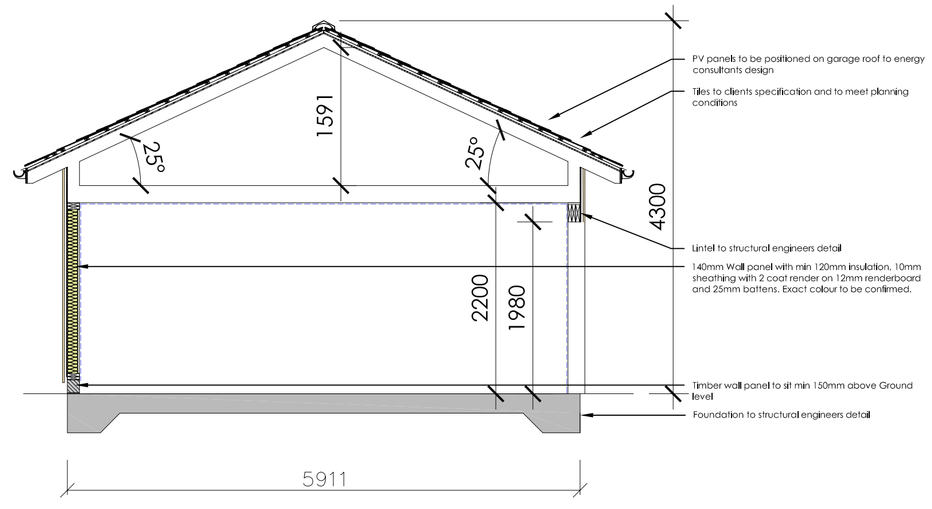

Section EE

Rev.	Date	Remarks	Initial
D	05.05.2017	PV Panels removed	HK
C	04.05.2017	PV panels shown	HK
B	24.04.2017	Garage openings increased	HK
A	11.04.2017	Garage size and render changes	HK

SYLVA
Sylva Group,
4 Southill,
Cranbury Park,
Chartbury,
OX7 3EW
T: 01608 811543
W: www.sylvagroup.com
Bespoke Design & Build Solutions

Drawing Status: **APPROVAL**

Title: Garage Plan, Section, Elevations

Project: Stewart House,Stewart Court, Sibford Ferris, OX15 5QX

Client: Mr and Mrs Roussel

Drawing No: 10859-BR-010 Rev: D

Drawn:	Checked:	Scale:	Size:	Date:
HK	–	1:50	A1	03.02.2017