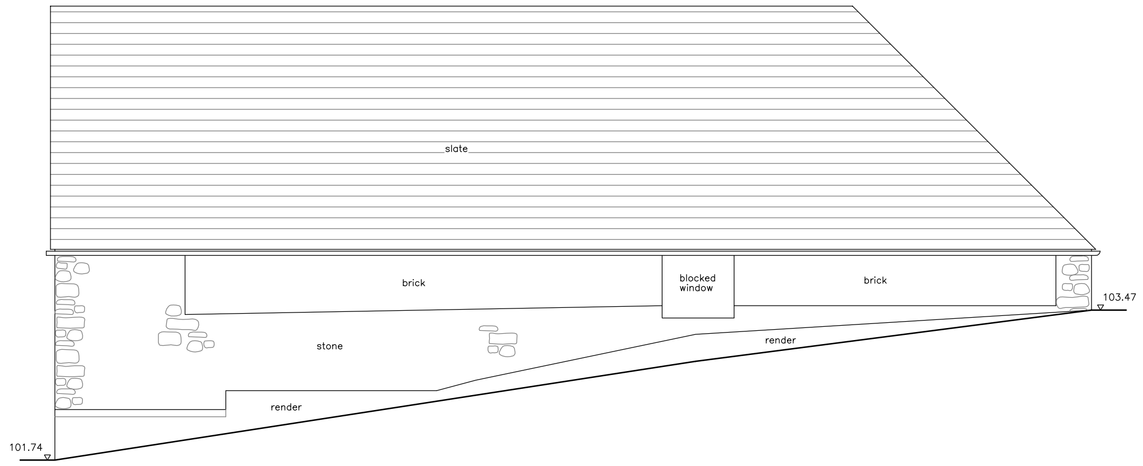

NORTH ELEVATION

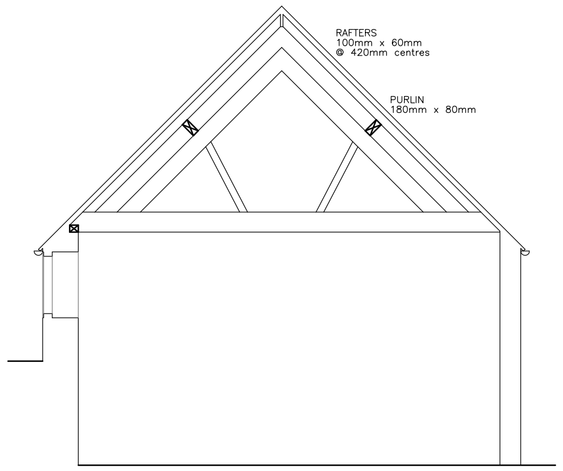

SECTION A-A

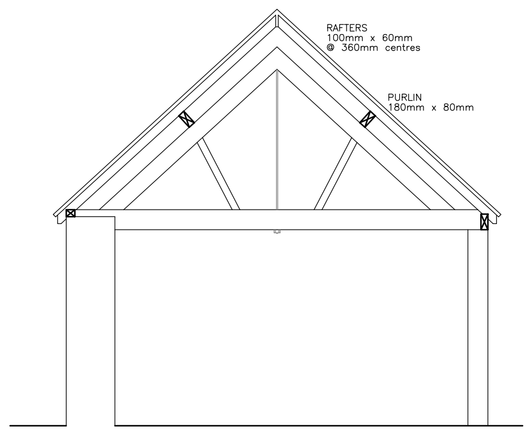

SECTION B-B

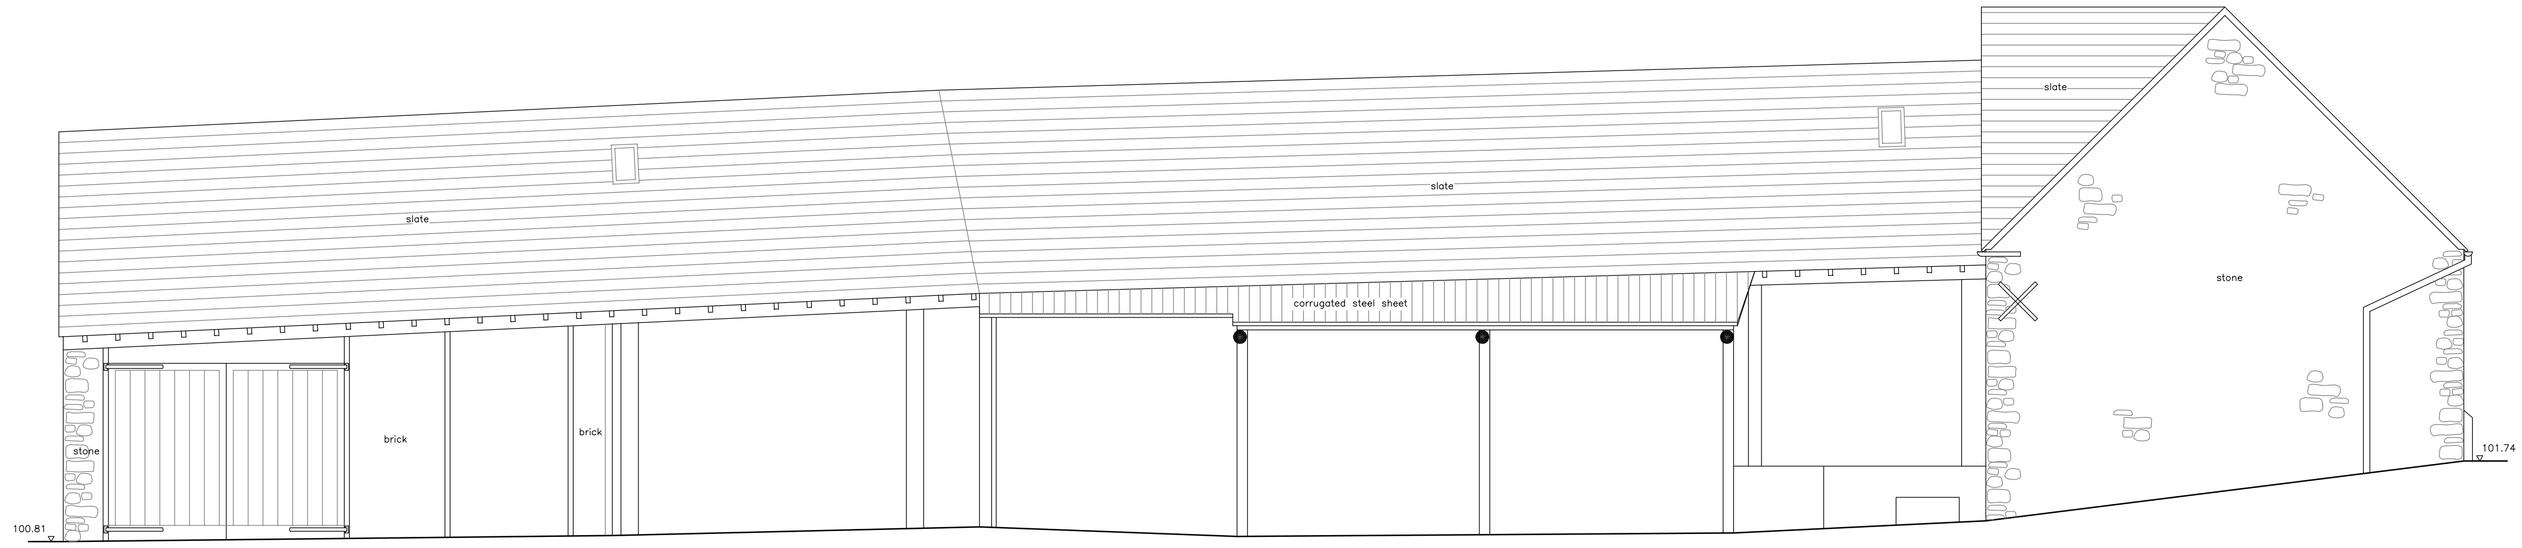

EAST ELEVATION

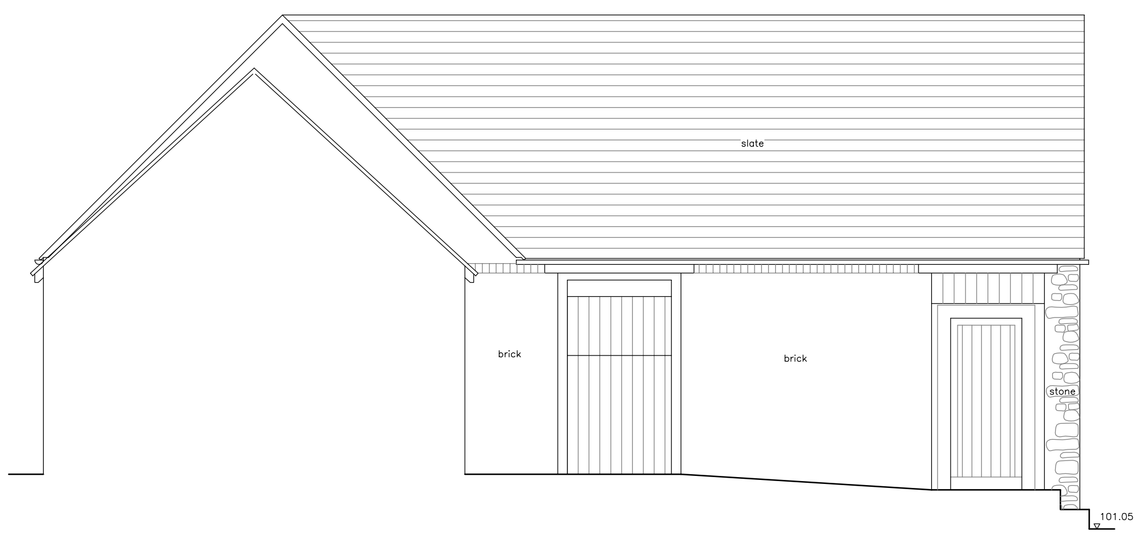

SOUTH ELEVATION

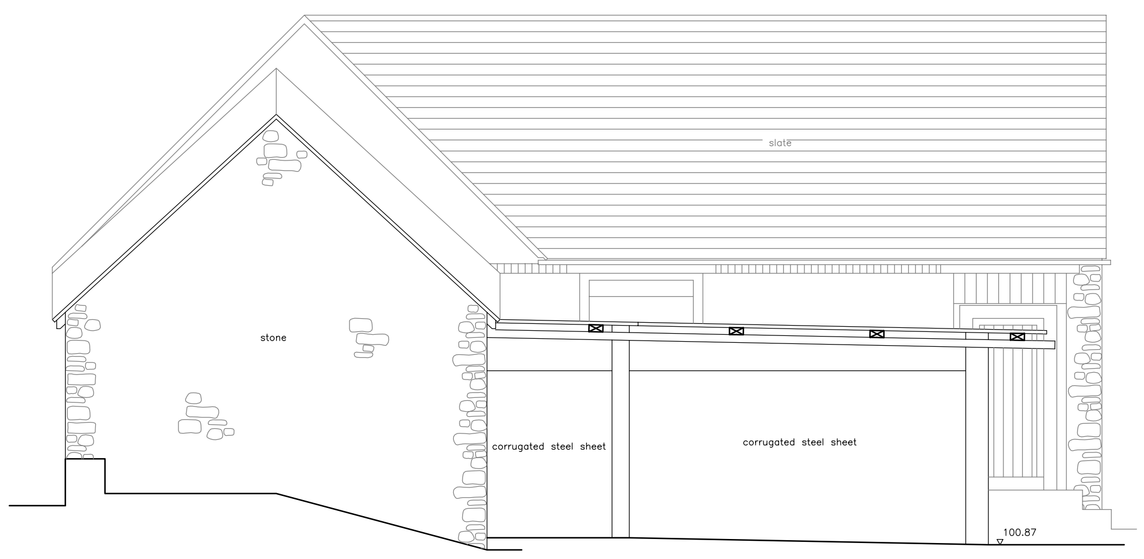

SOUTH ELEVATION

NORTH

THE CONTRACTOR IS RESPONSIBLE FOR CHECKING ALL DIMENSIONS ON SITE. ANY DISCREPANCY SHOULD BE REPORTED TO THE CONSULTANT PRIOR TO COMMENCEMENT OF ANY WORKS.
IT IS THE CONTRACTOR'S RESPONSIBILITY TO DETERMINE THE LOCATION OF ALL UNDERGROUND SERVICES.

THIS DRAWING IS COPYRIGHT AND IS NOT TO BE REPRODUCED WITHOUT WRITTEN CONSENT OF THE PARTNERSHIP.

REVISION DATE

PROJECT:
Crockwell Farm
Great Bourton

CLIENT:
Ms Louise Bywater

DRAWING:
Survey Drawing
Barn A Elevations

DRAWING NUMBER:
3561/06

SCALE
1:50 @ A1L

DATE
May 2015

DRAWN
Sam Butler

CHECKED

Roger Coy Partnership
Architects, Surveyors, Planning Consultants

Bricknells Barn
32 Lime Avenue
Eydon
Daventry
Northamptonshire NN11 3PG
t: (01327)260585 f: (01327) 262353
enquiries@rogercoy.co.uk

Roger Coy Partnership Ltd Reg.No.8569981