16/00080/F

Yew Tree House, Main Street, Sibford Gower

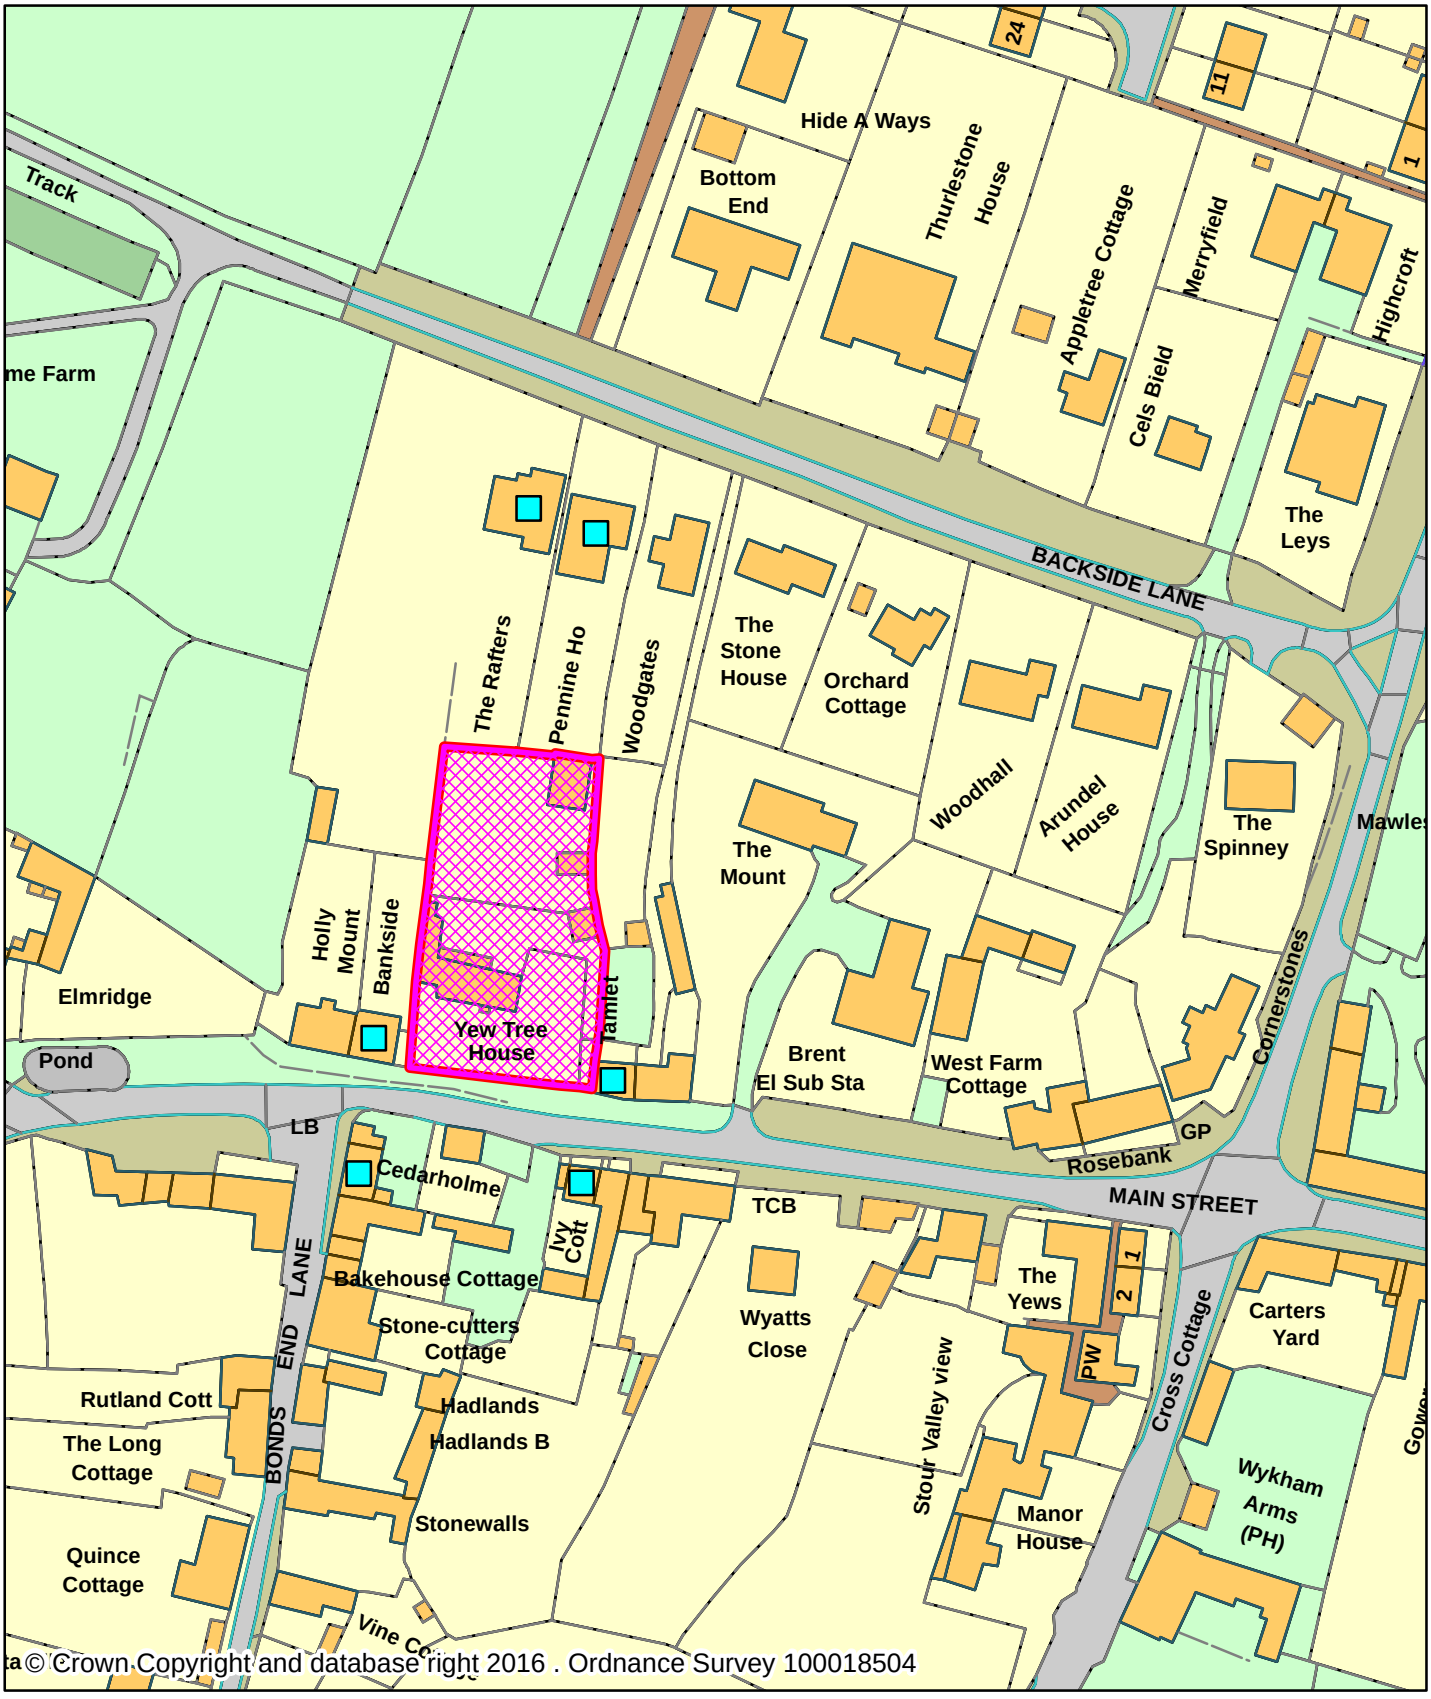

Cherwell DISTRICT COUNCIL NORTH OXFORDSHIRE

NORTH

Scale: 1:1,250

Organisation	Cherwell District Council
Department	Department
Comments	
Date	20/01/2016
PSMA Number	100018504