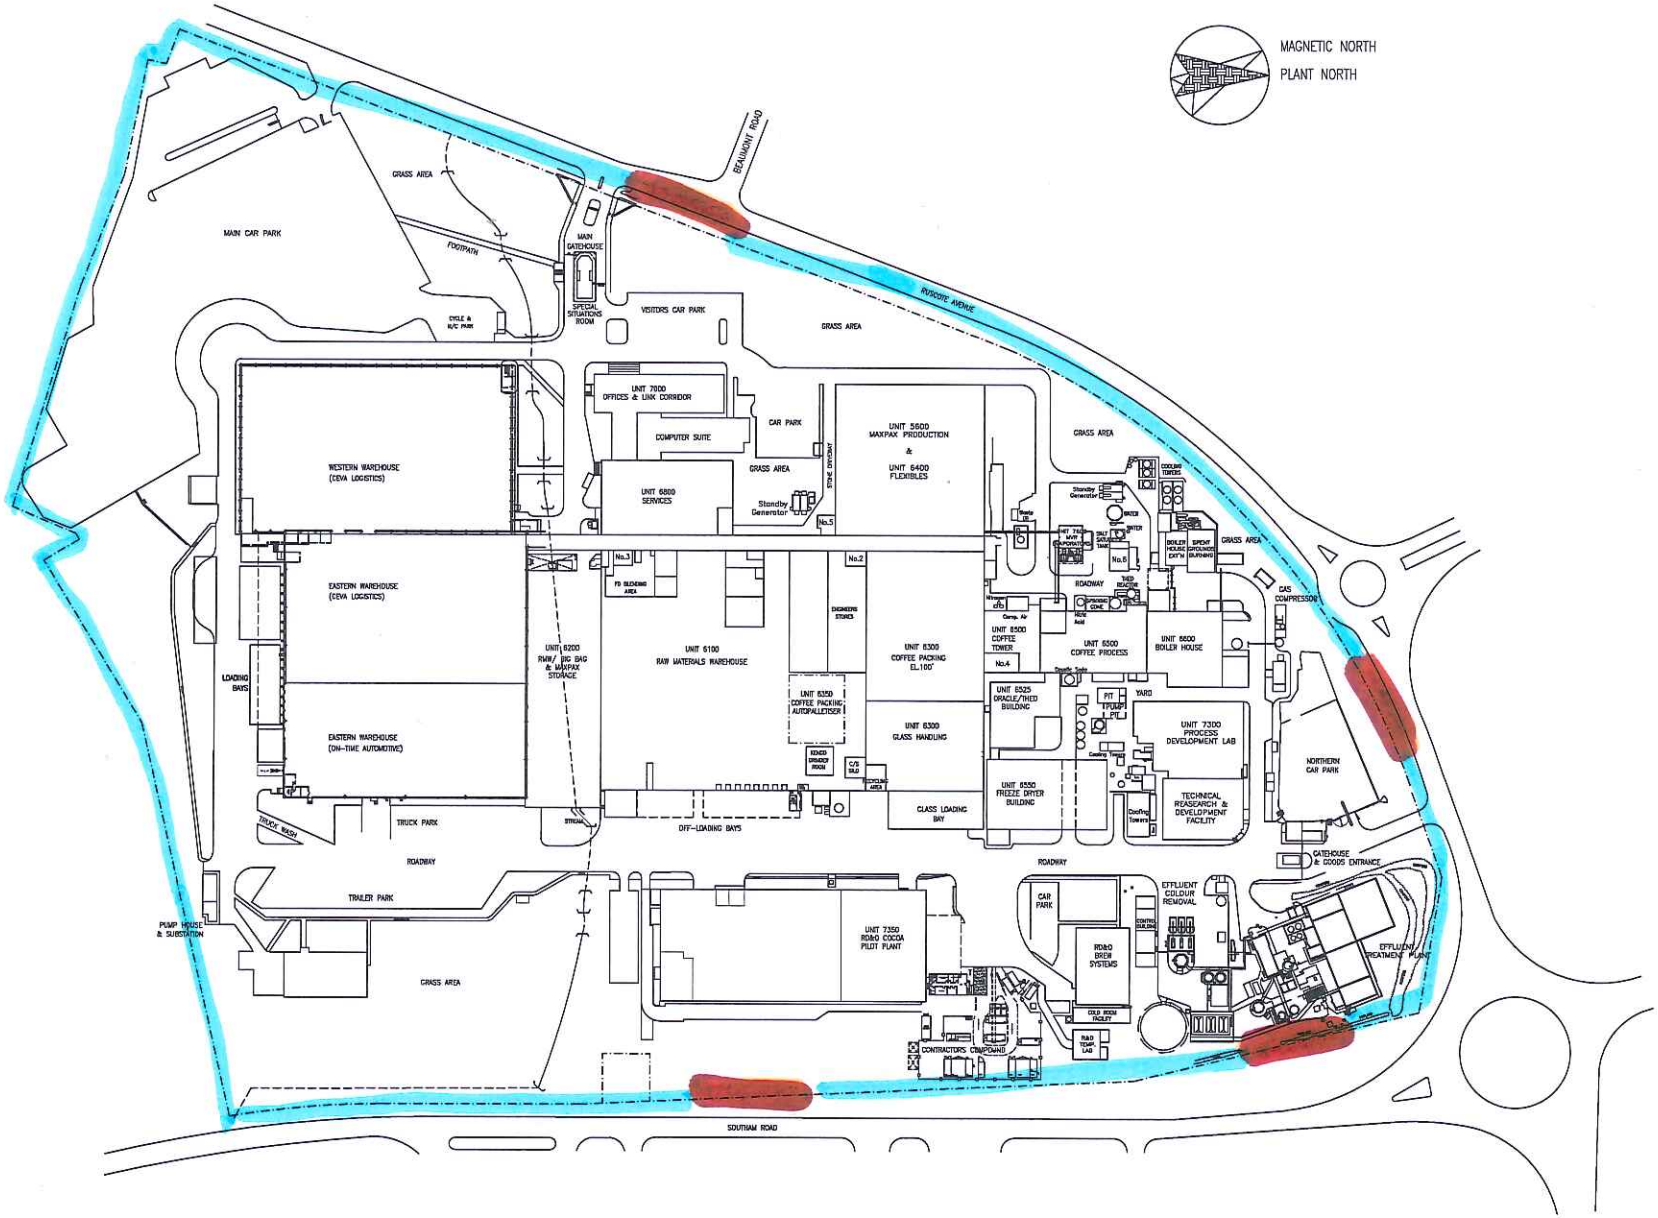

Rev.	Drawing/Mod. Request No.	Date	Applicable Sheet No's	General Description	Drawn
A	5699	XXXXXX	ALL	Initial Issue	CR
B					
C					
D					

SCALE: 0 10 20 30 40 50 60 70 80 90 100 M

Kraft Foods
Coffee Operations Banbury
Banbury, Oxon, OX16 2DU
Tel. No. (01295) 264433
Fax No. (01295) 271264

This Drawing is Copyright and the property of Kraft Foods (UK) Ltd. It must not be reproduced or disclosed to a third party without written consent.
This is a C.A.D. Drawing. Modifications must not be made manually.

Date : 18/05/2012
Drawn : CR
Unit No : 7100

Title :
BANBURY SITE FLOOR PLANS & EQUIPMENT LAYOUTS
– SITE OVERVIEW

CAD File Ref. : FPLAYOUT\7100
Drawing Number 23950-01
Rev. A
Scale 1:1000
Sheet : 01 Of : 30
A1