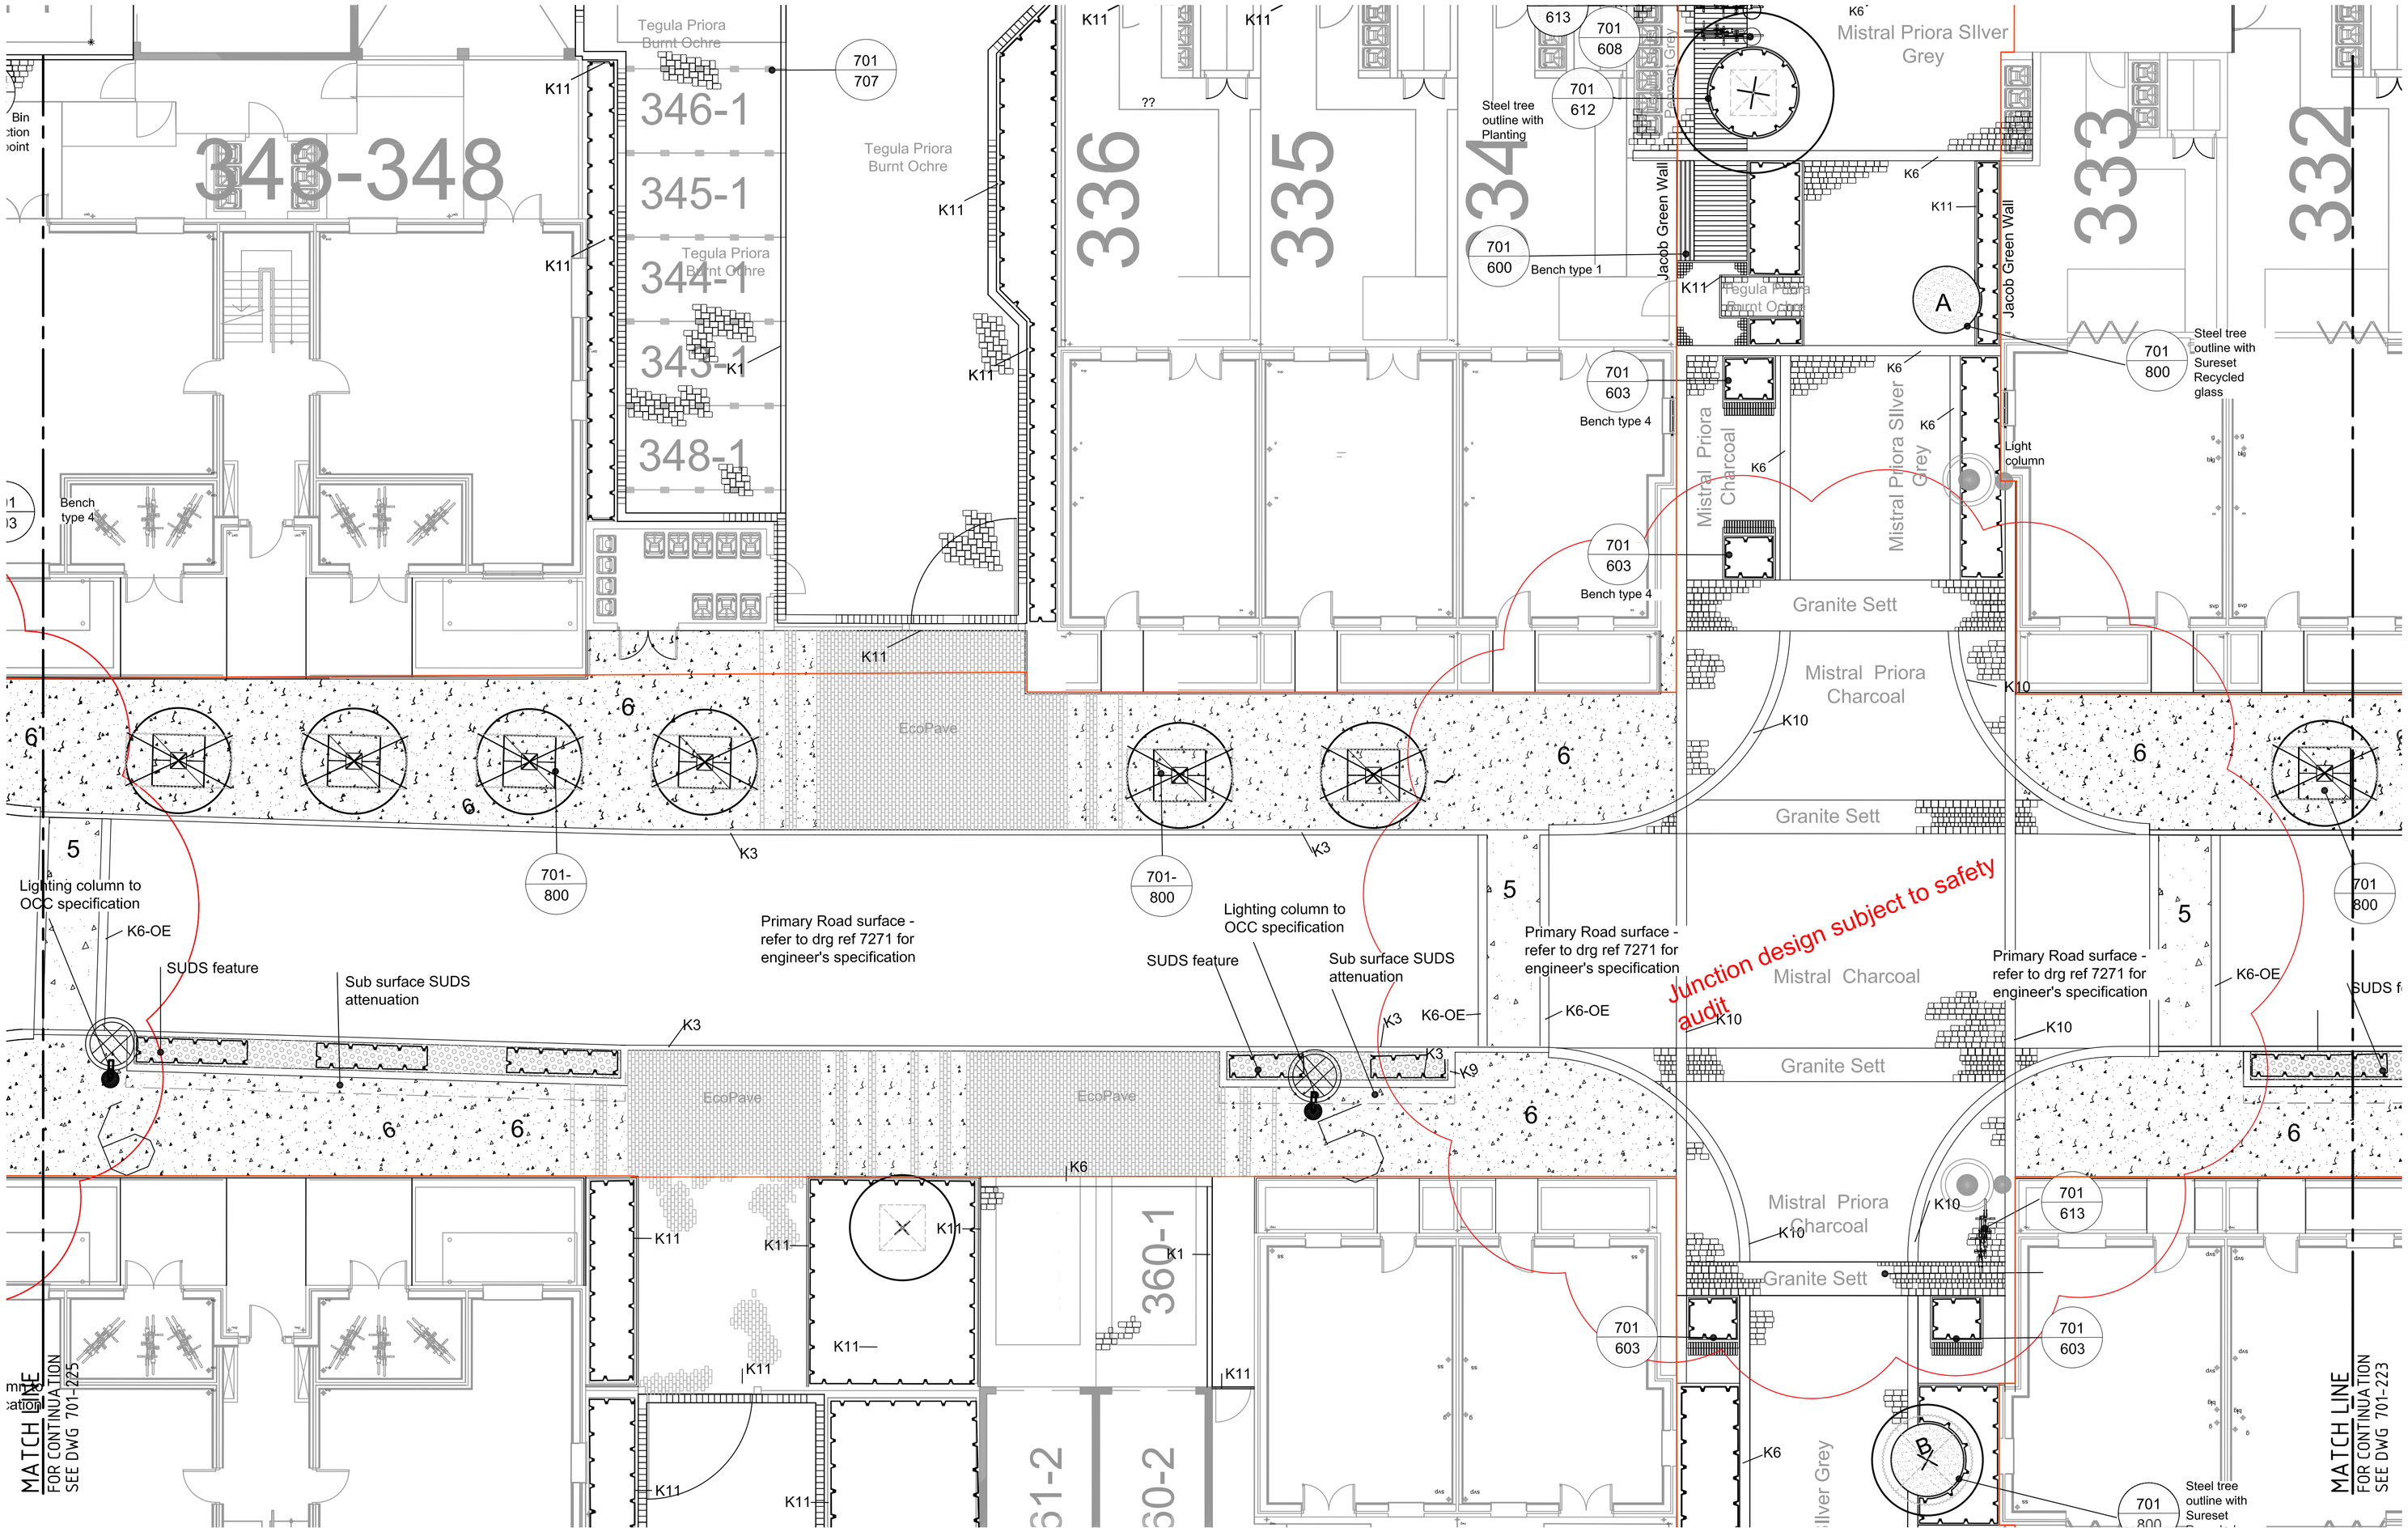

KEY

Existing

- Existing tree and hedge

Proposed

- Proposed tree — See drawings UA001881-905 to 919
- Marshalls Mistral Priora - Permeable Paving system - Charcoal/Silver Grey (colour annotated) Random course 160x240, 160x160, 160x120mmx80mm thickness. See drawing UA001881-602-010
- Marshalls Mistral, Charcoal (for Primary Road) Random course 160x240, 160x160, 160x120mmx80mm thickness. See drawing UA001881-602-010
- Marshalls Tegula Priora - Permeable Paving system - Burnt Ochre (colour annotated) Random course 160x240, 160x160, 160x120mmx80mm thickness. See drawing UA001881-602-010
- Marshall's Tegula Cobbles 80 x 80mm See drawing UA001881-602-010
- Marshalls Tegula Concrete sett Pennant Grey Stretcher bond course 160x240x60/80mm thickness. See drawing UA001881-602-010
- Mastertint **3:** Classic Blue, **4:** Leaf Green, **5:** Natural Quartzite, **6:** White See drawing UA001881-602-010
- Marshalls cropped Granite sett Silver grey 100x100 with 10mm spacing. See drawing UA001881-602-010
- Ecodek Grooved Light Brown See drawing UA001881-602-010
- A / B — Sureset Recycled Glass aggregate 6mm A=Wild Lavender B=Pacific See drawing UA001881-602-010
- Tree pits See drawings UA001881-701-800/801
- Addastone Addaset resin bound gravel Lucerne Silver 3mm/6mm See drawing UA001881-602-010
- Marshalls cropped Granite sett White 100x100 with 10mm spacing. See drawing UA001881-602-010
- Marshalls cropped Granite sett **S**ilver grey, **B**lack and **W**hite 100x100,150x150,200x200mm with 10mm spacing See drawing UA001881-602-010
- Hardscape 'Crystalpave' recycled glass paving 100 x 200mm, colour as annotated See drawing UA001881-602-010
- Kerbs See drawing UA001881-602-010 OE = Kerb type laid on edge
- Proposed hedge See drawings UA001881-905 to 919
- Proposed planting See drawings UA001881-905 to 919
- Proposed amenity/wildflower grass See drawings UA001881-905 to 919
- Charcon EcoPave 600x600, 750x600, 900x600, 100x200 See drawing UA001881-602-010
- Gravel
- Proposed OCC Adoption Line

Note:
- All materials are 'or similar approved'
- Extent of service zone to be demarcated by stud markers, see drawing UA001881-701-810
- In street waste bins (6 per hectare) and dog waste bins (3 per hectare) to be provided combined with street lighting columns.
- Exact Locations of existing trees/features to be ascertained on site. Should any issues arise from tree locations not as shown - works in this location to be postponed and reported to Contract Administrator/Landscape Architect.
- For kerb types see kerbing schedule UA001881-701-1104

1:100 @ A1

Issue	Description	Date
06	Changes to planting in big green benches	30-01-2013
05	Annotation amendments	14-12-2012
04	Updated to revised building layout. Adjusted to accommodate service corridor and comments received. Light columns added.	23-10-12
03	Match line adjustments, additional annotations and updates Proposed OCC Adoption Line added.	03-08-12
02	DRAFT - Amended in line with PRP Layout changes including: Building positions, doorway and window locations, car parking configuration and plot boundary changes	27-07-12
01	DRAFT	4-7-12

Status: CONSTRUCTION

Scales	1:100 @ A1	Current Issue Signatures	
		Author B.CONNOLLEY	
Original Size	A1	Checker A.VICTORY	
Height Datum	O.S.	Approver R.KITCH	
Grid	O.S.	© Copyright reserved	

Filename: UA001881-701-225 PRIMARY ROAD GA 3OF6.DWG

Client: a2dominion

HYDER CONSULTING (UK) Limited
5th Floor, The Pithay
All Saints Street
Bristol, England
BS1 2NL
Tel: +44 (0)870 000 3003
Fax: +44 (0)870 000 3903

Project: Bicester Southfields Eco Development

Title: Primary Road General Arrangement 3of6 Phase 1

Drawing No.	Project No.	Issue
701-225	UA001881	06