jsa
jsa architects
Jacobson House, Waltham Road
Wickhambreaux, Canterbury
Kent CT3 1RY
Tel 01227 721721
mail@jsaarchitects.com
www.jsaarchitects.com

Proposed Levels

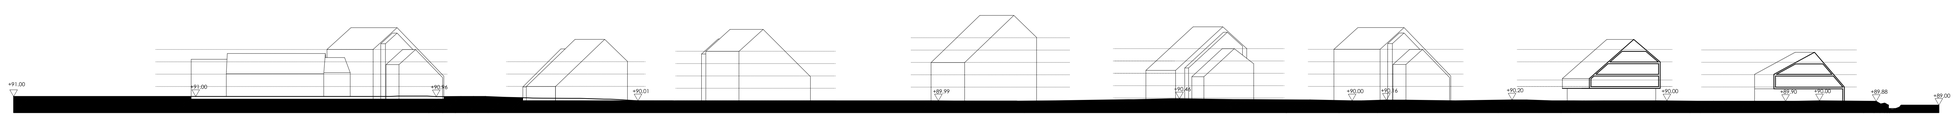

Proposed Section A-A

0 5 10 20 30m
1:500

K:\Projects\Residential Development\Grundon\GMSB - Grundon Depot, Market Street, Banbury\PLANNING\3D schemes\Site Plan-Proj 2017-05-17.dwg

Subject to:
Planning and Highways
Any easements, covenants and contractual agreements restricting, limiting or preventing potential development of the site to be brought to the immediate attention of jsa architects.

Grundon
Grundon Depot, Market Street, Banbury
Proposed Levels

Project	GMSB
Dwg No\rev.	PL-115
Scale	1:500@A0
Date	JAN 2017
Checked by	AC