jsa
jsa architects
lancaster house, northam road
woodlands park maidenhead
berkshire sl6 3qq
tel: 01628 628247-4
fax 01628 628125
mail@jsaarchitects.com
www.jsaarchitects.com

Key

- Path
- Parking
- Undercroft Parking
- Accommodation
- Green
- Acoustic Bund
- Road

Proposed Site Plan

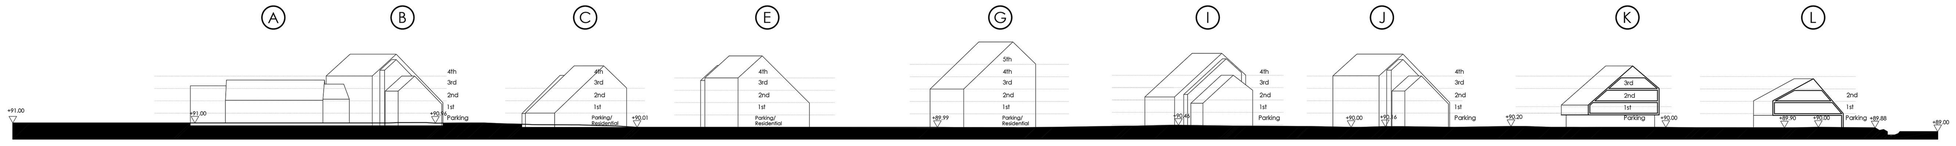

Proposed Section A-A

0 5 10 20 30m
1:500

© Copyright jsa Z:\Jobs\Grundon\GMSB - Grundon Depot, Merton Street, Banbury\01.PLANNING\02.scheme\Site Plan.dwg (2017-03-17.dwg

Subject to:
Planning and Highways
Any easements, covenants and contractual agreements restricting, limiting or preventing potential development of the site to be brought to the immediate attention of jsa architects.

Grundon
Grundon Depot, Market Street, Banbury
Proposed Heights & Parking Layout

Project	GMSB
Dwg No/rev.	PL-104A
Scale	1:500@A0
Date	JAN 2017
Checked by	AC