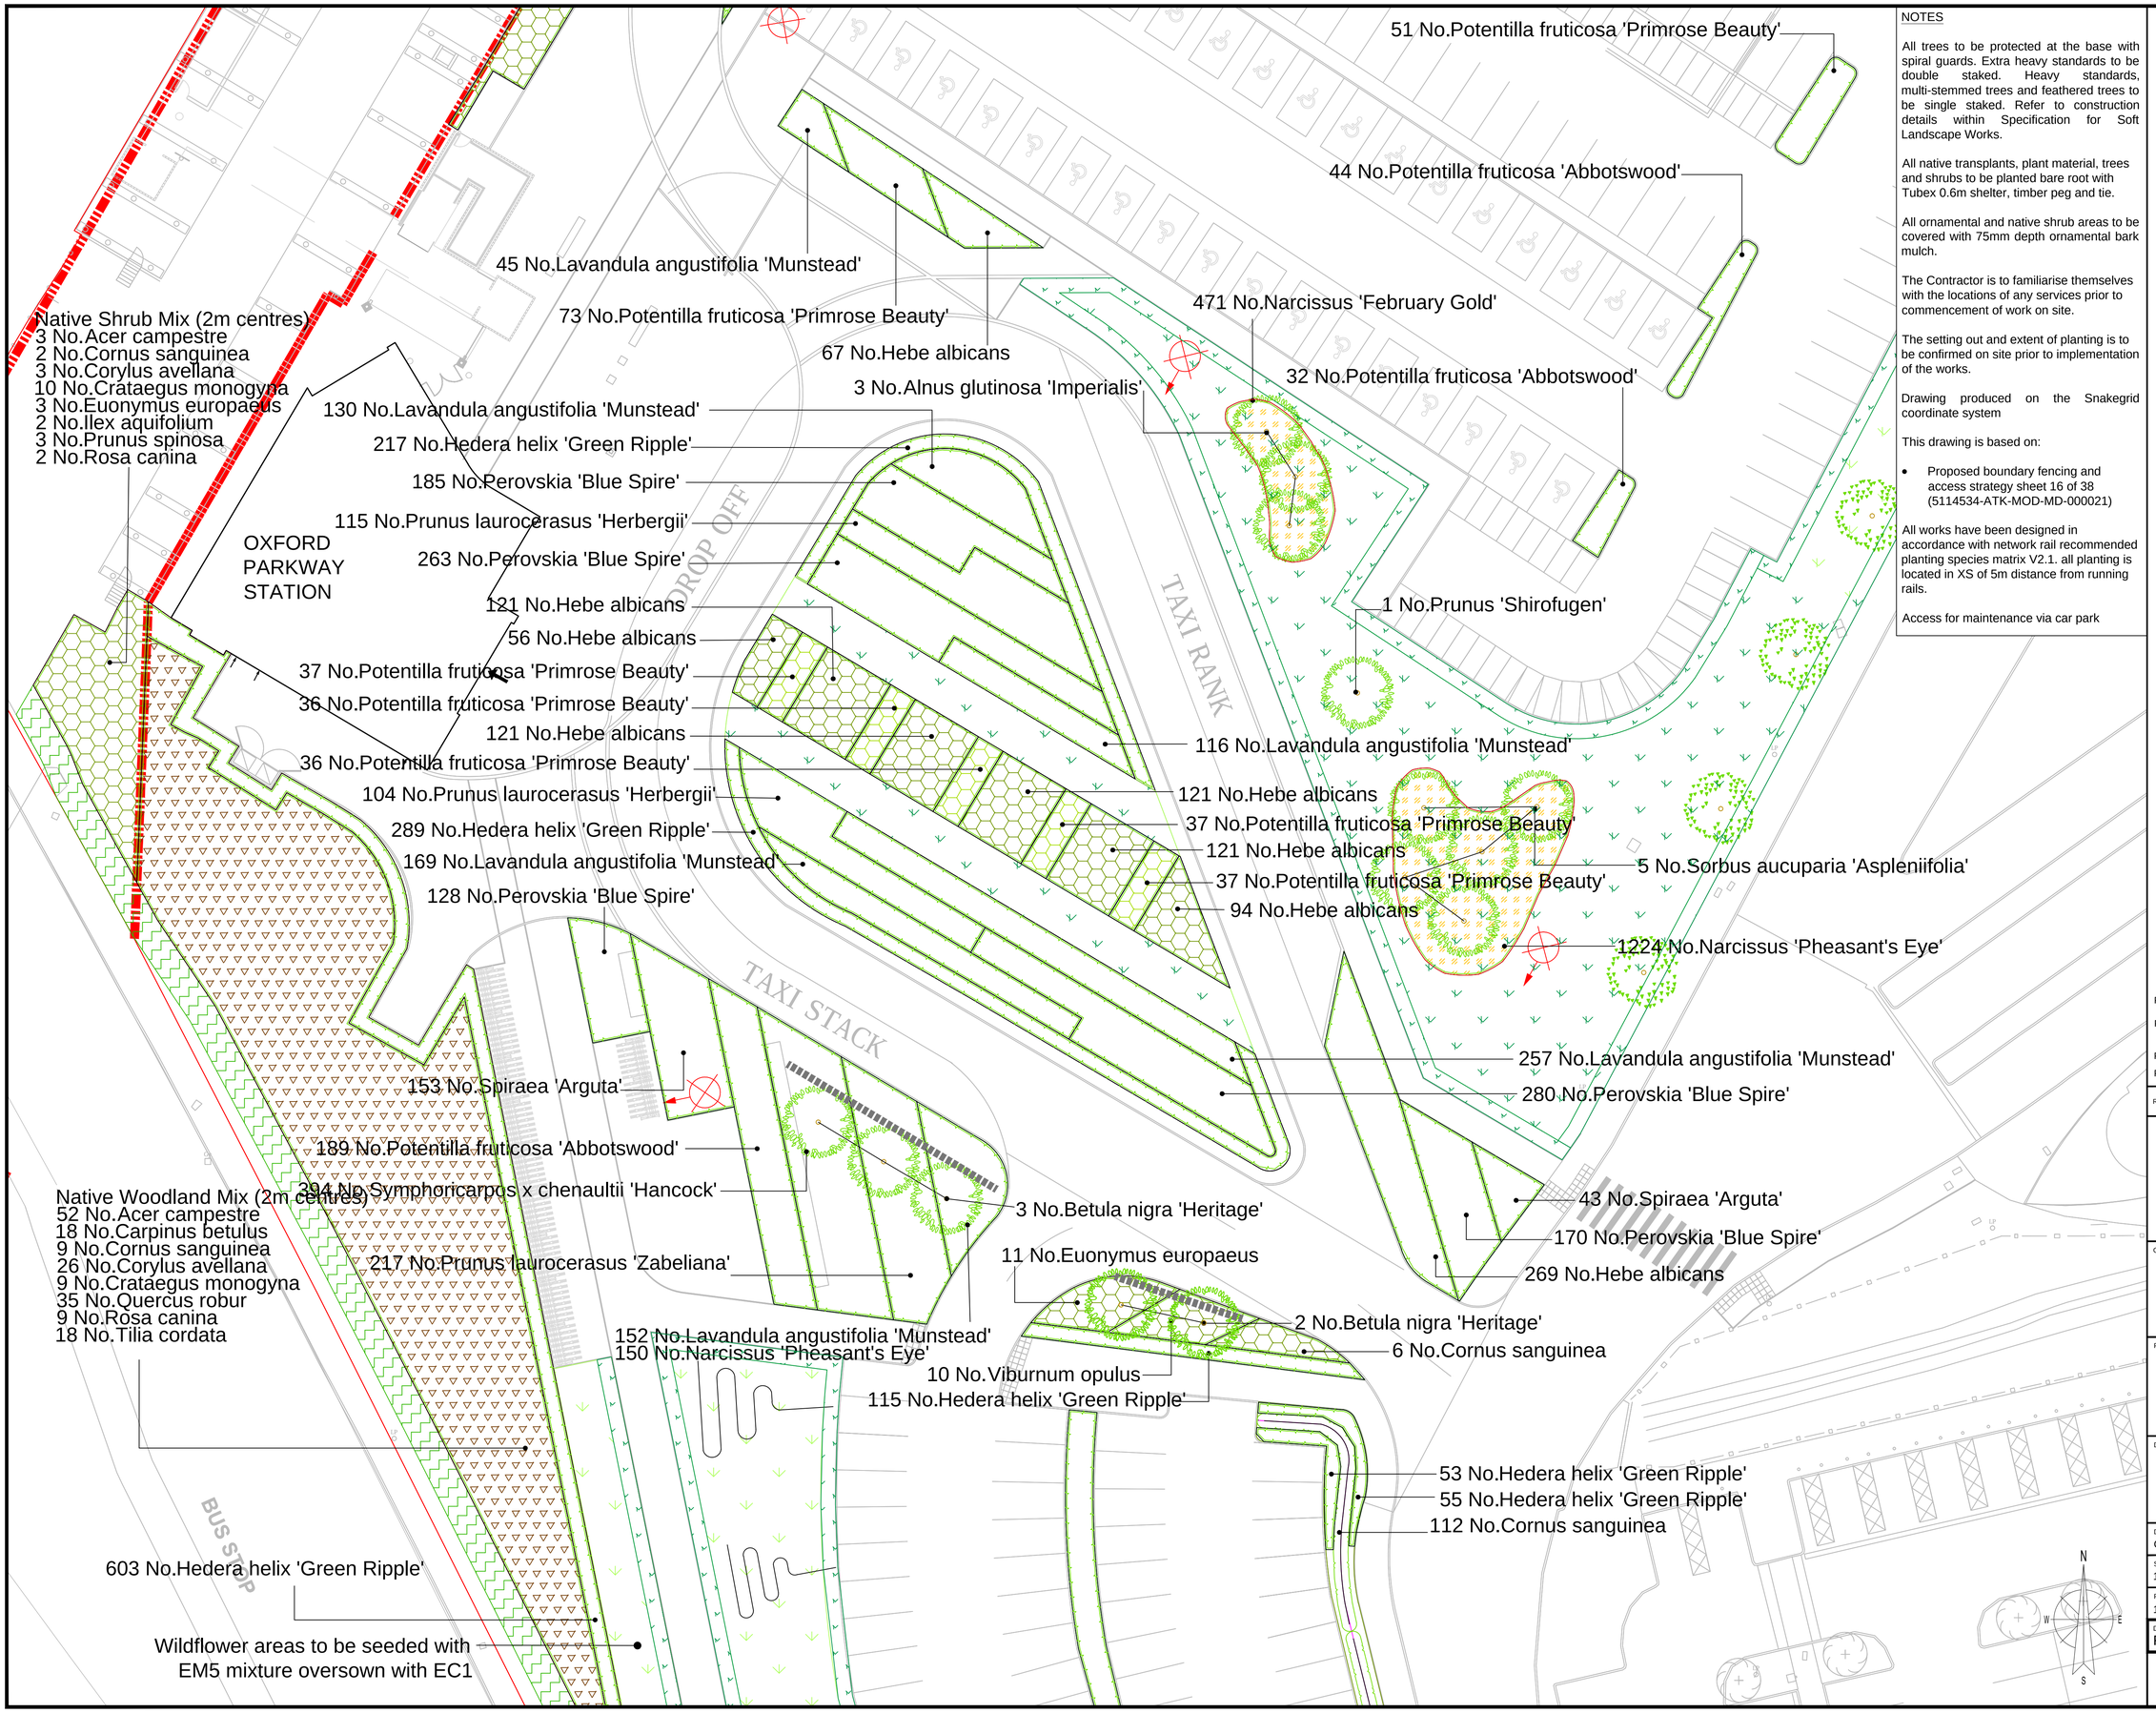

NOTES

All trees to be protected at the base with spiral guards. Extra heavy standards to be double staked. Heavy standards, multi-stemmed trees and feathered trees to be single staked. Refer to construction details within Specification for Soft Landscape Works.

All native transplants, plant material, trees and shrubs to be planted bare root with Tubex 0.6m shelter, timber peg and tie.

All ornamental and native shrub areas to be covered with 75mm depth ornamental bark mulch.

The Contractor is to familiarise themselves with the locations of any services prior to commencement of work on site.

The setting out and extent of planting is to be confirmed on site prior to implementation of the works.

Drawing produced on the Snakegrid coordinate system

This drawing is based on:

- Proposed boundary fencing and access strategy sheet 16 of 38 (5114534-ATK-MOD-MD-000021)

All works have been designed in accordance with network rail recommended planting species matrix V2.1. all planting is located in XS of 5m distance from running rails.

Access for maintenance via car park

Legend

- Site boundary (indicative)
- Network Rail Boundary (Indicative)
- Existing fence retained
- Existing trees to be retained
- Existing hedgerow to be retained
- Existing woodland areas to be maintained by others
- Proposed trees
- Proposed CCTV
- Tree Planting Root Barrier
- Proposed ornamental shrubs
- Proposed bulb planting - bulbs to be scattered randomly within wildflower grass seeding
- Proposed ornamental hedgerow, to be trimmed at 1.2, height, 6 plants per m²
- Proposed native shrubs, to be planted at 1.5m centres. Plant individual species in groups of 5 to 10 plants.
- Proposed native woodland mix, to be planted at 2m centres. Plant individual species in groups of 5 to 10 plants.
- Proposed wildflower meadow. Use Emorsgate Wildflower Seed mix EM5 oversown with mix EC1. All wildflower areas to be edged with 1m wide amenity grass strip and close mown.
- Proposed grasscrete. Seed with Grasscrete Seed Mix No 2.
- Overhead power lines. No tree planting within 30m corridor uner power lines.
- Proposed mown amenity grass. Use Germinal amenity low maintenance mix A22.

Rev.	Date	Amendment	Drawn	Chkd.	Appd.
P3	03.09.15	Revisions to central planting area and mown grass areas added	CN	SF	SF
P2	15.08.14	To ensure avoidance of conflicts with CCTV and services, trees moved or relocated following receipt of SKM-DRG-OPS-LN00212-4041/4042 Rev P2 Underground Services, SKM-DRG-OPS-LN00212-4028/4029 Rev P2 Hazard Identification and FCL-DRG-OPS-1102 Rev P1 CCTV Layout.	GA	SF	SF
P1	15.07.14	Revision to Drawing Number BCJV-DRG-121097/OP003-PDF. Substation added in northeast corner. Additional planting beds included around southeast. Planting amended to reflect CCTV locations.	GA	SF	SF
P0	03.07.14	FIRST ISSUE	GA	SF	SF

RSK

18 Frogmore Road,
Hemel Hempstead,
Herts,
HP3 9RT.

Tel: +44 (0) 1442 437500
Fax: +44 (0) 1442 437550
Email: info@rsk.co.uk
Web: www.rsk.co.uk

Client

CARILLION BUCKINGHAM
JOINT VENTURE

Project Title

EAST WEST RAIL
PHASE 1

Drawing Title

OXFORD PARKWAY STATION
SOFT LANDSCAPE
SHEET 3

Drawn	Date	Checked	Date	Approved	Date
GA	02.07.14	SF	02.07.14	SF	03.07.14

Scale	Orig Size	Dimensions
1:200	A1	METRES

Project No.	Drawing File
121097	121097/04/02/03/01

Drawing No.	Rev.
RSK-DRG-OPS-P003-PDF	P3

Scale

0 2.5 5 10 15