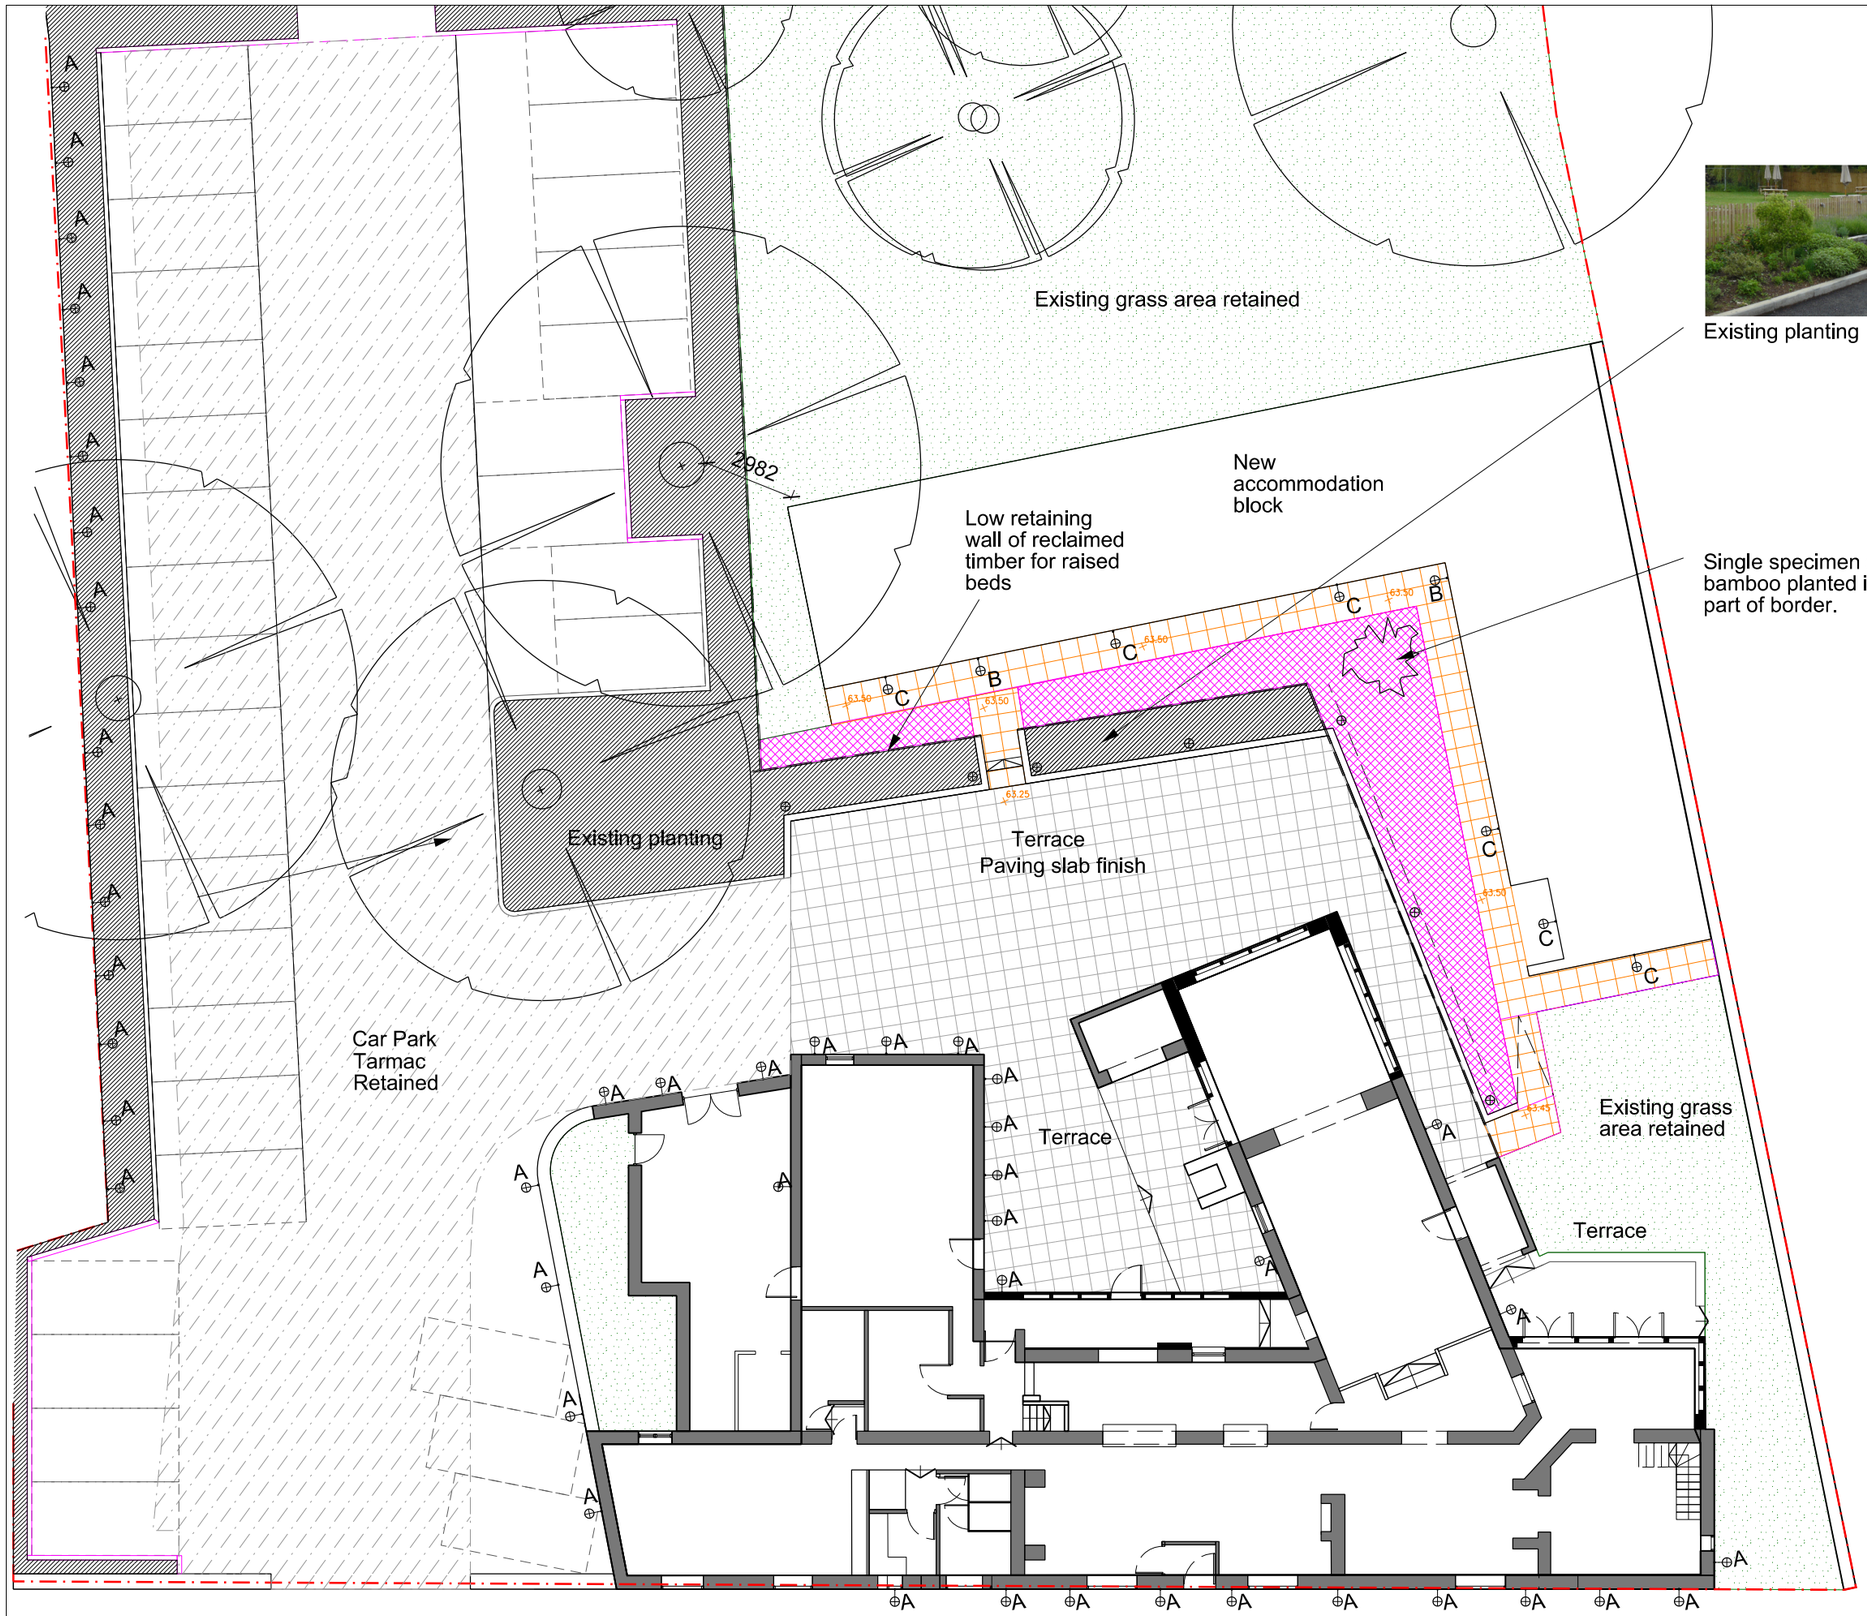

Existing planting

Single specimen of black bamboo planted in widest part of border.

North

0 6m

1:200 @ A3

Existing planting consisting of *Hebe stricta, Rosmarinus Officinalis, Lavender Stoeches, Erica Carnea.*

Proposed planting consisting of *Sarcoccoca Humilis, Dryopteris felix-mas, bergenia cordifolia, anemanthele lessoniana, euonymus fortunei*

All plants to be in mixed groups of 3, 5 or 7.

Paving to match existing terrace

Laid to lawn

Existing paving - Marshalls Fairstone Limestone paving or similar

Tarmac

A Existing downlighters to extensions

B Proposed emergency lights over doors

C Proposed up & downlights to match existing fittings

Proposed lighting bollards

Rev	Description	Date
P3	Plant species amended	22/02/17
P2	Notes amended	13/12/16

Partner	Drawn	Date
BWD	NCF	Aug 2016

Project
The Lion, Wendlebury New Accommodation

Title
Proposed Landscaping Plan

Drawing Reference
16030-OA-B1-090-P-00

Drawing No	Revision	Status
090	P3	PL

Scale
1:200 @ A3

OXFORDARCHITECTS
Bagley Croft, Hinksey Hill, Oxford, OX1 5BS
T. 01865 329100 F. 01865 326822 oxford-architects.com
The Workshop, 254 Southmead Road, Bristol BS10 5EN
T. 0117 9581500 F. 0117 9581501 oxford-architects.com

Proposed Landscaping Plan

Oxford Architects LLP. Is a Limited Liability Partnership registered In England. Copyright Reserved. All dimensions to be checked on site before work commences. Figured dimensions to be used DO NOT SCALE OFF THE DRAWING. If In doubt ask.