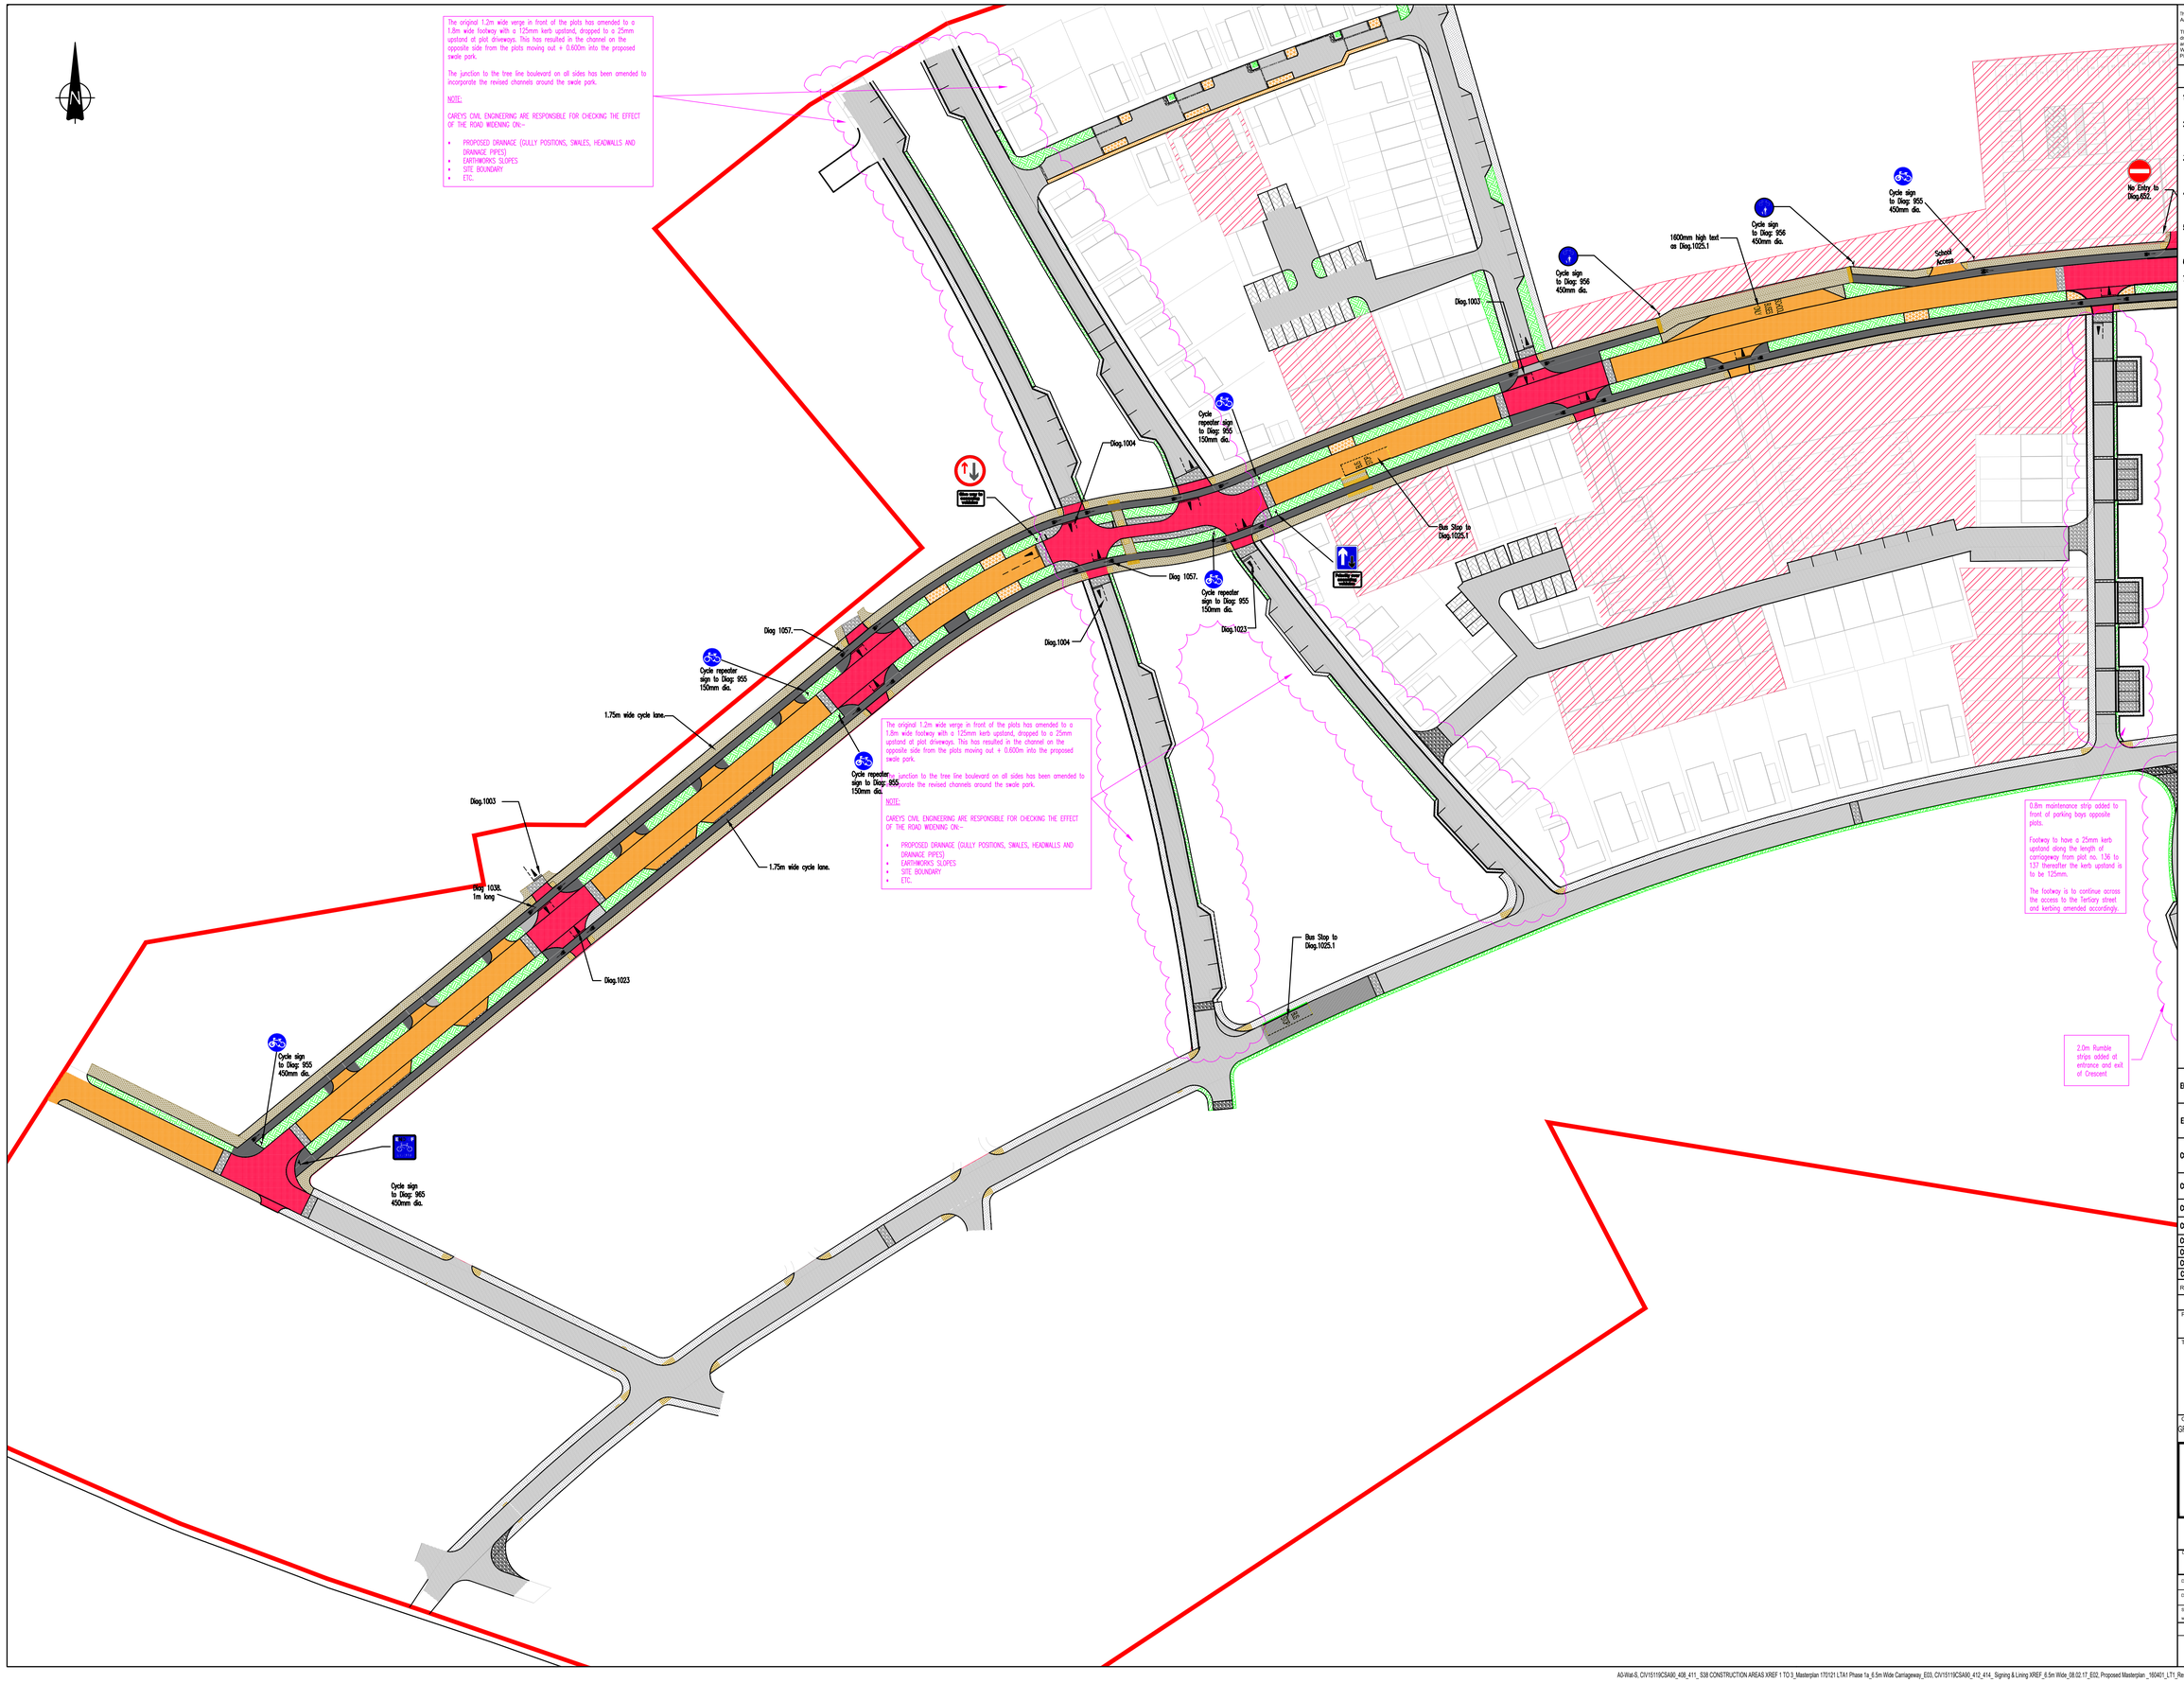

This drawing should not be scaled. Dimensions to be verified on site.
Any discrepancies should be referred to the Engineer prior to work being put in hand.

This drawing is the property of Waterman Infrastructure & Environment Limited, and the drawing is issued on the condition that it is not copied reproduced, retained or disclosed to any unauthorised person, either wholly or in part without the consent in writing of Waterman Infrastructure & Environment Limited
Pickfords Wharf, Clink Street, London SE1 9DG t 020 7928 7888 f 03333 444 501

GENERAL NOTES

1. THIS DRAWING IS TO BE READ IN CONJUNCTION WITH ALL ENGINEER'S, ARCHITECT'S OR OTHER RELEVANT DRAWINGS AND SPECIFICATIONS.
2. ALL DIMENSIONS AND LEVELS ARE TO BE CHECKED ON SITE BY THE CONTRACTOR PRIOR TO PREPARING ANY WORKING DRAWINGS OR COMMENCING ON SITE.
3. THE CONTRACTOR MUST ENSURE AND WILL BE HELD RESPONSIBLE FOR THE OVERALL STABILITY OF THE BUILDING/STRUCTURE/EXCAVATION AT ALL STAGES OF THE WORK.
4. ALL WORK BY THE CONTRACTOR MUST BE CARRIED OUT IN SUCH A WAY THAT ALL REQUIREMENTS UNDER THE HEALTH AND SAFETY AT WORK ACT ARE SATISFIED.
5. ALL WORK IS TO BE CARRIED OUT IN COMPLIANCE WITH THE REQUIREMENTS OF THE RELEVANT STATUTORY AUTHORITIES AND REGULATIONS.
6. REFER TO DRAWING CIV15119-SA-90-0436 FOR SIGN DETAILS.
7. ALL CAR PARK MARKINGS TO BE IN WHITE THERMOPLASTIC SCREED.

Works Limited to Site Clearance, Earthworks and Ground Profiling Only.

Phase 1A Construction Boundary

Rev	Date	Description	By
E02	28.03.17	UPDATED TO REFLECT OCC COMMENTS REFER TO THE REVISION CLOUD IN MANGENTA	KK
E01	09.02.17	ISSUED FOR CONSTRUCTION	TH
C08	08.02.17	CARRIAGEWAY AT VILLAGE ENTRANCE AND HIGH STREET WIDENED TO 6.5m. CYCLEWAY EXTENDED TO RODNEY HOUSE ROUNDABOUT CORDUROY TACTILES ADDED. ISSUED FOR PLANNING	TH
C07	13.09.16	BUS STOP MARKINGS ADDED. LINING SCHEDULE AMENDED. NOTE 7 ADDED. ISSUED FOR TENDER.	AJ
C06	07.07.16	ISSUED FOR TENDER	KK
C05	21.06.16	PARKING ON HIGH STREET AMENDED TO ECHELON. SIGNAGE AND LINING AMENDED.ISSUED FOR TENDER	AG
C04	13.05.16	MASTERPLAN UPDATED / ISSUED FOR TENDER	AG
C03	04.04.16	MASTERPLAN UPDATED	KK
C02	29.03.16	TITLE OF DRAWING AMENDED	AG
C01	12.02.16	ISSUE FOR TENDER	AJ

Amendments

Project: GRAVEN HILL, BICESTER

Title: CONSTRUCTION PHASE 1a
SIGNING AND LINING
SHEET 3 OF 3

Client: GRAVEN HILL VILLAGE DEVELOPMENT COMPANY LIMITED

Waterman
5th Floor One Cornwall Street Birmingham B3 2DX
t 0121 212 7700
mail@watermangroup.com www.watermangroup.com

Drawing Status: CONSTRUCTION

Designed by: AG	Checked by: AJ	Project No: CIV15119	
Drawn by: KK	Date: February 2016		
Scales @ A0: 1:500		Computer File No: (CIV15119-WAT-SA-Sheet-Plot).dwg	
work to figured dimensions only			

Publisher	Zone	Category	Number	Revision
C	SA	90	0429	E02

File Path: I:\Civil\15119\Graphics\CAD\1000 Sheets\15119-2-Queen Hill MOD Site Boundary\CIV15119-WAT-SA-Sheet-Plot.dwg

A0-Wat-S, CIV15119CSA90_408_411_ S38 CONSTRUCTION AREAS XREF 1 TO 3_Masterplan 170121 LTA1 Phase 1a_6.5m Wide Carriageway_E03, CIV15119CSA90_412_414_ Signing & Lining XREF_6.5m Wide_08.02.17_E02, Proposed Masterplan_ 160401_LT1_Reserved Matters_Proposed Masterplan_160927_LT1_New Echelon Parking_6.5m wide(13.02.17)