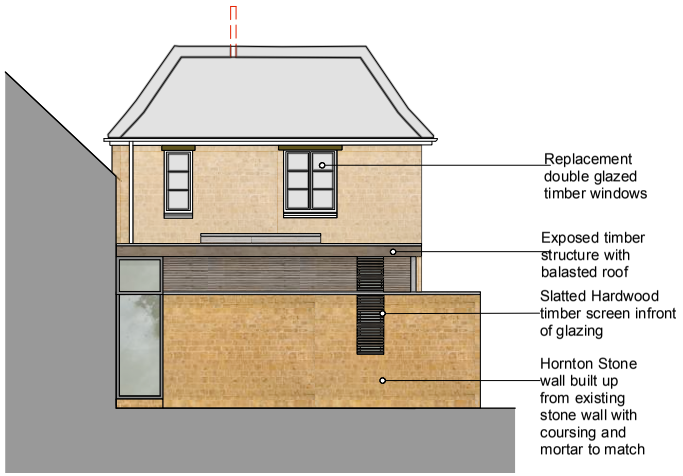

1 West Elevation of Kitchen
Scale: 1:100

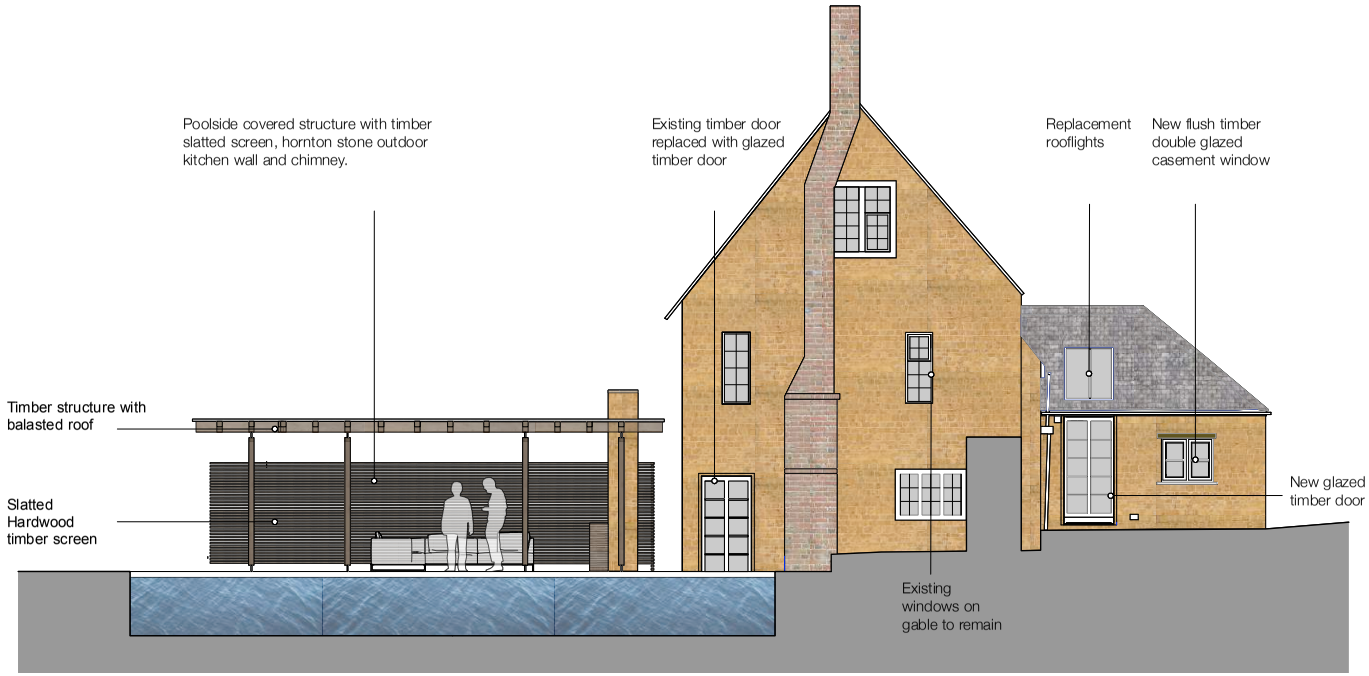

2 East Elevation of Cabana
Scale: 1:100

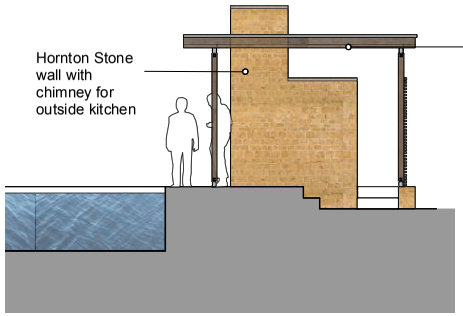

3 North Elevation of Cabana
Scale: 1:100

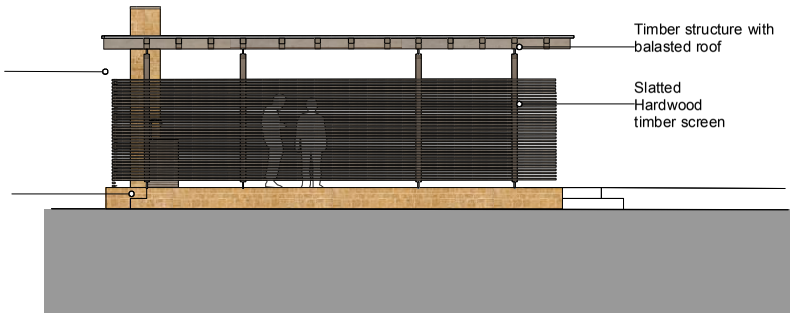

4 West Elevation of Cabana
Scale: 1:100

0 5 8 10 M

NOTE:

ALL LEVELS AND DIMENSIONS TO BE SITE SURVEYED AND CONFIRMED BY THE CONTRACTOR

SEE ALSO ARCHITECTURAL DETAILS, MECHANICAL AND ELECTRICAL INTENT LAYOUT AND STRUCTURAL ENGINEERS DRAWINGS AND SPECIFICATIONS.

ALL DETAILS ARE INTENT ONLY, TO BE FINALISED BY THE CONTRACTOR

DRAWINGS SUBJECT TO STATUTORY APPROVALS

DOOR AND WINDOWS MANUFACTURER TO PRODUCE SHOP DRAWINGS FOR APPROVAL BEFORE MANUFACTURE

Do not scale off this drawing. This drawing is to be read with all other contract documents. Any discrepancies are to be reported to the Architect. At construction status, this drawing remains design intent only. All information to be checked by contractor for site accuracy and fit. Drawings are subject to statutory approvals and site surveys.

project	drawing	drawing no.	scale
Temple Close, Sibford Gower	Proposed Elevations - Sheet 3 of 3	170_05_312	1:100@A3

Charlie Luxton Design Beanacre Cottage Hook Norton Oxon OX15 5QB t: 01608 730086 e: info@charlieluxton.com

P3 160530 QS and Client Issue - Cabana size revised
P4 160620 Planning Issue
P5 160927 Planning Issue
P6 160929 Planning Issue