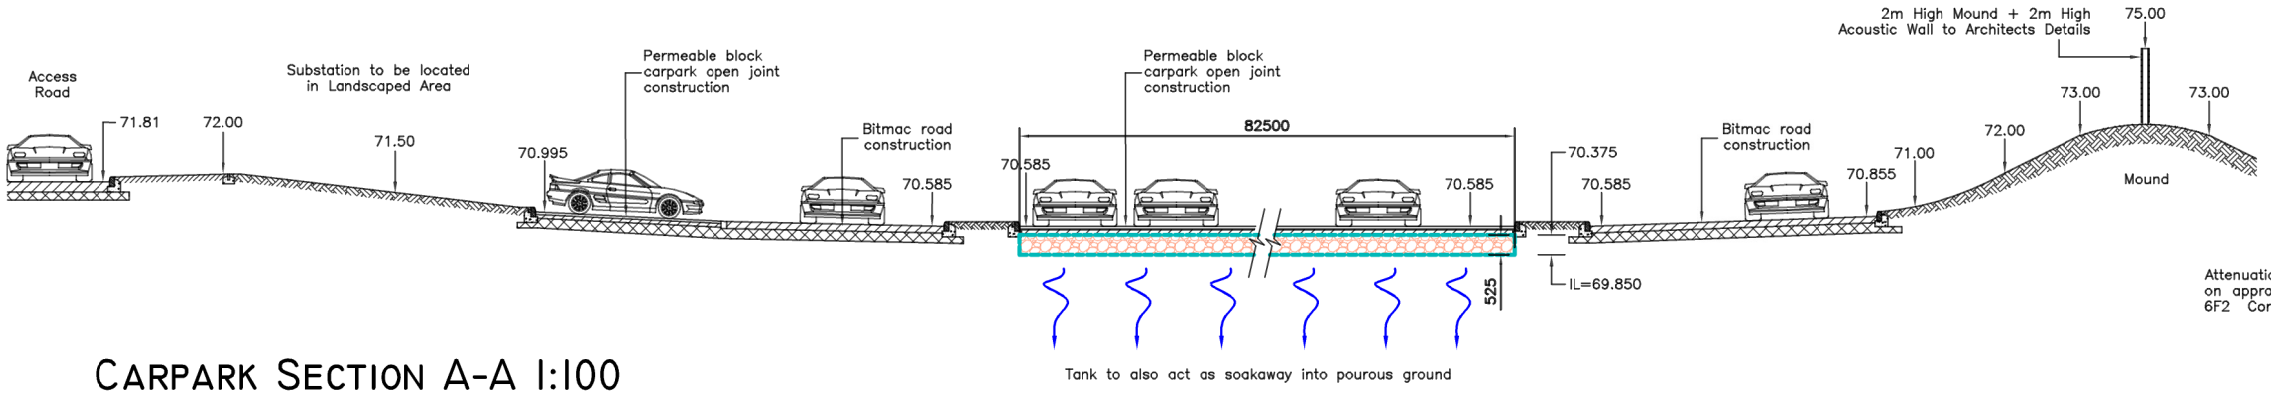

CARPARK SECTION A-A 1:100

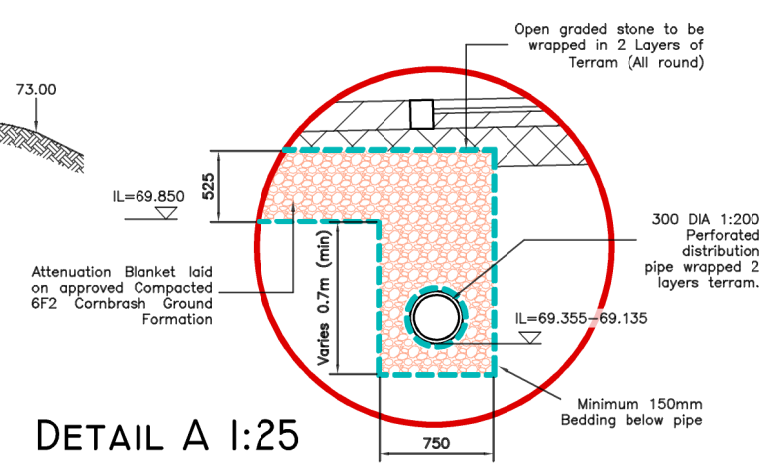

DETAIL A 1:25

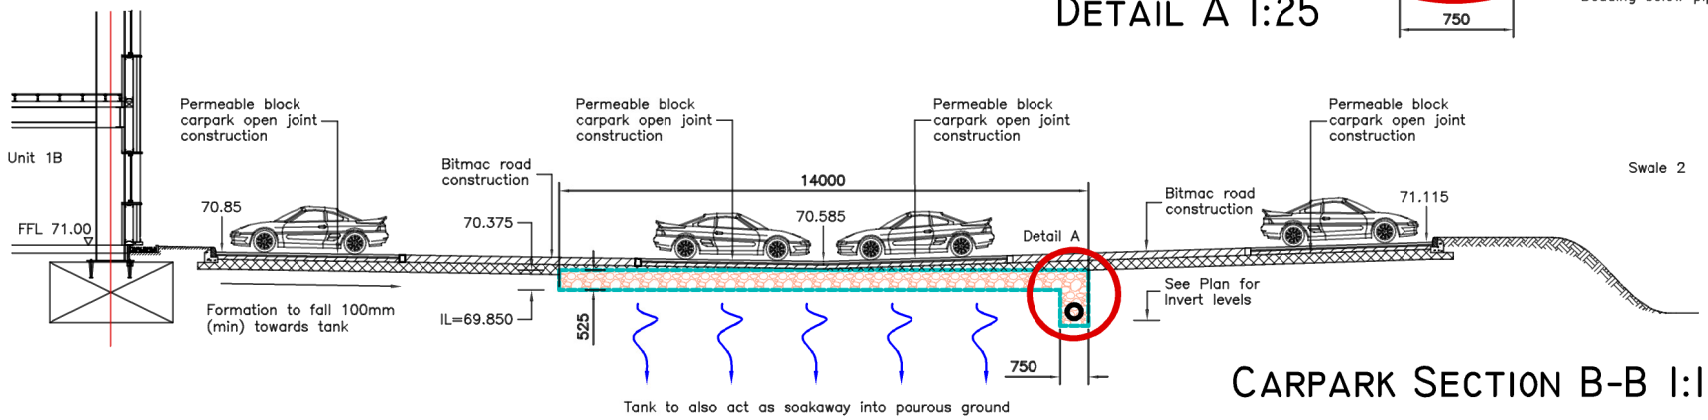

CARPARK SECTION B-B 1:100

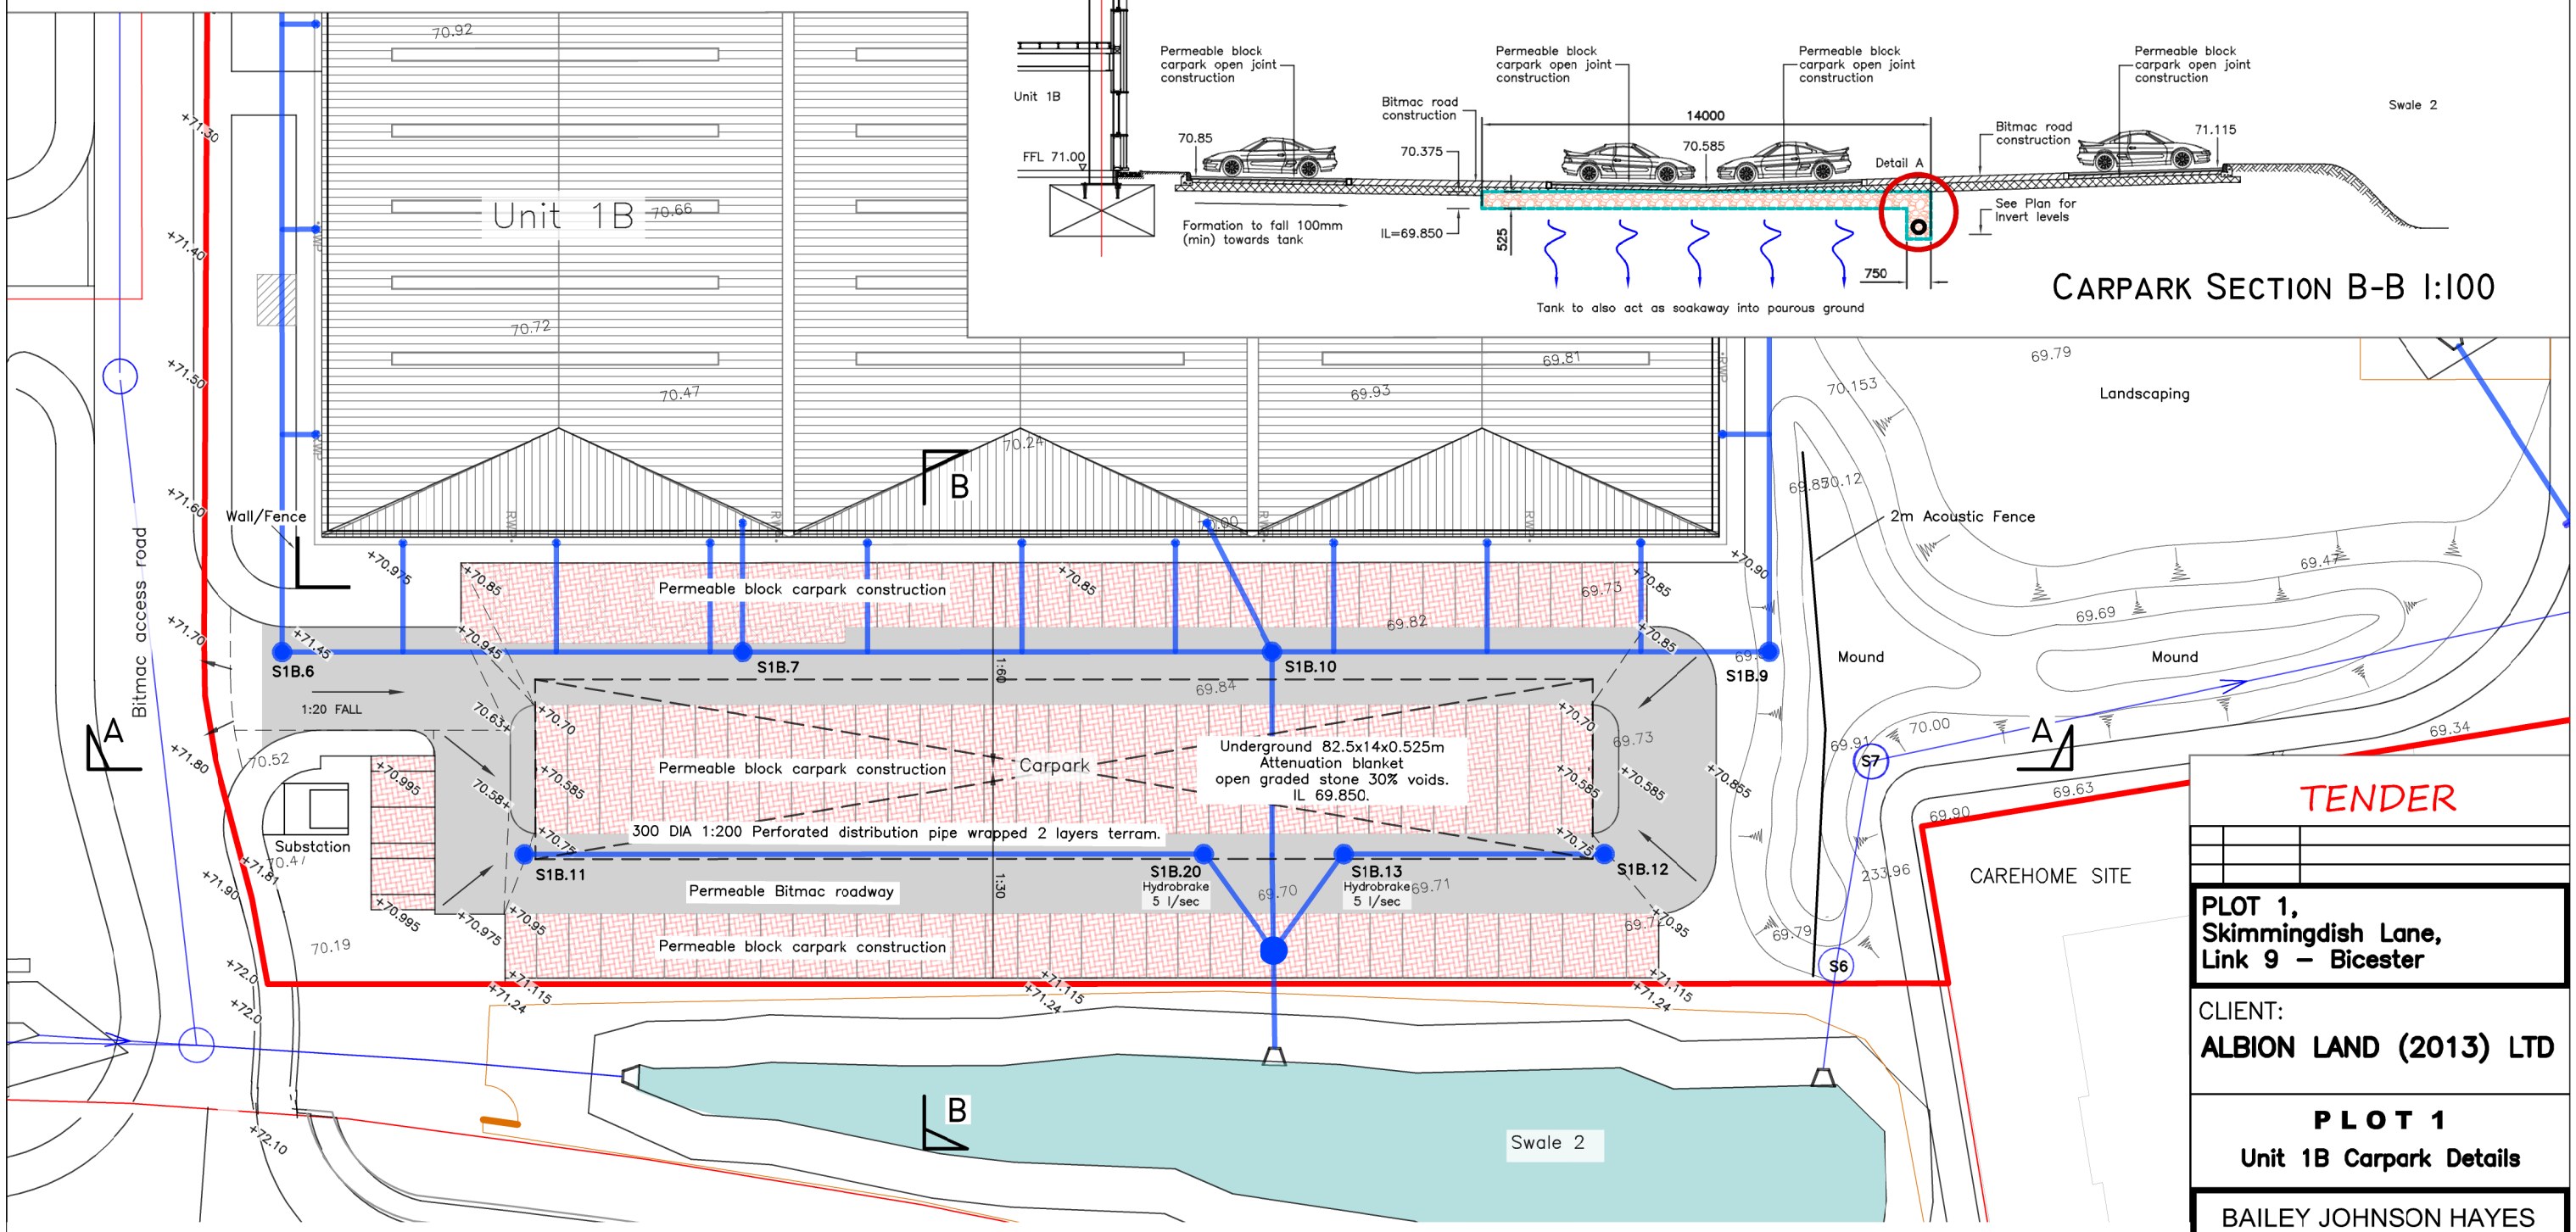

UNIT 1B CARPARK LAYOUT 1:250 (POROUS PAVING)

TENDER

PLOT 1, Skimmingdish Lane, Link 9 – Bicester

CLIENT:
ALBION LAND (2013) LTD

PLOT 1
Unit 1B Carpark Details

BAILEY JOHNSON HAYES
Consulting Engineers
ST.ALBANS: Suite 4, Phoenix House, 63 Camfield Rd, ST.ALBANS, Herts AL1 5FL
MANCHESTER: Grange House, John Dalton Street, MANCHESTER, M2 6FW

Scale	1:250, 100, 25
Date	16.04.18
Drawn	JNG

S1344-E-05