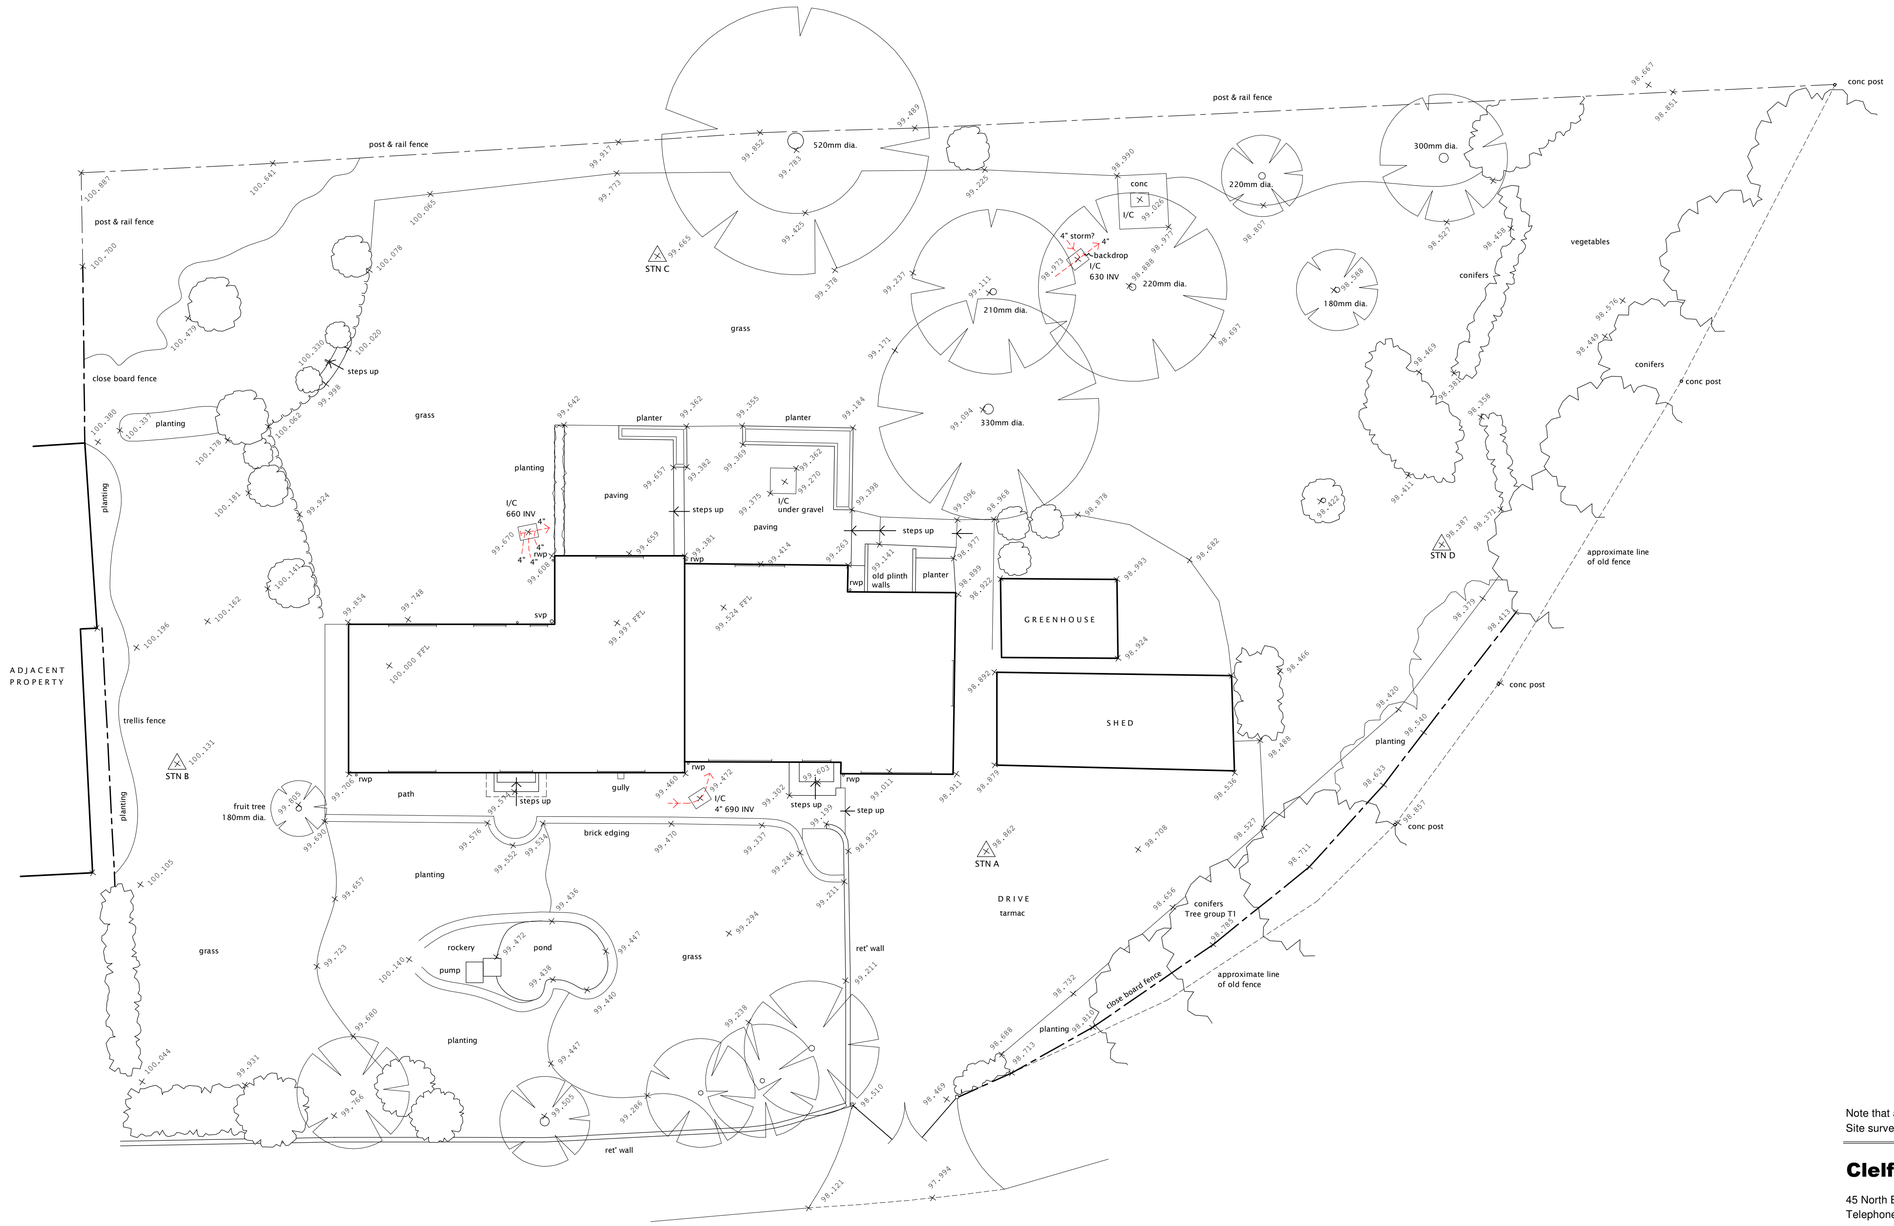

NORTH

Note that all levels shown relate to a temporary site datum.
Site survey was carried out on 17th May 2013.

Clelford Essex Associates

45 North Bar, Banbury, Oxon. OX16 0TH.
Telephone 01295 257556 Fax 01295 268500.

Project	Faraday House, Woodway Road, Sibford Ferris, Oxfordshire.
Drawing	Site plan as existing.
Scale	1 : 100
Date	June 2013
Sheet Size	A1

DRAWING No. 1650 - 01

© 2013 Clelford Essex Associates Ltd. All rights reserved.

0m 5m 10m

Scale bar - 1 : 100