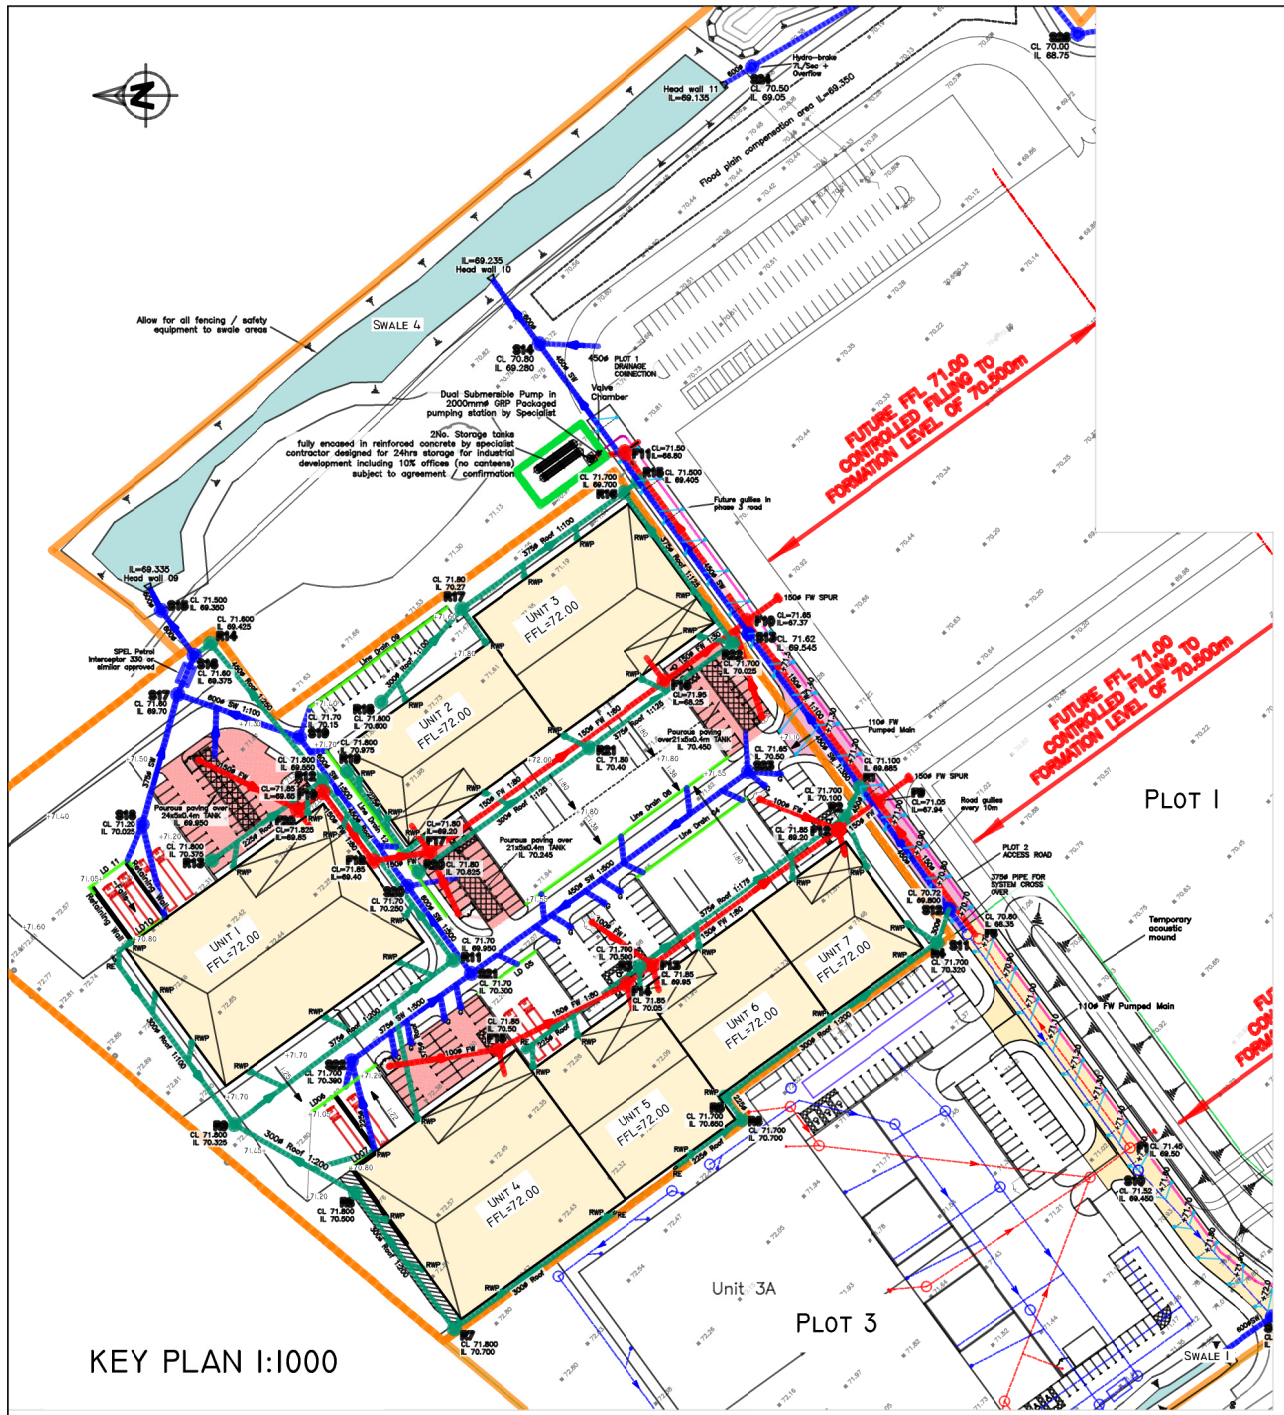

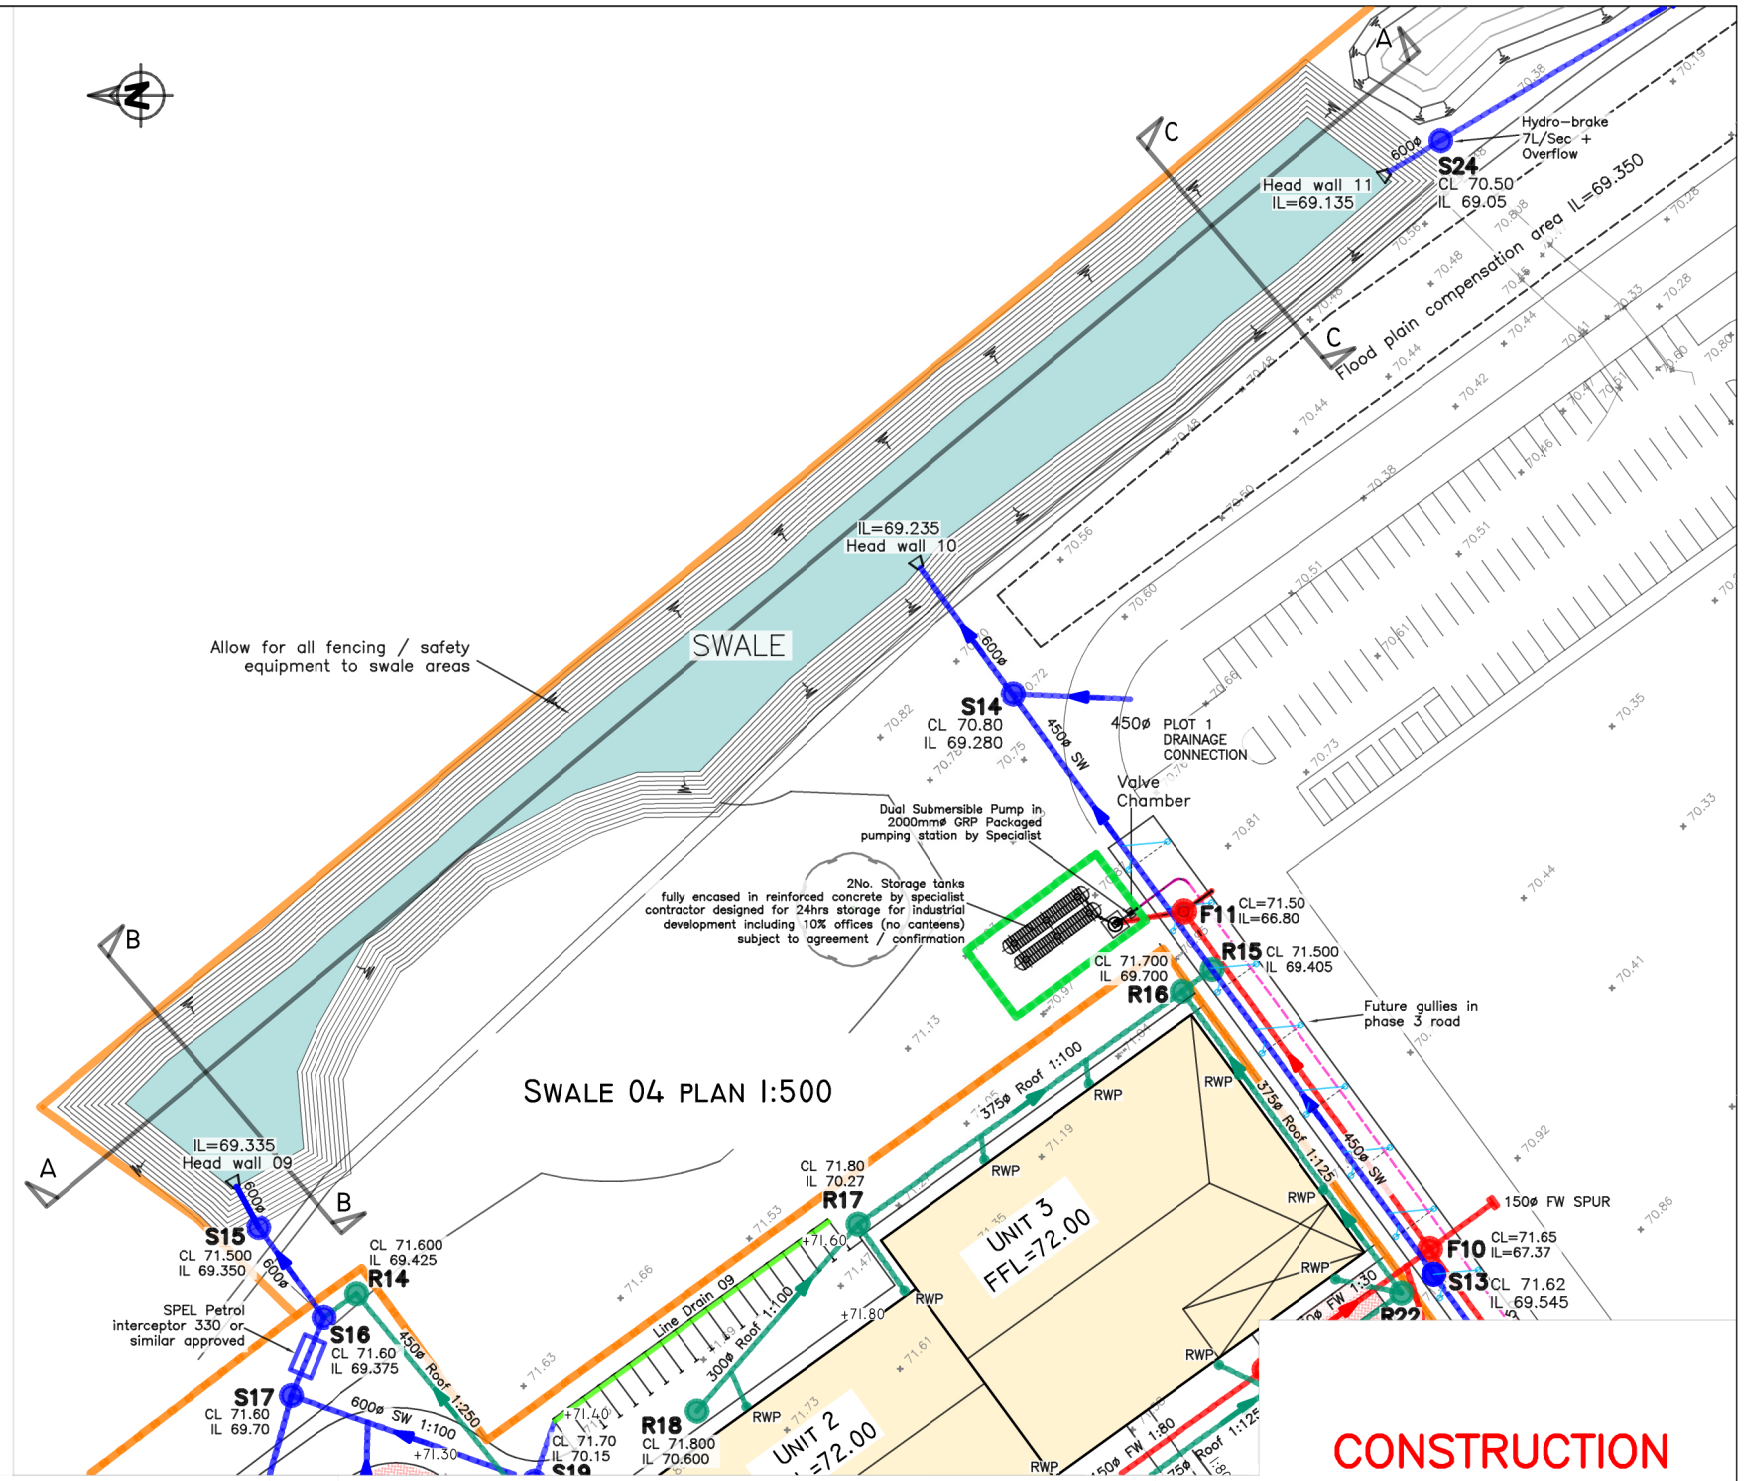

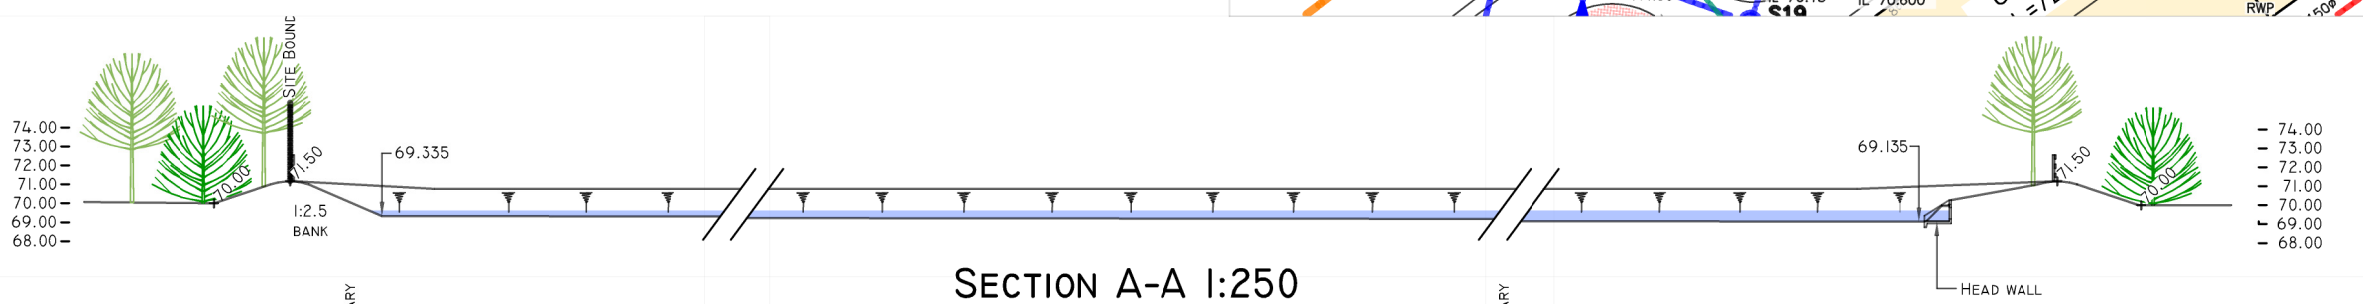

SECTION A-A 1:250

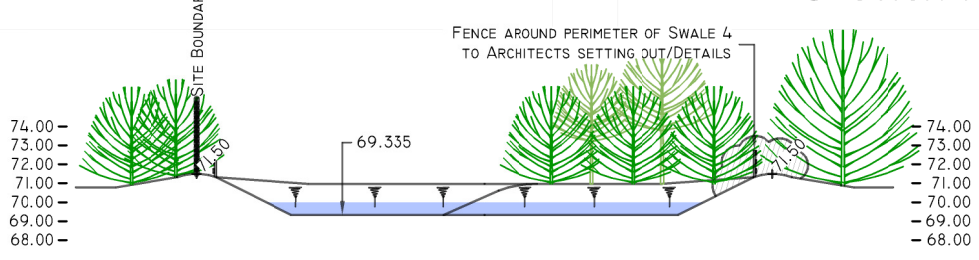

SECTION B-B 1:200

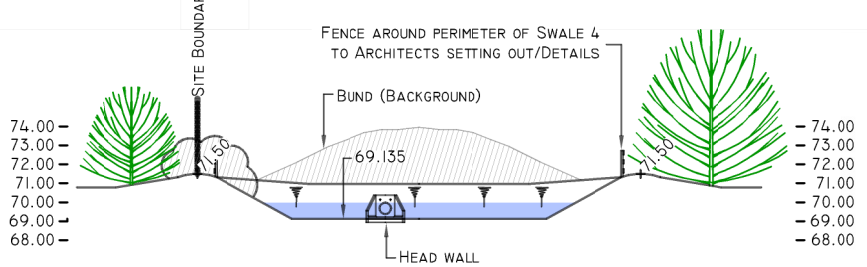

SECTION C-C 1:200

CONSTRUCTION

C	28.11.17	Drainage Plan Updated
B	10.10.17	Drainage updated Sections adjusted
A	15.09.17	Updated with minor revs

PLOT 2, Skimmingdish Lane, Link 9 – Bicester

CLIENT:
ALBION LAND (2013) LTD

PLOT 2
Swale 04 details

BAILEY JOHNSON HAYES
Consulting Engineers
ST.ALBANS: Suite 4, Phoenix House, 63 Camfield Rd, ST.ALBANS, Herts AL1 5FL
MANCHESTER: Grange House, John Dalton Street, MANCHESTER, M2 6FW

Scale	1:1000, 500, 200
Date	28.06.17
Drawn	DJC

S1345-E-04C