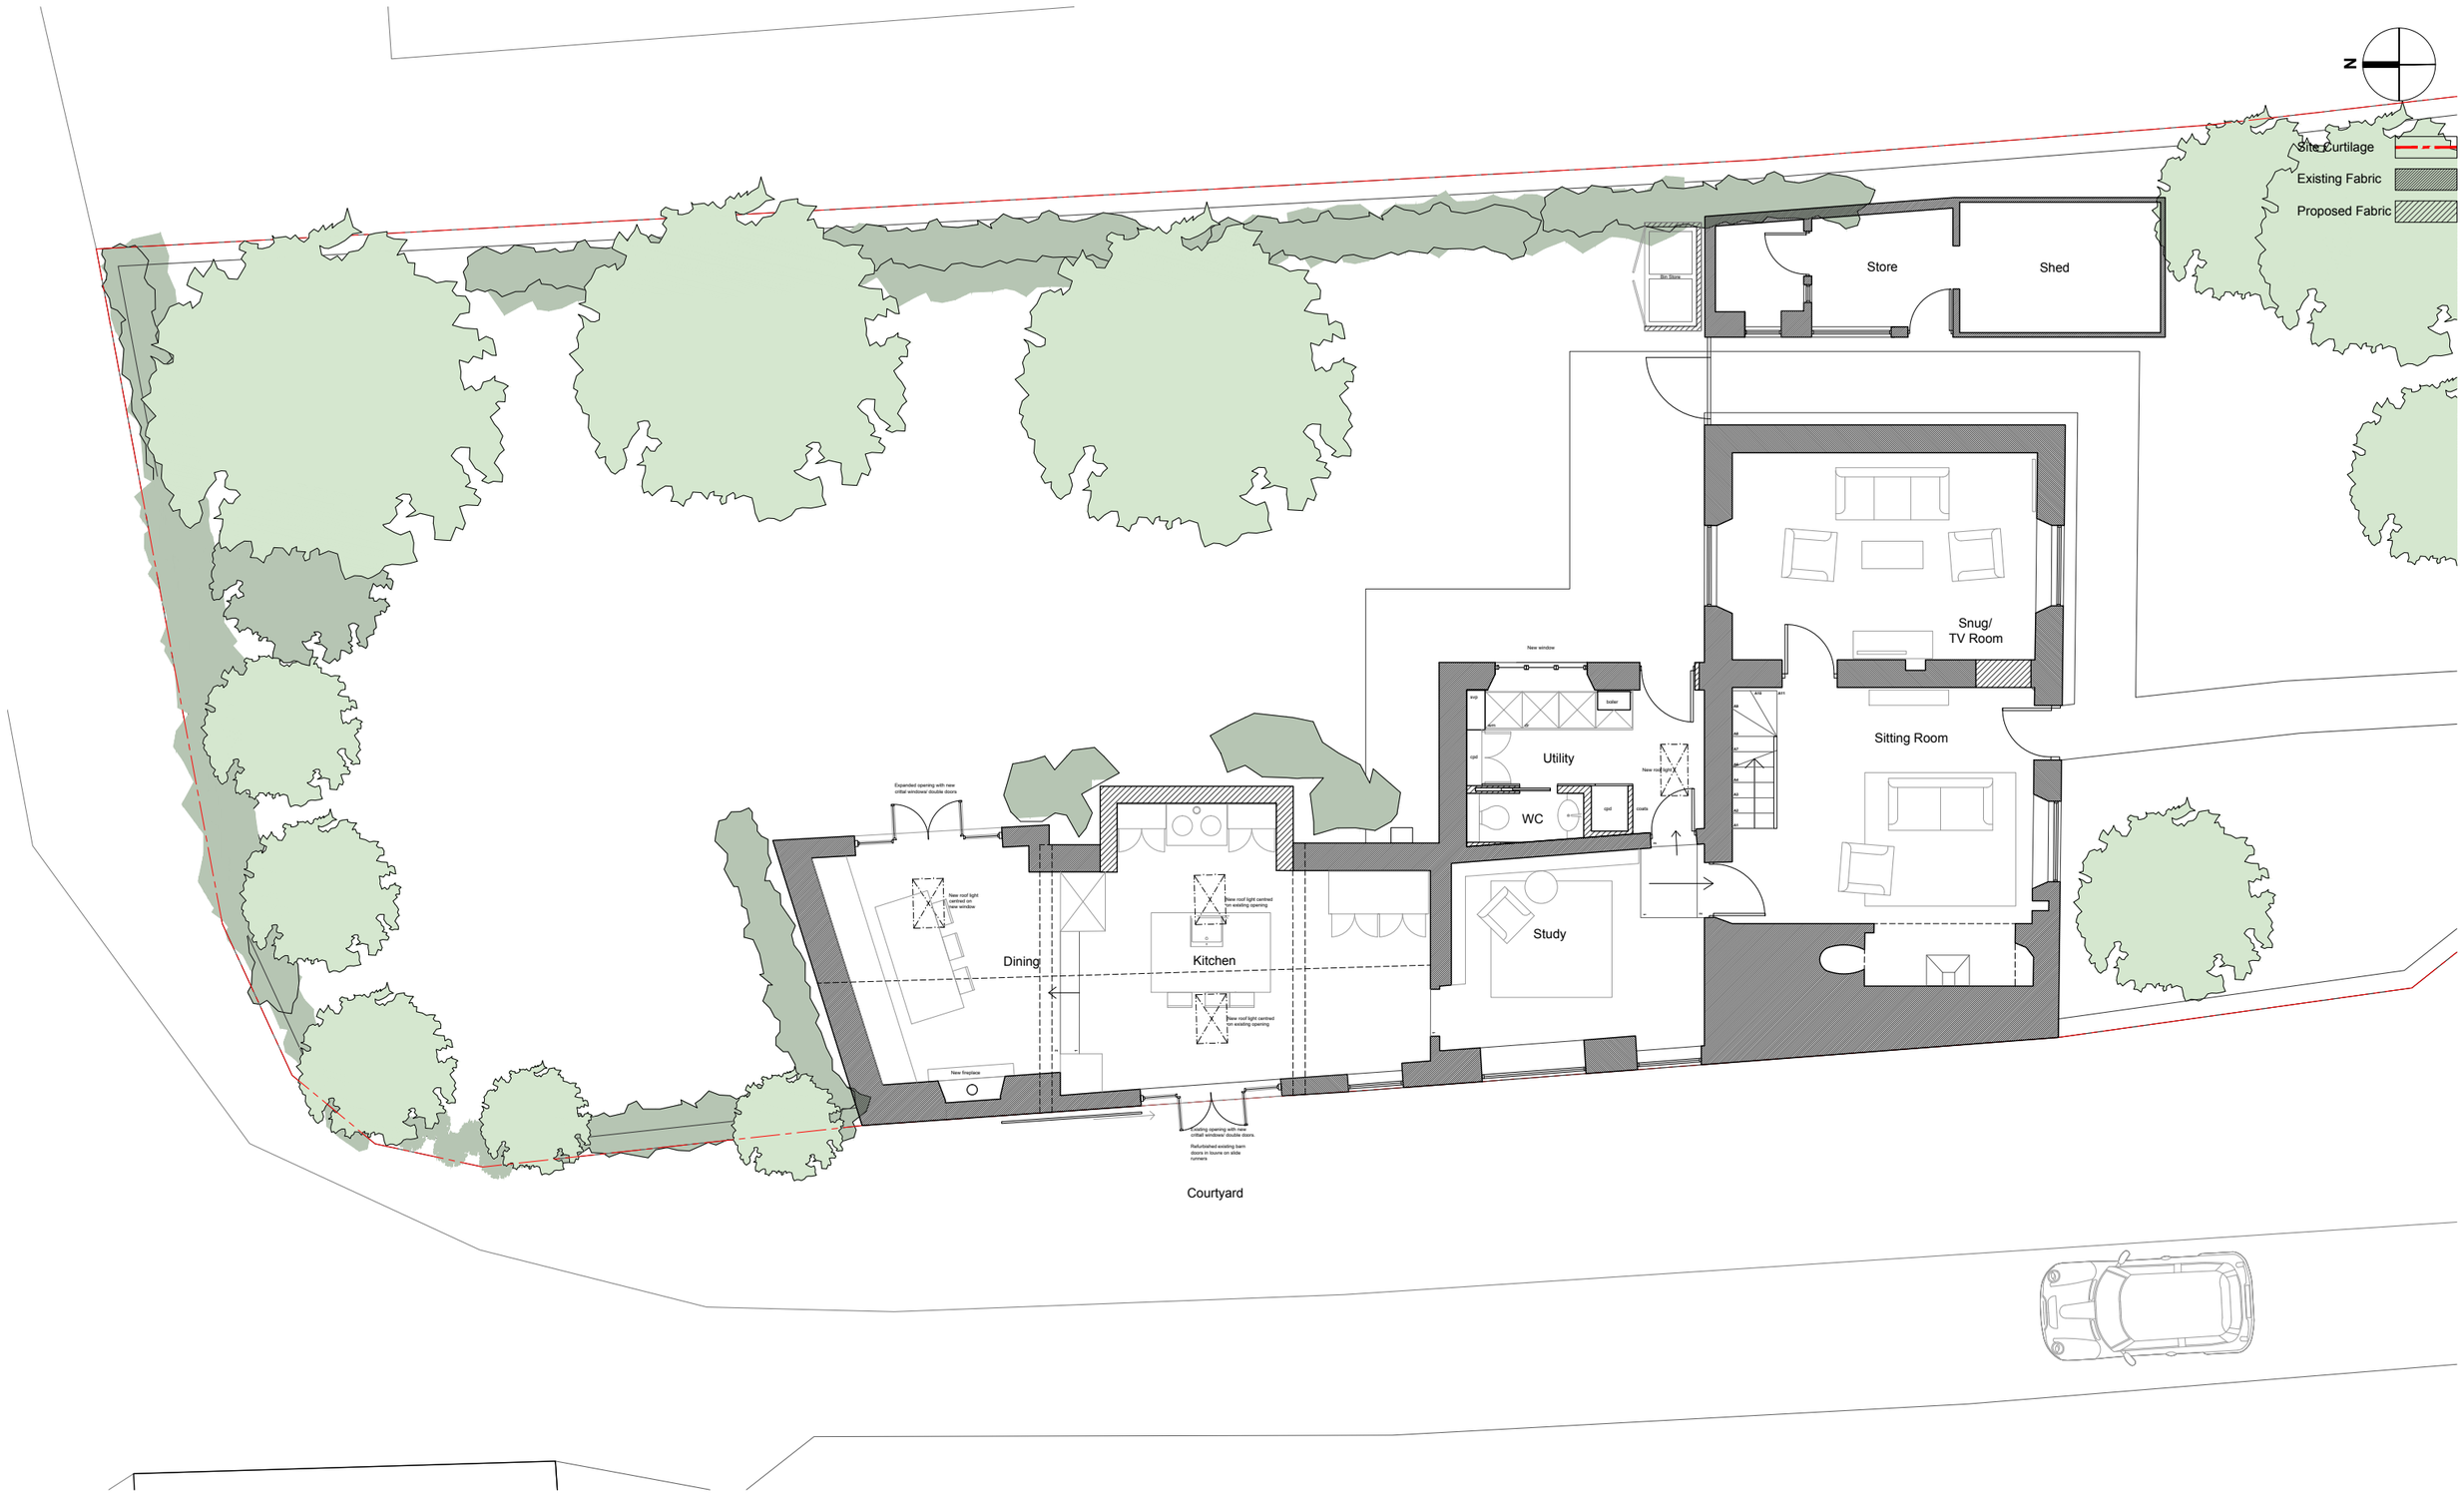

nca-**architecture**

tel: 01869 226610

email: enquiries@nca-architecture.co.uk
www.nca-architecture.co.uk

7 Court Farm Barns
Medcroft Road
Tackley, OXON
OX5 3AL

0 1 2 3 4 5m

The Old Post Office	Date:	**6Nov2017**
Sibford Ferris	Scale:	**1:100@A3**
	Status:	**Planning**
	Drawn:	**SEH**
Proposed Ground Floor Plan		
170182 - A - GF - 100	Revision:	**B**