PROPOSED ELEVATIONS

sheet 2 1:50 @ A1 / 1:100 @ A3

PROPOSED WEST (REAR) ELEVATION 1:50

ALL WALLS TO MAIN HOUSE TO BE FULLY DRESSED COURSED IRON STONE.

CREAM LIMESTONE - TO PLINTH, QUIONS, STRING, EAVES, CILLS, WINDOW AND DOOR SURROUNDS, PORCHES, CHIMNEYS.

ALL WALLS TO SINGLE STOREY TO BE YORK HANDMADE - HAMBLETON BLEND FACING BRICKWORK.

WARWICKSHIRE RED FACING BRICKWORK TO WINDOW AND DOOR ARCHES.

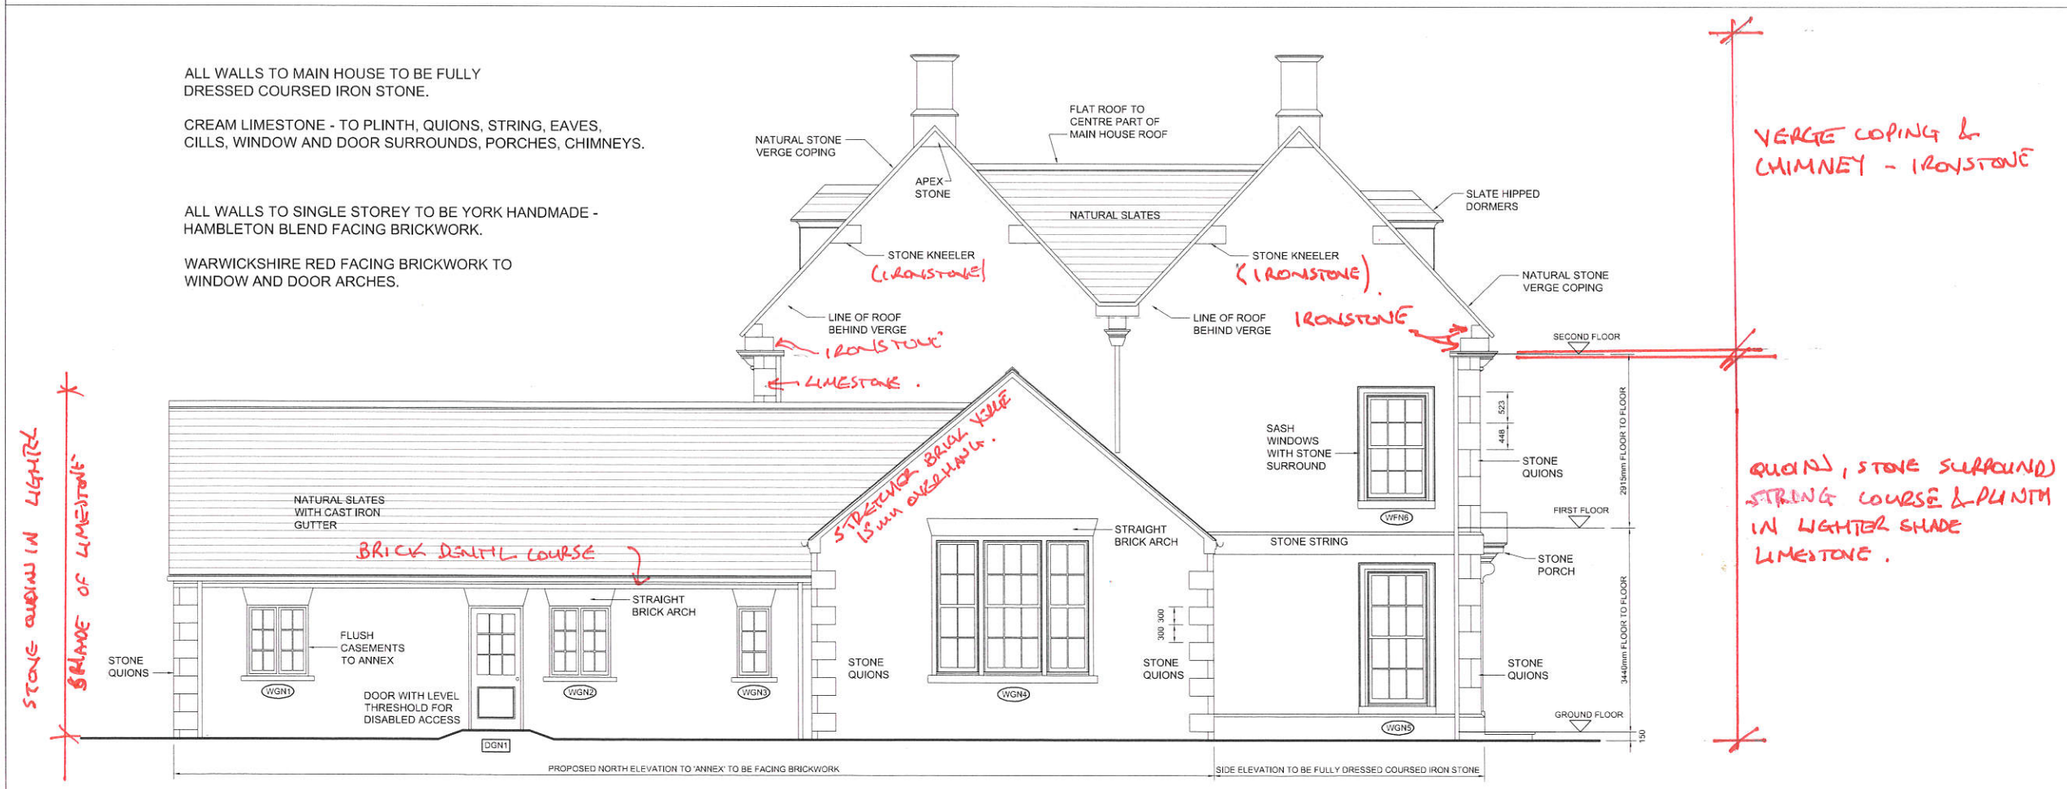

PROPOSED NORTH (SIDE) ELEVATION 1:50

NOTES:

VERGE COPINGS AND CHIMNEY - IRONSTONE.

EAVES MOULDING WINDOW SURROUND QUOINS, STRING COURSE & PLINTH IN LIGHTER SHADE OF LIMESTONE.

VERGE COPING & CHIMNEY - IRONSTONE

QUOINS, STONE SURROUNDS STRING COURSE & PLINTH IN LIGHTER SHADE LIMESTONE.

REV	DATE	BY	DESCRIPTION	CHK	APD
B	13.9.18	TB	STRING WIDTH REDUCED, QUOINS WIDER ON ENDS		
A	10.9.18	TB	MATERIAL NOTES ADDED, FEATURE DETAILING HATCHED		

DRAWING STATUS: BUILDING REGULATIONS

WELLAN Ltd
Wellan House,
Aylesmore, Shipston-on-Stour,
Warwickshire.
CV36 5EJ
Tel: 01608 685753
Email: mail@wellan.co.uk
Website: www.wellan.co.uk

CLIENT: MR H JERVIS

PROJECT: MUDDLE BARN FARM
SIBFORD GOWER, OX15 5RY

TITLE: MAIN DWELLING HOUSE
PROPOSED ELEVATIONS sheet 2

SCALE	DATE	DESIGN/DRAWN	CHECKED	APPROVED	SHT
1:50 @ A1	10 JULY 18	TB / TB			A1

JOB No. 18–109

DRAWING No. 06 REV. B