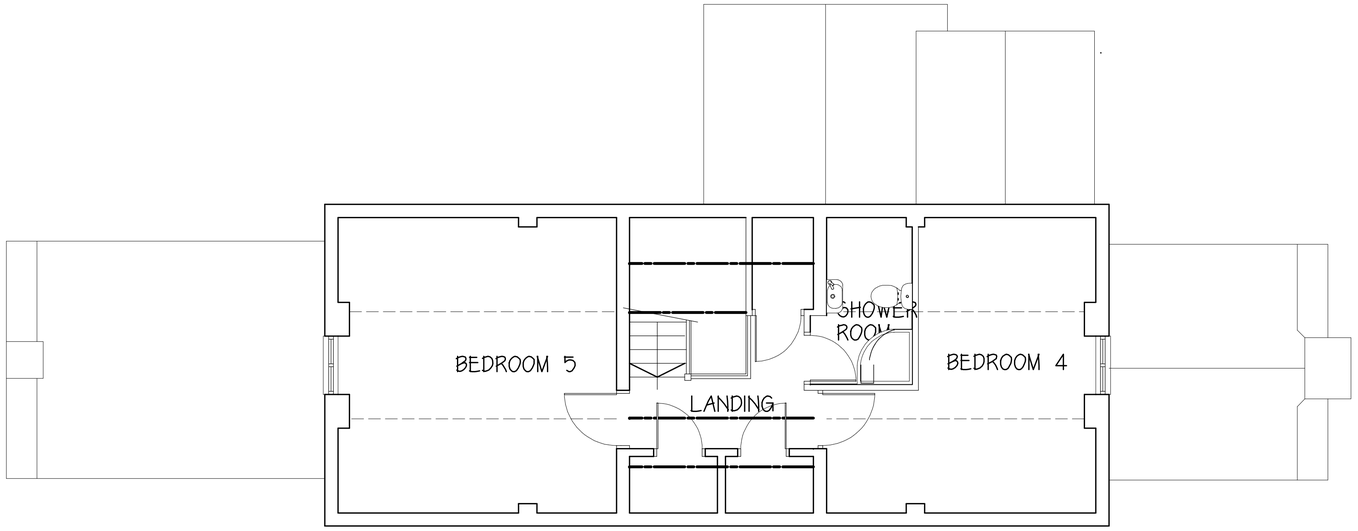

SECOND FLOOR LAYOUT AS EXISTING

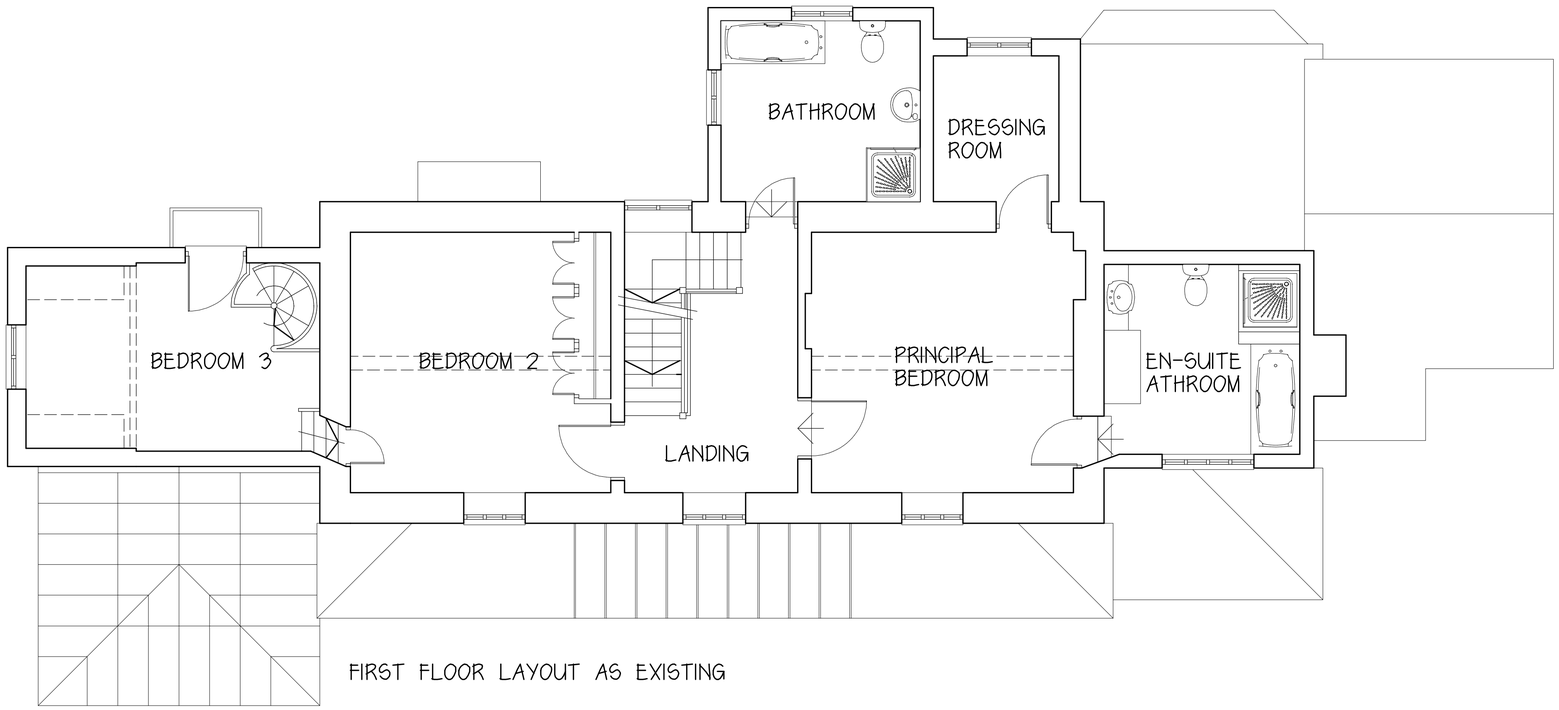

FIRST FLOOR LAYOUT AS EXISTING

NOTES:
1. Figured dimensions to be taken in preference to scaled dimensions.
2. Large scaled drawings to be taken in preference to small scale.
3. Critical dimensions to be taken from site.
4. If in doubt, the contractor must ask for clarification.
5. These drawings and designs are the copyright of James Slater & Co. and may not be reproduced or used without permision.

Rev.ID	Rev.date	Rev.by	Comment

0 1 2 3 4 5m

CLIENT:
MR & MRS PERRIS

TITLE:
FIRST FLOOR & SECOND FLOOR LAYOUTS AS EXISTING

STAGE:
Survey

SITE:
WEST TOWN HOUSE
WOODWAY ROAD
SIBFORD FERRIS
BANBURY
OXFORDSHIRE
OX15 5RF

JAMES SLATER & Co
Chartered Building Surveyors
Architectural Designers
19 Dyer Street
Cirencester
Gloucestershire
GL7 2PP
Tel: 01285 650686
Fax: 01285 644212
RICS
www.jamesslater.co.uk

SCALES:
1:50 @ A1

DATE:	DRAWN:	CHECKED:
July 2017	SDH	-

DRAWING NUMBER:	REV:
17 - 121 - 02	-