- Dimensions are in millimeters, unless stated otherwise.
- Scaling of this drawing is not recommended.
- It is the recipients responsibility to print this document to the correct scale.
- All relevant drawings and specifications should be read in conjunction with this drawing.

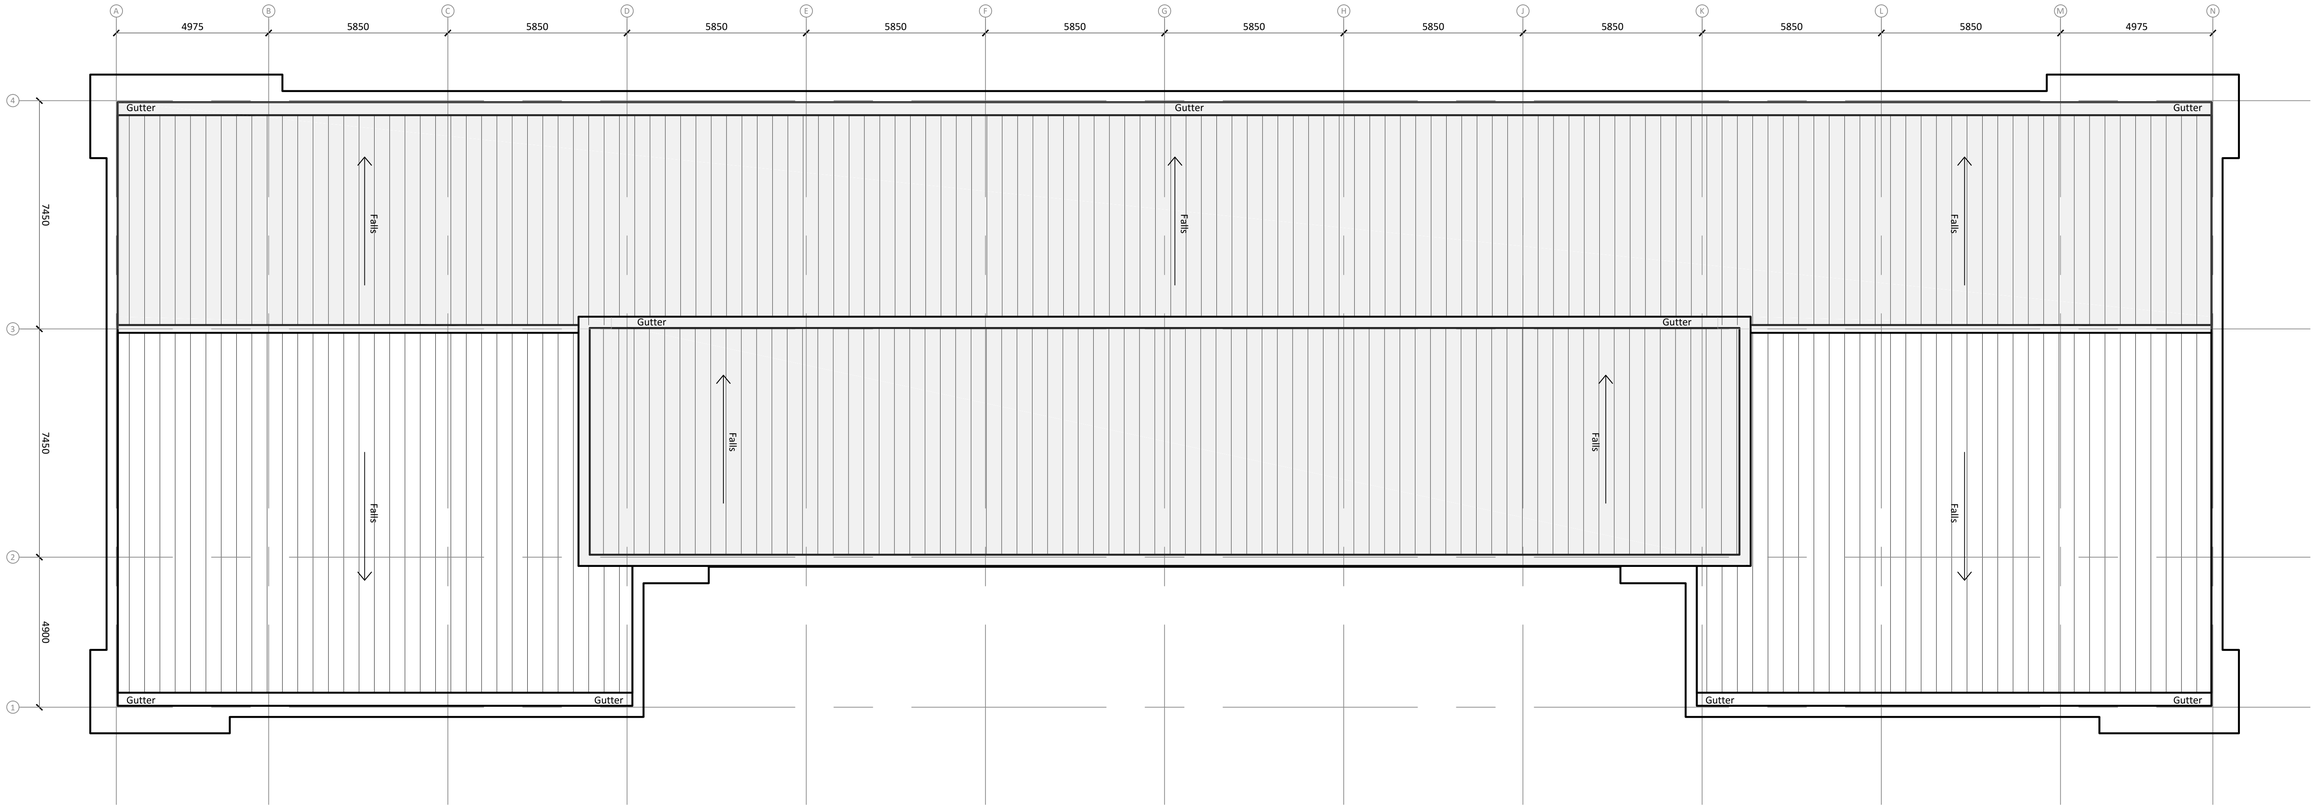

Unit 1 Roof Plan

rev	amendments	by	ckd	date

Oxford Technology Park

Unit 1 - Roof Plan

HILL STREET HOLDINGS

umc architects

Newark Beacon Innovation Centre, Cafferata Way, Newark, Nottinghamshire NG24 2TN
o. +44 (0)1636 653027 f. +44 (0)1636 653010 e. info@umcarchitects.com

Drawing Status:	PLANNING
Drawn:	CA
Date:	06.06.2017
Scale:	1:100 A1
Drawing no:	Revision:
13045 RM1007	P0

1m SCALE 1:100