WHERE WIDTH OF THE WIDENING IS SUCH THAT A ROLLER CANNOT COMPACT USE CONCRETE ST4 AND 'GLASSGRID 100' JOINT REINFORCEMENT

Hot bond coat and surface preparation between all bituminous layers to BS 594987:2015 (Clause 920 SHW applies)

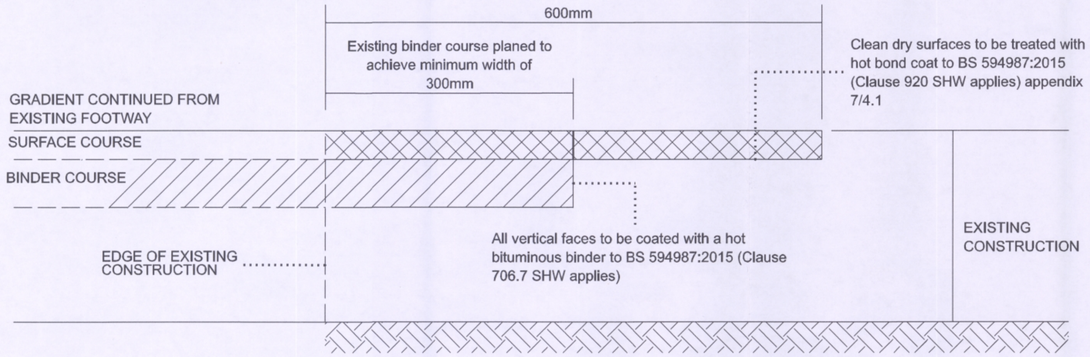

FOOTWAY TIE IN DETAIL

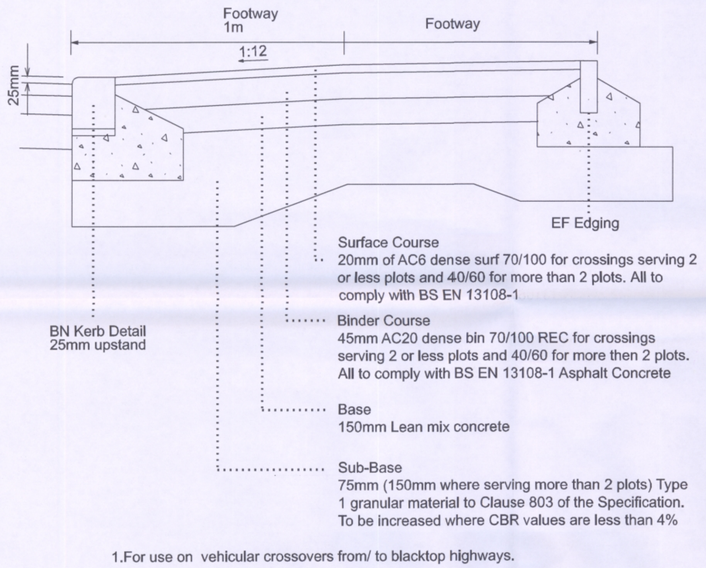

1.For use on vehicular crossovers from/ to blacktop highways.

VEHICULAR CROSSING DETAIL

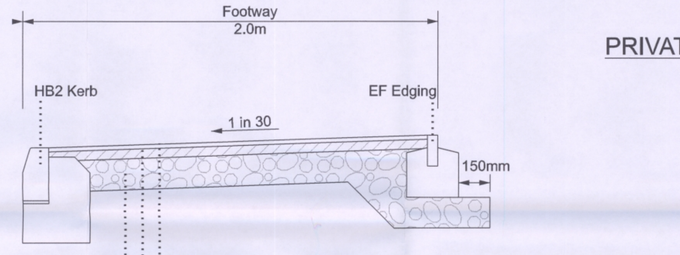

BLACKTOP FOOTWAY CONSTRUCTION

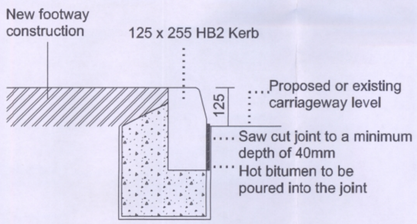

KERBING - SAW CUT INSTALLATION

SAFETY HEALTH AND ENVIRONMENTAL

IN ADDITION TO THE HAZARDS, RISKS NORMALLY ASSOCIATED WITH THE TYPE OF WORK DETAILED ON THIS DRAWING, NOTE THE FOLLOWING SIGNIFICANT RISKS AND INFORMATION.

CONSTRUCTION:

1. AS A FORMER MILITARY BASE THERE MAY BE UNREGISTERED AND UNRECORDED UTILITIES. THE CONTRACTOR SHALL TAKE REASONABLE STEPS TO LOCATE ALL UTILITIES PRIOR TO COMMENCEMENT OF WORKS.

FOR INFORMATION RELATING TO END USE, MAINTENANCE, DEMOLITION, SEE THE HEALTH AND SAFETY FILE.

IT IS ASSUMED THAT ALL WORKS WILL BE CARRIED OUT BY A COMPETENT CONTRACTOR, WHERE APPROPRIATE, TO AN APPROVED METHOD STATEMENT.

NOTES

1. CONTRACTORS MUST CHECK ALL DIMENSIONS ON SITE. ONLY FIGURED DIMENSIONS ARE TO BE WORKED FROM. DISCREPANCIES MUST BE REPORTED TO THE ARCHITECT OR ENGINEER BEFORE PROCEEDING. © THIS DRAWING IS COPYRIGHT.
2. UNTIL TECHNICAL APPROVAL HAS BEEN OBTAINED FROM THE RELEVANT AUTHORITIES, ALL DRAWINGS ARE ISSUED AS PRELIMINARY AND NOT FOR CONSTRUCTION. SHOULD THE CONTRACTOR COMMENCE SITE WORK PRIOR TO APPROVAL BEING GIVEN IT IS ENTIRELY AT HIS OWN RISK.

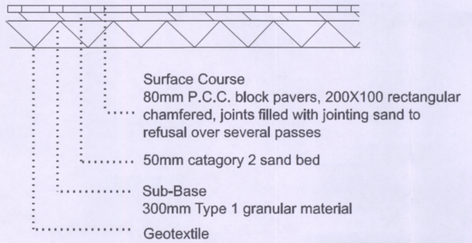

PRIVATE LIGHT DUTY BLOCKWORK DETAIL

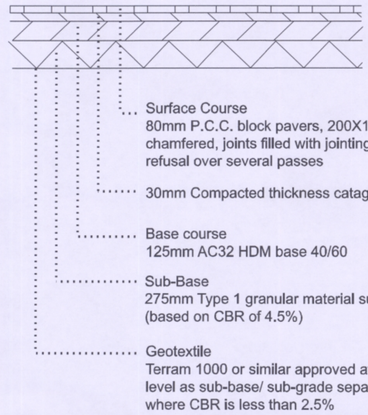

1. Minimum depth of non frost susceptible material is 450mm.
2. Blockwork pattern to be 45 degree herringbone.
3. Shared surface blockwork colour to be charcoal.
4. For use on adoptable highways and associated vehicular crossovers.

PRIVATE BLOCK PAVING ACCESS

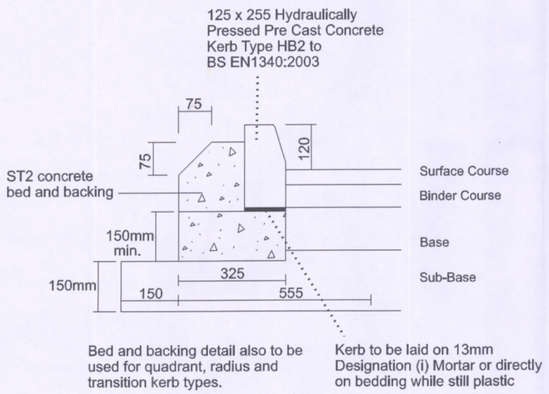

HALF BATTERED KERB (HB2)

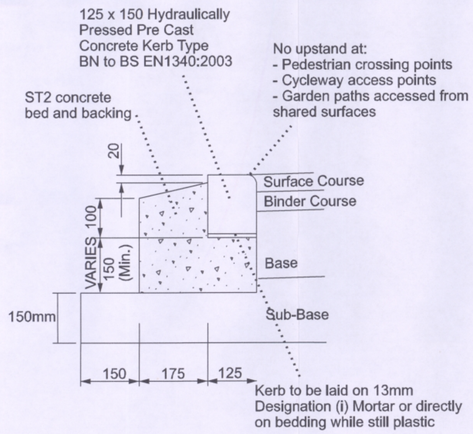

BULL- NOSED KERB (BN)

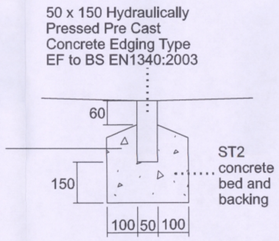

EDGING (EF)

REVISION	DESCRIPTION	DRAWN	CHECKED	DATE

PRELIMINARY ☐ INFORMATION ☐ TENDER ■ CONSTRUCTION ☐ AS BUILT ☐

WOODS HARDWICK
ARCHITECTS, ENGINEERS AND DEVELOPMENT CONSULTANTS

15-17 GOLDINGTON ROAD
BEDFORD, MK40 3NH
T. +44 (0)1234 268862
FORT DUNLOP, FORT PARKWAY
BIRMINGHAM, B24 9FE
UNITED KINGDOM
T. +44 (0)121 6297784
MAIL@WOODSHARDWICK.COM
WWW.WOODSHARDWICK.COM

TITLE UPPER HEYFORD PARCEL B4b

DETAILS PRIVATE CONSTRUCTION DETAILS

SCALE: N.T.S (A2) DATE: OCTOBER 2018 DRAWN: GLG CHK: JGF

HEYF-5-707 -

Please consider the environment before printing this drawing

Filepath: F:\Engineer