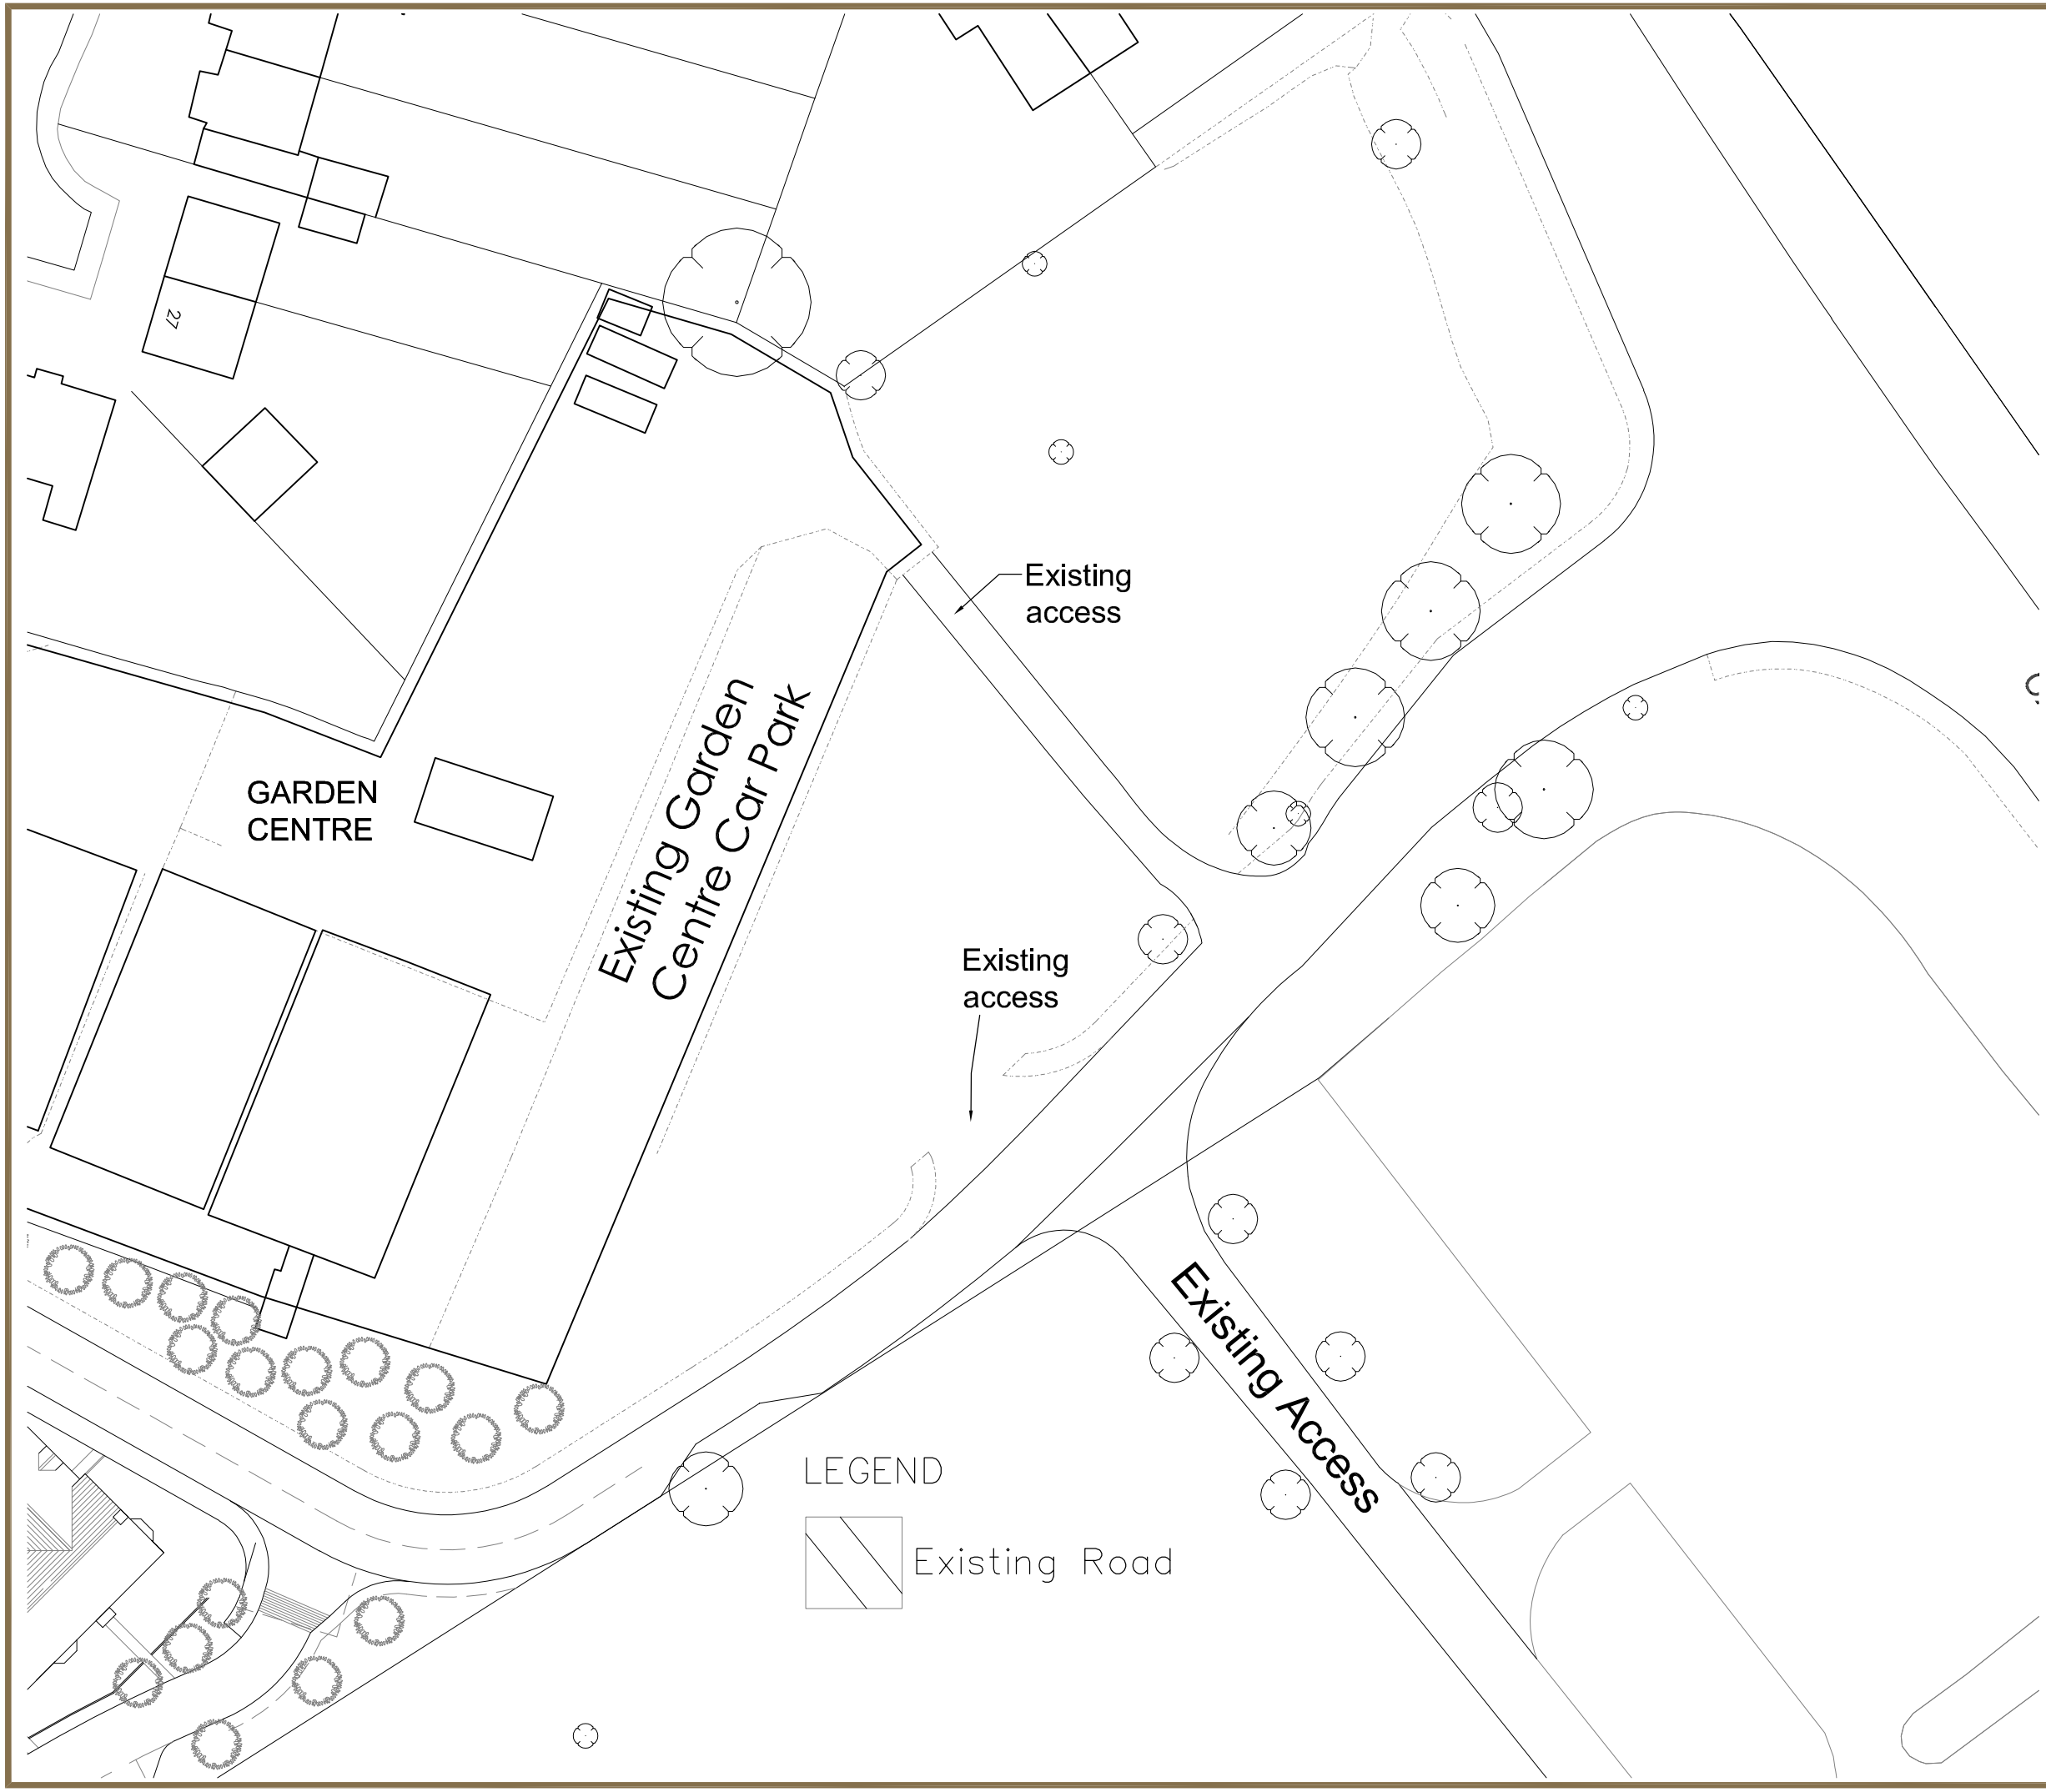

REV	DATE	DESCRIPTION

CALA HOMES

CALA GROUP LIMITED
Riverside House, Holtspur Lane, Wooburn Green
High Wycombe, Bukinghamshire, HP10 0TJ
Tel: 01628 536200 Fax: 01628 536201
DX: 123610 Wooburn Green E-mail: info@cala.co.uk

Cotefield Farm, Bodicote

Existing Garden Centre Access

1:500 @ A3

0 10m 20m 30m 40m

Scale 1:500 @ A3	Dwg No. CFB_FUL_PLN_207
Date 02.02.2017	Rev
Drawn SK	