


Existing Plan 1:1,250

Location Plan - Not to scale

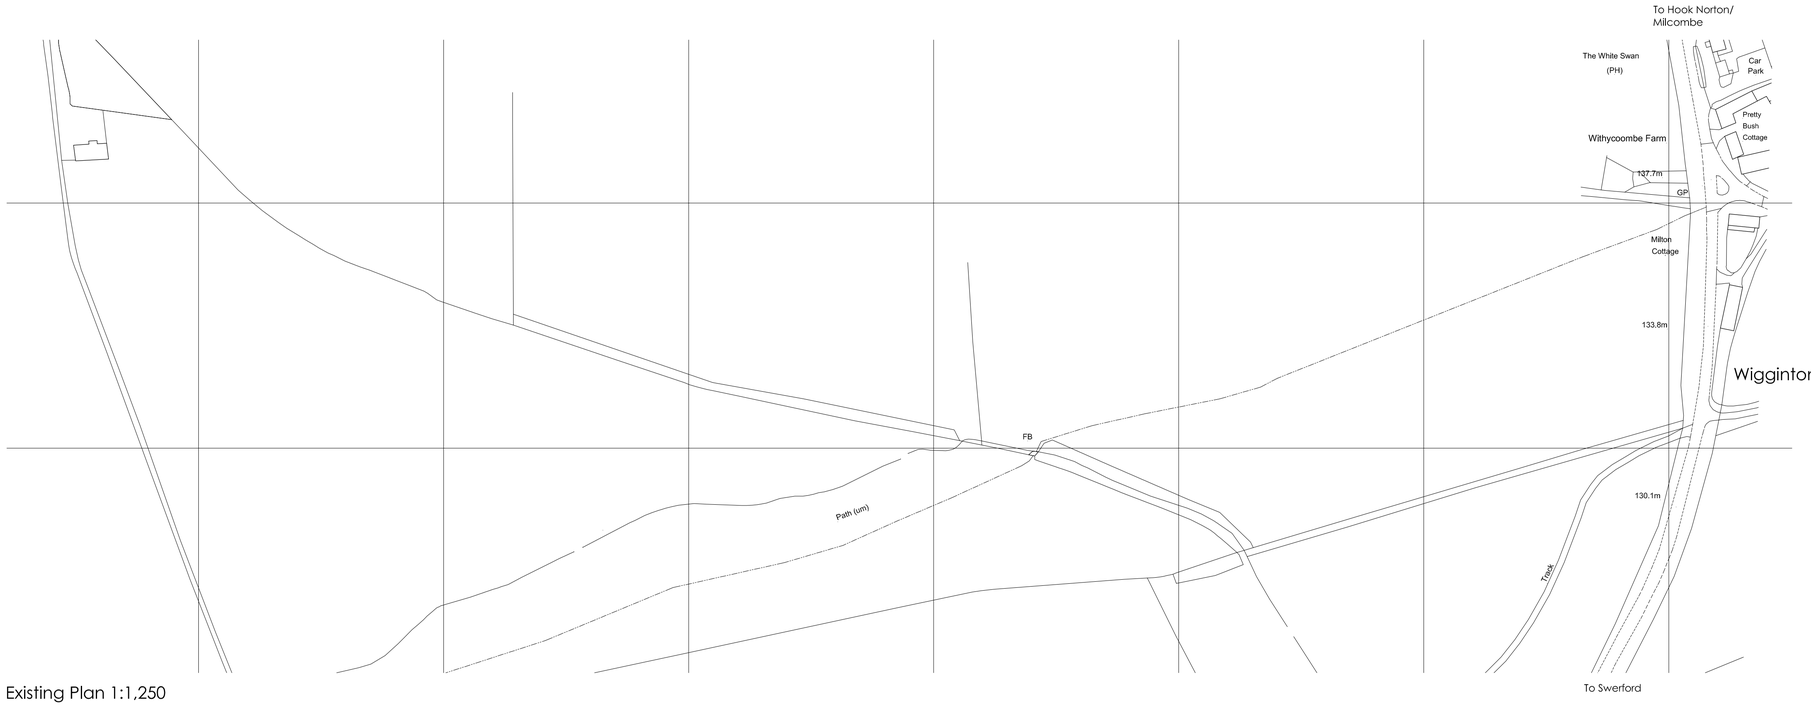


Proposed Plan 1:1,250

| Rev. | Date. | Revision Details. |
|---|---|---|
| | | |
| | | |
| | | |
| | | |
| - | - | - |

FISHER GERMAN

Fisher German LLP. The Estates Office
Norman Court, Ashby de la Zouch
Leicestershire. LE65 2UZ
fax: 01530 413896 tel: 01530 412821
e-mail: ashby@fishergerman.co.uk

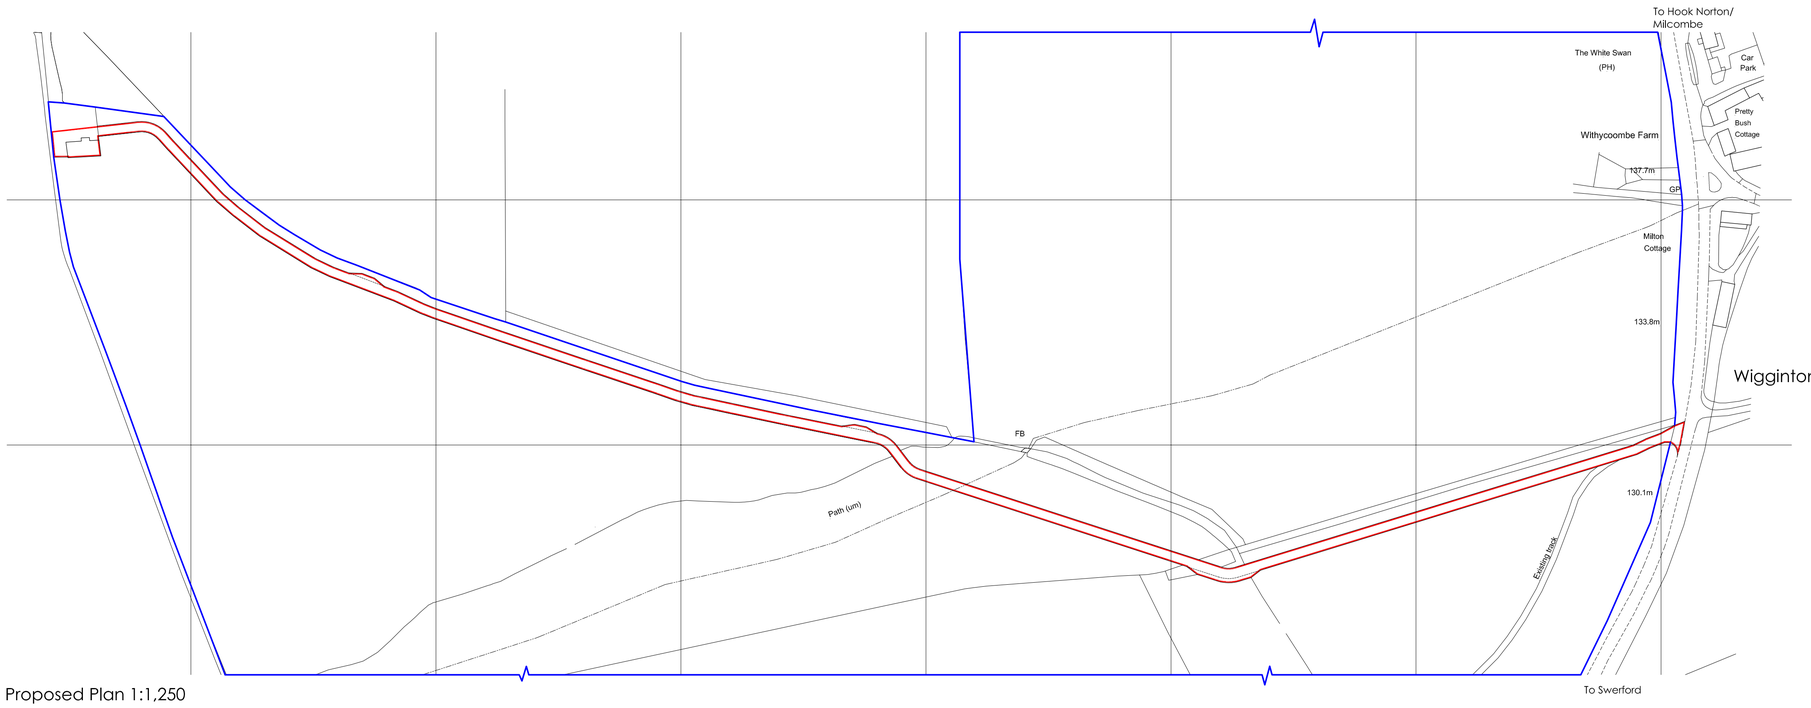**Client:** MR R COLES

**Project:** BARN AT HOME FARM WIGGINTON

**Title:** LOCATION PLAN

**Scale:** 1:1,250 [Printed A1]

**Date:** JUNE 2018

**Drawn:** SN **Checked:** SW

**Drg No:** 114052-006

THIS DRAWING IS PROTECTED BY COPYRIGHT. IT MAY NOT BE REPRODUCED IN ANY FORM OR BY ANY MEANS FOR ANY PURPOSE WITHOUT WRITTEN PERMISSION OF FISHER GERMAN LLP CHARTERED SURVEYORS.
FISHER GERMAN LLP IS A LIMITED LIABILITY PARTNERSHIP, REGISTERED IN ENGLAND AND WALES. REGISTERED NUMBER: OC317554.
REPRODUCED USING ORDNANCE SURVEY DATA, CROWN COPYRIGHT, ALL RIGHTS RESERVED. LICENCE NUMBER: 100005237