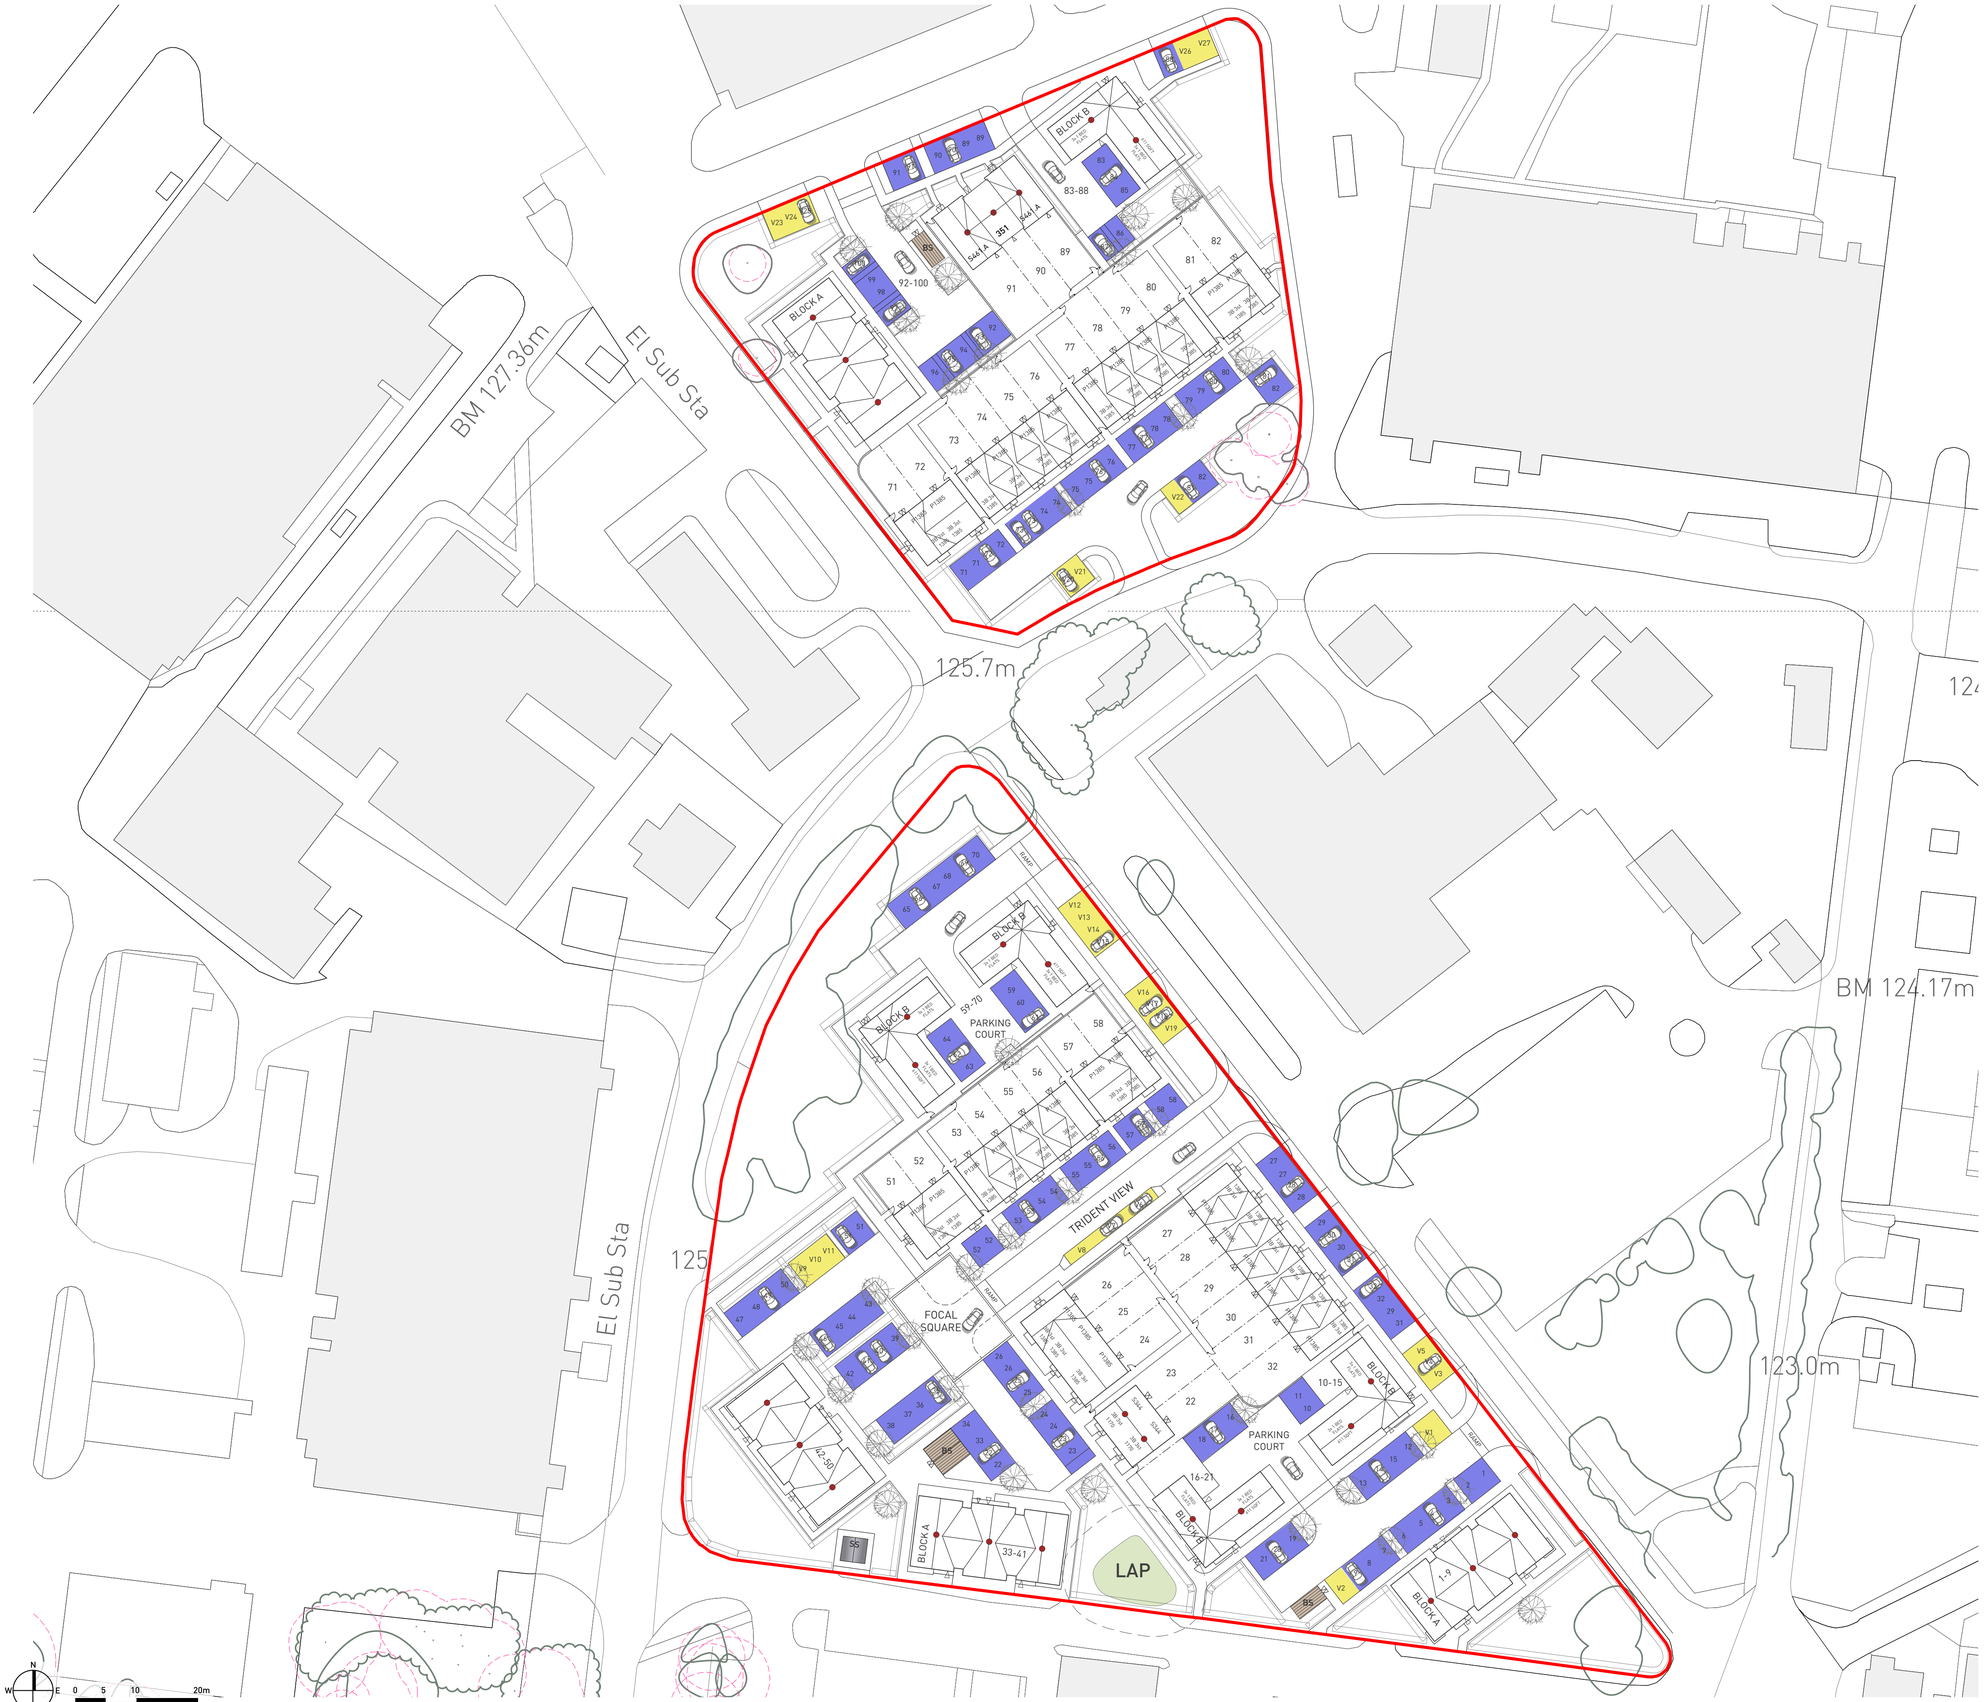

KEY:

APPLICATION BOUNDARY

TOTAL PARKING SPACES (161 SPACES)

ALLOCATED SPACES (134 SPACES)

VISITOR SPACES (27 VISITOR)

B4A PARKING SPACES (108 SPACES)

ALLOCATED SPACES (89 SPACES)

VISITOR SPACES (19 VISITOR)

B4B PARKING SPACES (53 SPACES)

ALLOCATED SPACES (45 SPACES)

VISITOR SPACES (8 VISITOR)

Copyright Pegasus Planning Group Ltd. Crown copyright. All rights reserved. Ordnance Survey Copyright Licence number 100042976. Promap Licence number 100020449. EnviroPlus Licence number PU0000127. Sourced OS licence rights conditions apply. Pegasus accepts no liability for any use of this document other than for its original purpose, or by the original client, or following Pegasus' express agreement to such use. T 01285 641717 www.pegasuspg.co.uk

N W E S 0 5 10 20m

HEYFORD PARK - B4A/B4B TRIDENT PARKING STRATEGY

PLANNING | DESIGN | ENVIRONMENT | ECONOMICS

| www.pegasuspg.co.uk | TEAM/DRAWN BY: MCC/CCW/KM | APPROVED BY: MCC | DATE: 20/01/16 | 1:500: @ A1 | DRWG: B.0285_110 | CLIENT: BOVIS HOMES |

Pegasus Design