SECTION 104 - NOT APPROVED
SECTION 38 - NOT APPROVED

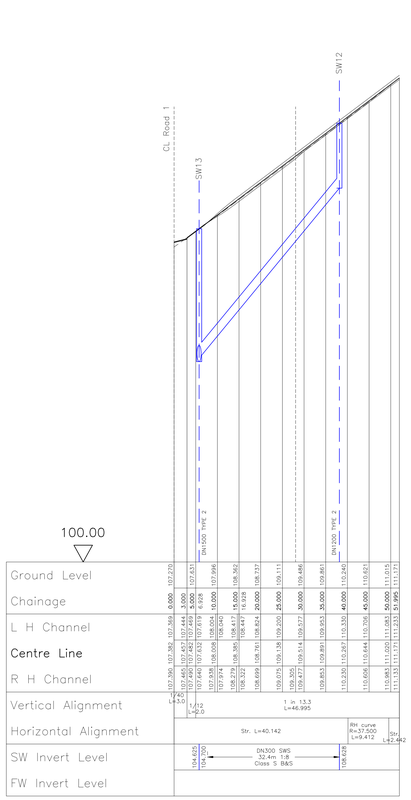

Road 3
Horiz. 1:500 Vert. 1:50

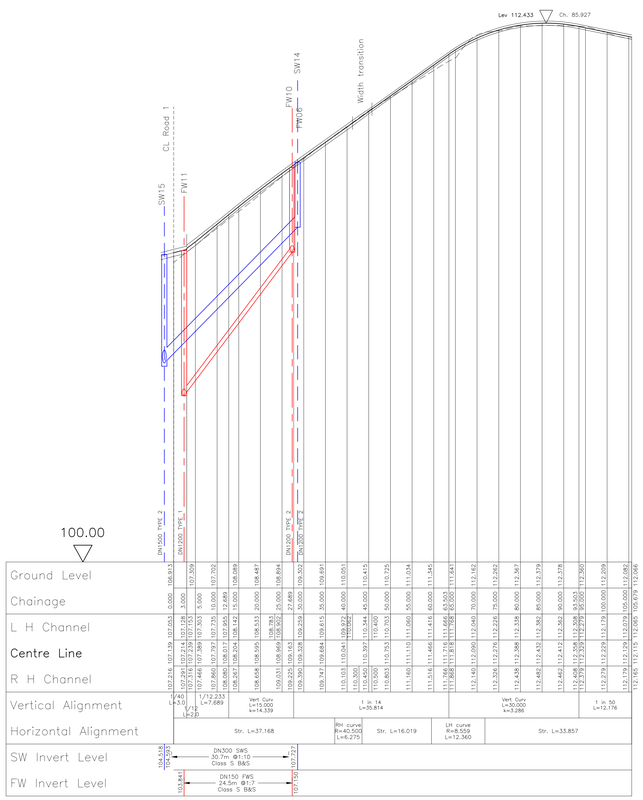

Road 4
Horiz. 1:500 Vert. 1:50

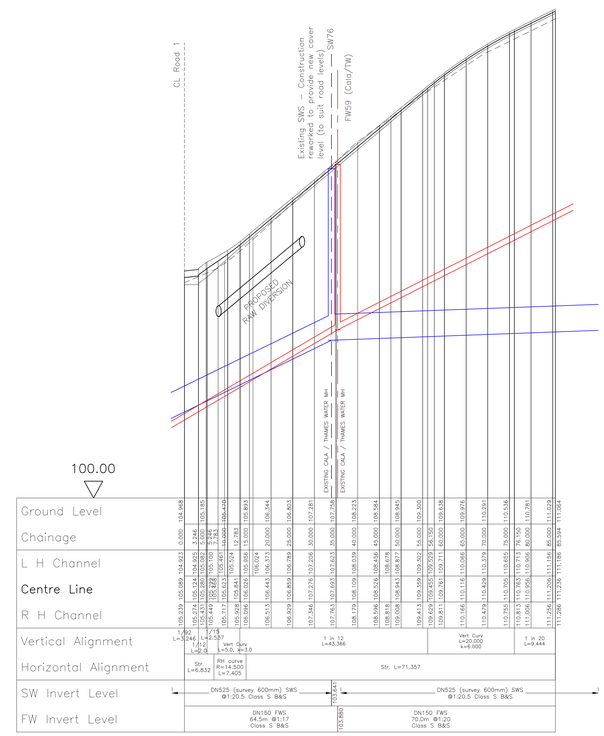

Road 5
Horiz. 1:500 Vert. 1:50

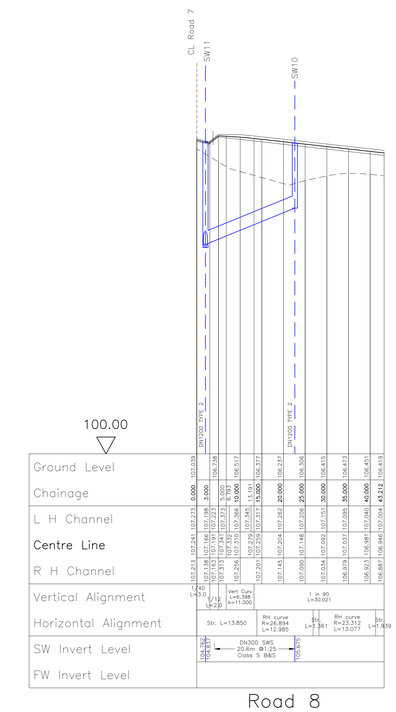

Road 8
Horiz. 1:500 Vert. 1:50

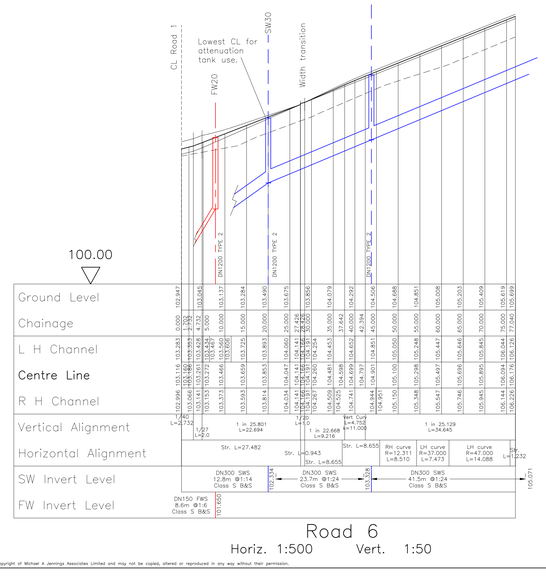

Road 6
Horiz. 1:500 Vert. 1:50

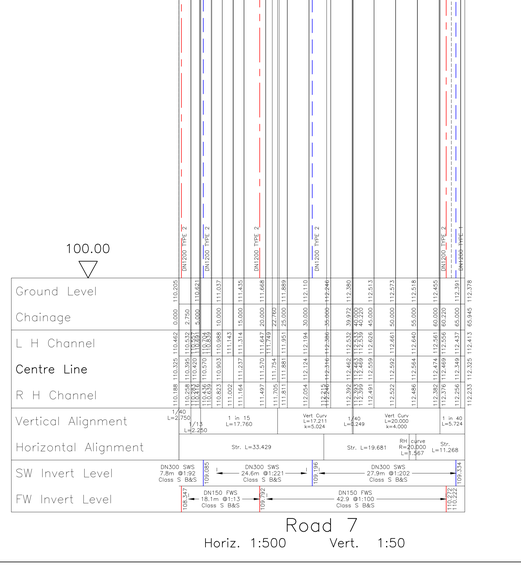

Road 7
Horiz. 1:500 Vert. 1:50

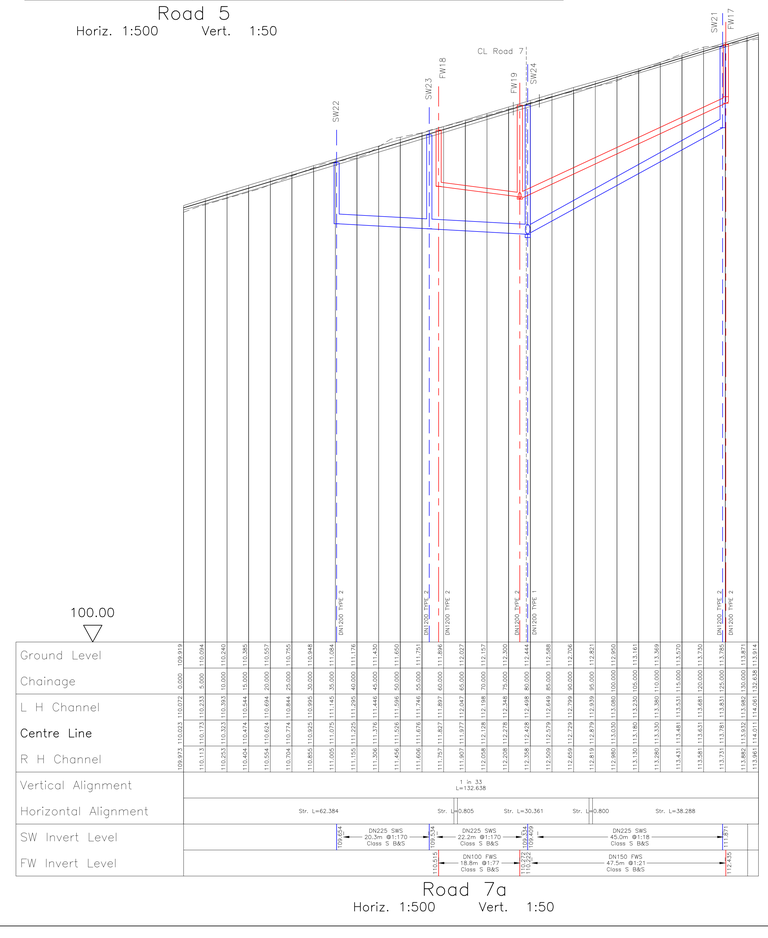

Road 7a
Horiz. 1:500 Vert. 1:50

NB: Preliminary design only. All elements subject to confirmation/revision during detailed design process and approval by Thames Water.

NOTES:

1. Do not scale from this drawing.
2. All dimensions in metres and all levels relate to site datum.
3. This drawing is to be read in conjunction with all other engineering drawings. Any discrepancies shall be reported to MJA Consulting.
4. The level and location of all existing services shall be verified on site by the Contractor before commencing any construction work.
5. All adoptable drainage works to be constructed as detailed in Sewers for Adoption, 7th edition or as stipulated in Thames Water's Addendum.
6. All adoptable works to be checked by the Water Authority Inspector.
7. All adoptable pipework up to DN225 shall be Extra Strength Vitrified Clay, DN300 or above shall be Class H concrete. If the contractor wishes to use structural wall plastic pipe, approval must be gained from the Adopting Water Authority.
8. Sewers and drains of different diameters should be laid soffit to soffit unless otherwise specified.
9. All covers and frames shall be 150mm deep to BS.EN.124, badged SW or FW if requested.
10. Contractor must comply with all current legislation relating to CDM, Health and Safety, and COSHH.
11. Block paved roads with a greater fall that 1:20 to have concrete baffles every 10m and bond breakers, i.e. blocks bedded on concrete every 30m.
12. Chambers for the Highway Storm network shall be catchpits, in accordance with the construction details provided on SS27-26-C1.
13. Invert level quoted for Highway catchpits is to sewer pipe inverts. 300mm sump below stated IL.

PRELIMINARY

REV. No.	DATE	DESCRIPTION	INITIALS
B	14.08.18	Revised in accordance with current planning layout.	AJW
A	20.07.18	Revised in accordance with current planning layout (extents and layout).	AJW

Client: CREST NICHOLSON

Project: Bodicote, Banbury

Title: Longitudinal Sections (Phases 1 & 2)

MJA CONSULTING
CIVIL AND STRUCTURAL ENGINEERS
Monarch House, Barton Lane, Abingdon, Oxon, OX14 3NB
Tel: 01235 555173
Fax: 01235 523226

Scale: As shown @A0 | Date: Oct'17 | Drawing No.: 5692:P11 | Rev.: B
Checked: KTG | Drawn: AJW

© This drawing is the copyright of Michael A Jennings Associates Limited and may not be copied, altered or reproduced in any way without their permission.