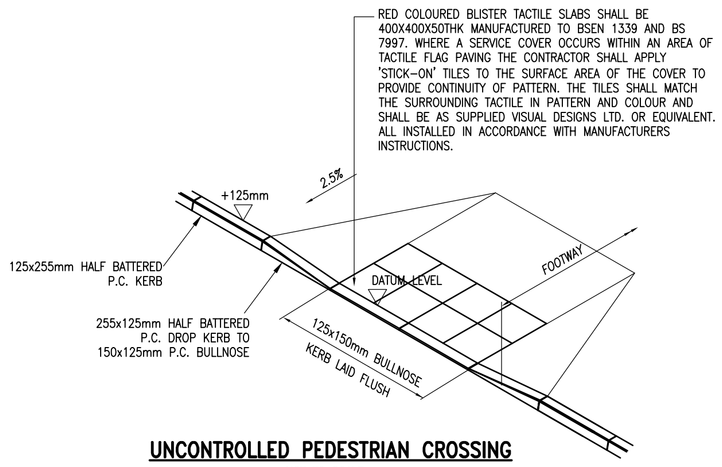

UNCONTROLLED PEDESTRIAN CROSSING

NOT TO SCALE

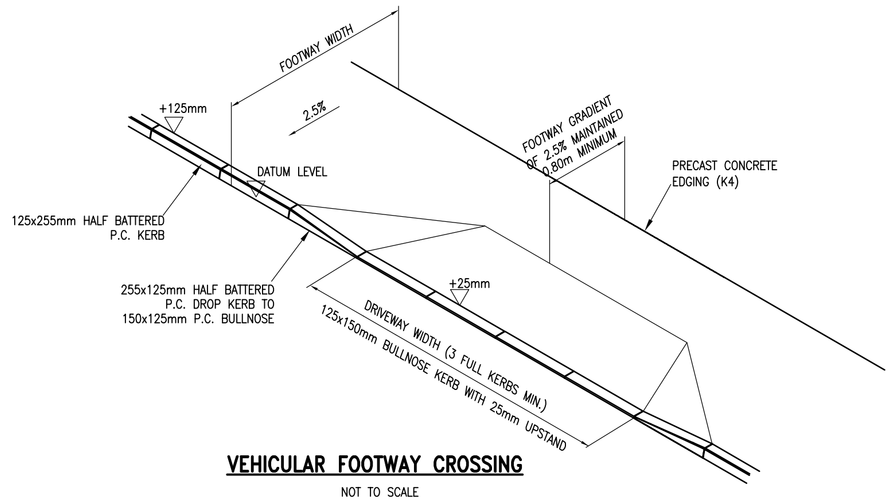

VEHICULAR FOOTWAY CROSSING

NOT TO SCALE

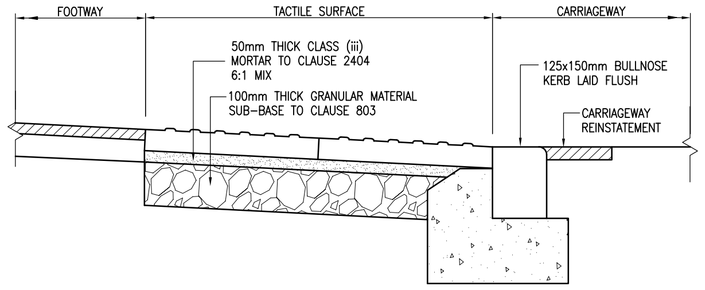

TACTILE PAVING BEDDING DETAIL

SCALE 1:10

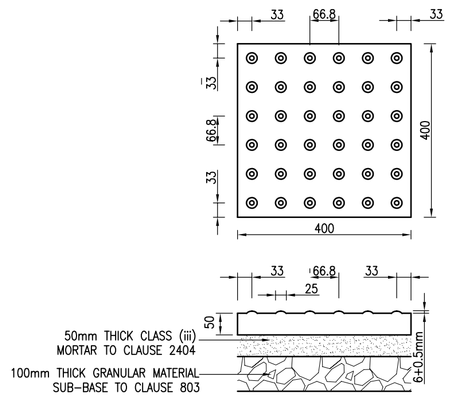

PLAN AND PROFILE OF TACTILE PAVING

NOT TO SCALE

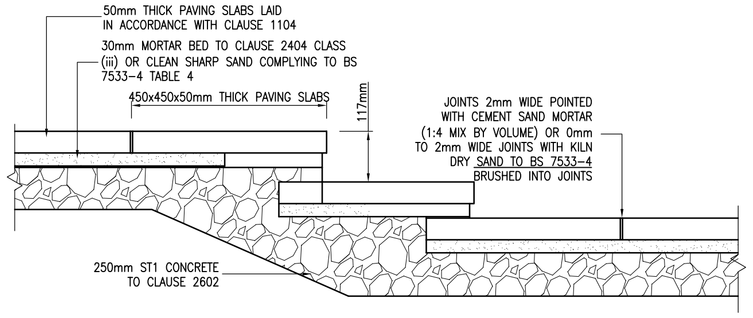

PRIVATE PATH STEP DETAIL

SCALE 1:10

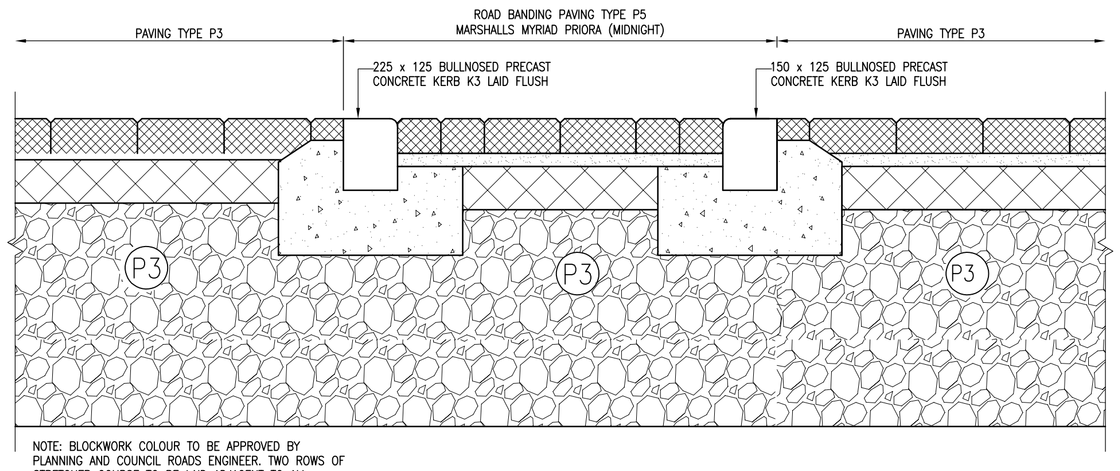

NOTE: BLOCKWORK COLOUR TO BE APPROVED BY PLANNING AND COUNCIL ROADS ENGINEER. TWO ROWS OF STRETCHER COURSE TO BE LAID ADJACENT TO ALL KERBING.

TYPICAL SECTION THROUGH CARRIAGEWAY BANDING FEATURE PAVING TYPE P5 ADOPTABLE

SCALE 1:10

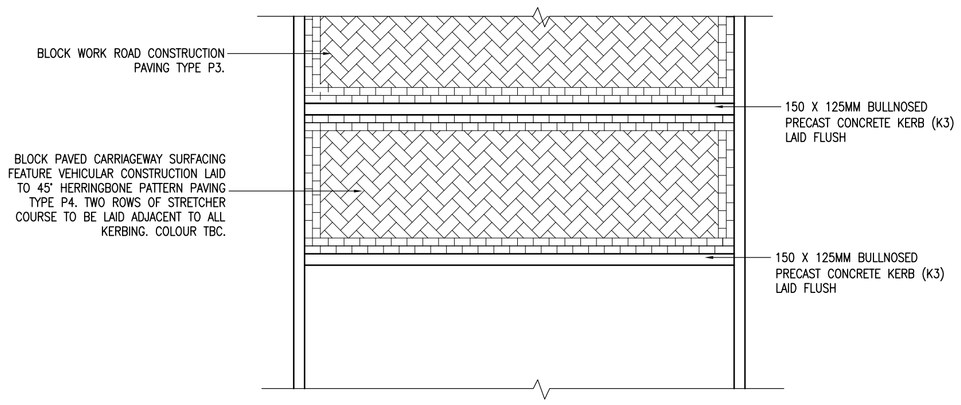

NOTE: BLOCKWORK COLOUR TO BE APPROVED BY PLANNING AND COUNCIL ROADS ENGINEER. TWO ROWS OF STRETCHER COURSE TO BE LAID ADJACENT TO ALL KERBING.

PLAN OF CARRIAGEWAY SURFACING FEATURE ADOPTABLE

NOT TO SCALE

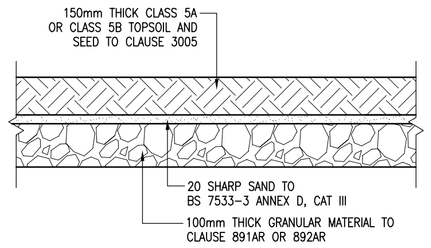

GRASS VERGE DETAIL ADOPTABLE AND PRIVATE

SCALE 1:10

NOTES

1. THIS DRAWING IS COPYRIGHT.

2. THE CONTRACTOR AND HIS SUBCONTRACTOR ARE TO VERIFY ALL DIMENSIONS ON SITE PRIOR TO MAKING SHOP DRAWINGS OR COMMENCING MANUFACTURE.

3. DO NOT SCALE THIS DRAWING.
THE CONTRACTOR IS TO BRING TO THE NOTICE OF THE ENGINEER ANY DISCREPANCIES CONTAINED IN THIS DRAWING PRIOR TO WORK COMMENCEMENT.

4. THIS DRAWING IS TO BE READ IN CONJUNCTION WITH ALL RELEVANT ARCHITECTS, ENGINEERS AND SPECIALIST SUB-CONTRACTORS DRAWINGS AND THE SPECIFICATION.

5. ALL SETTING OUT TO BE IN ACCORDANCE WITH THE ARCHITECTS DRAWINGS. ANY DISCREPANCIES BETWEEN THE ENGINEERS AND THE ARCHITECTS DRAWINGS TO BE REFERRED TO THE ARCHITECT BEFORE PROCEEDING. DIMENSIONS MUST NOT BE SCALED.

6. THIS DRAWING HAS BEEN PRODUCED BASED UPON LAYOUTS COMPILED AND SUPPLIED BY THE ARCHITECT IN ELECTRONIC FORMAT. NO RESPONSIBILITY IS TAKEN FOR ANY INACCURACIES AND/OR OMISSIONS IN THE INFORMATION AS SUPPLIED.

7. ALL WORKS TO BE INCLUDED IN THE SECTION 38 AGREEMENT SHALL BE IN ACCORDANCE WITH THE OXFORDSHIRE COUNTY COUNCIL DESIGN GUIDE AND THE SPECIFICATION FOR HIGHWAY WORKS PUBLISHED BY THE DEPARTMENT FOR TRANSPORT.

HEALTH & SAFETY:

ALL WORKS TO BE CARRIED OUT BY A CONTRACTOR COMPETENT TO UNDERTAKE THE CONSTRUCTION OF WORKS AS INDICATED ON THIS DRAWING. THIS DRAWING IS TO BE READ IN CONJUNCTION WITH THE JOB SPECIFIC RISK ASSESSMENT. THE HAZARDS NOTED ARE IN ADDITION TO THE NORMAL HAZARDS AND RISKS FACED BY A COMPETENT CONTRACTOR WHEN DEALING WITH THE TYPE OF WORKS DETAILED ON THIS DRAWING.

Rev.	Description	Date	Initial
T1	TENDER ISSUE	13.12.17	DC
P1	INITIAL ISSUE	05.12.17	DC

Drawing Status: TENDER

REUBY & STAGG LTD.
CONSULTING CIVIL & STRUCTURAL ENGINEERS
Denvey House
55 High Street, Ringwood
Hampshire BH24 1AE
T: 01425 484400 F: 01425 484409
Email: admin@reuby-stagg.co.uk

Crest Nicholson Regeneration
Crest House
Pyrcroft Road
Chertsey
Surrey
KT16 9GN
Tel: 01932 580 333
Fax: 0870 336 3992
www.crestnicholson.com

Site:	ELMSBROOK, BICESTER
Address:	PHASE 3 & 4
Drg Title:	ROAD CONSTRUCTION DETAILS 2 OF 2
Scale:	NTS
Page Size:	A1
Drawn:	DC
Checked:	MD
Date:	
Drawing No:	14790TA-3208
Revision:	T1