


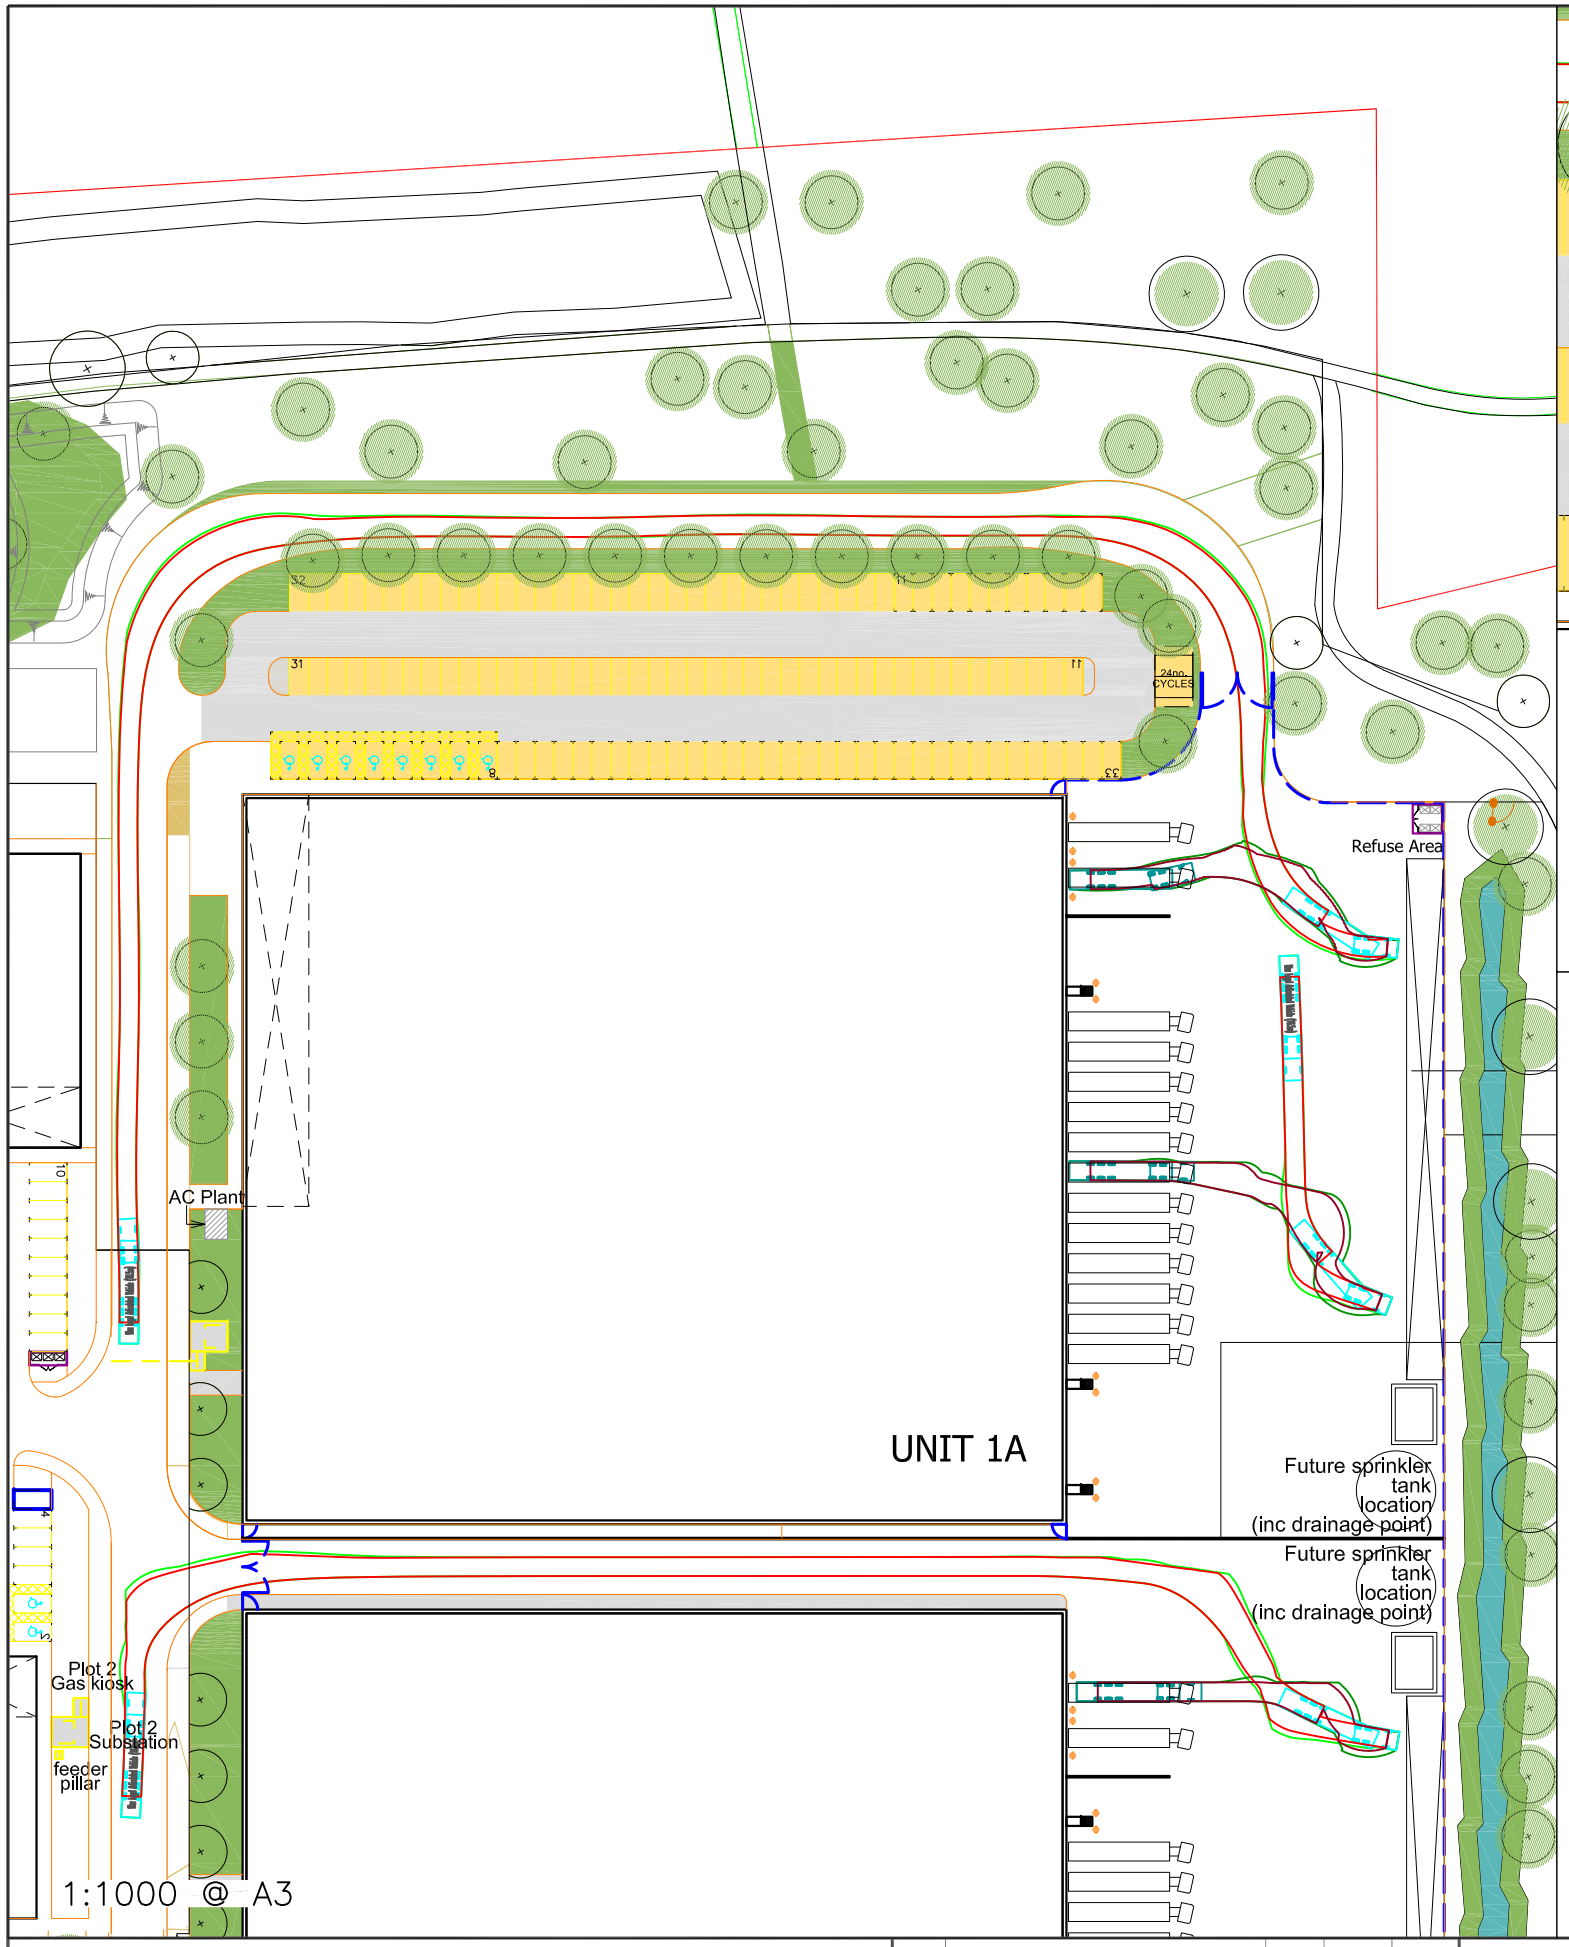


Based upon the ORDNANCE SURVEY MAPS with the permission of THE CONTROLLER OF HER MAJESTY'S STATIONERY OFFICE
© Crown Copyright AL 100030412

© David Tucker Associates

| REV | DESCRIPTION | DRAWN | INITIALS | DATE |
|---|---|---|---|---|
| | | | | |

| DRAWING STATUS | CHECKED BY | DATE |
|---|---|---|
| | | |

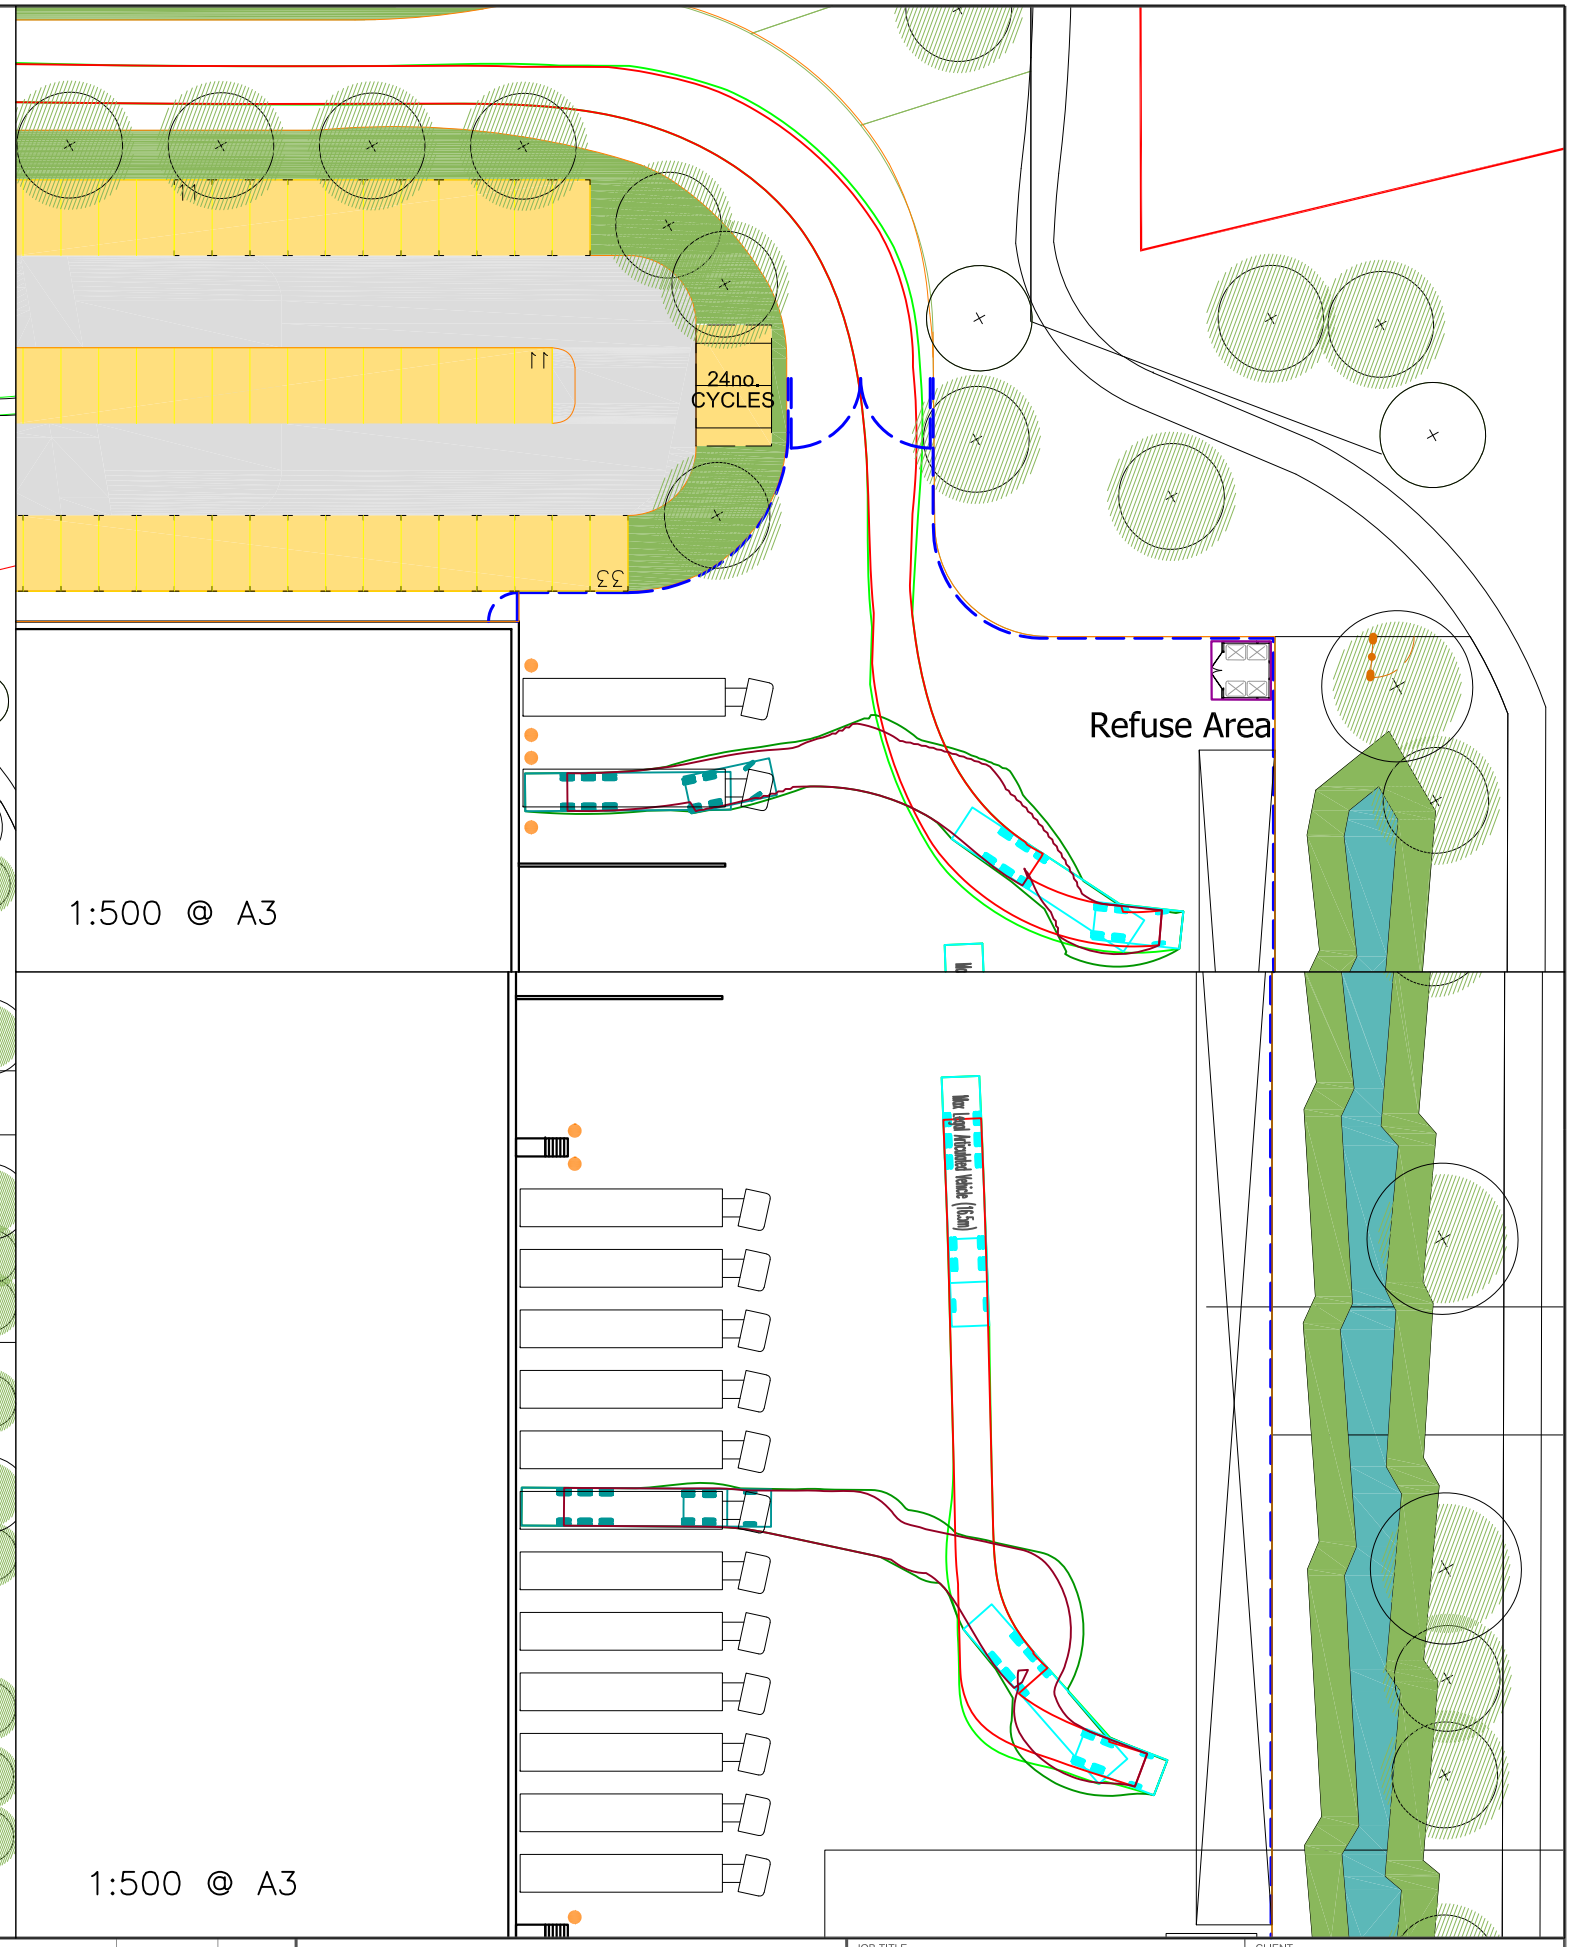david tucker associates
transport planning consultants
Forester House, Doctors Lane,
Henley in Arden,
Warwickshire B95 5AW
Tel: +44(0)1564 793598
Fax: +44(0)1564 793983
www.dtatransportation.co.uk

JOB TITLE: Skimmingdish Lane, Plot 1
CLIENT: Albion Land
DRAWING TITLE: HGV Tracking – Unit 1A

| SCALE | DRAWN BY | DATE | DRAWING No | REVISION |
|---|---|---|---|---|
| See Drawing | RM | Mar 18 | 15230–21–1 | A |