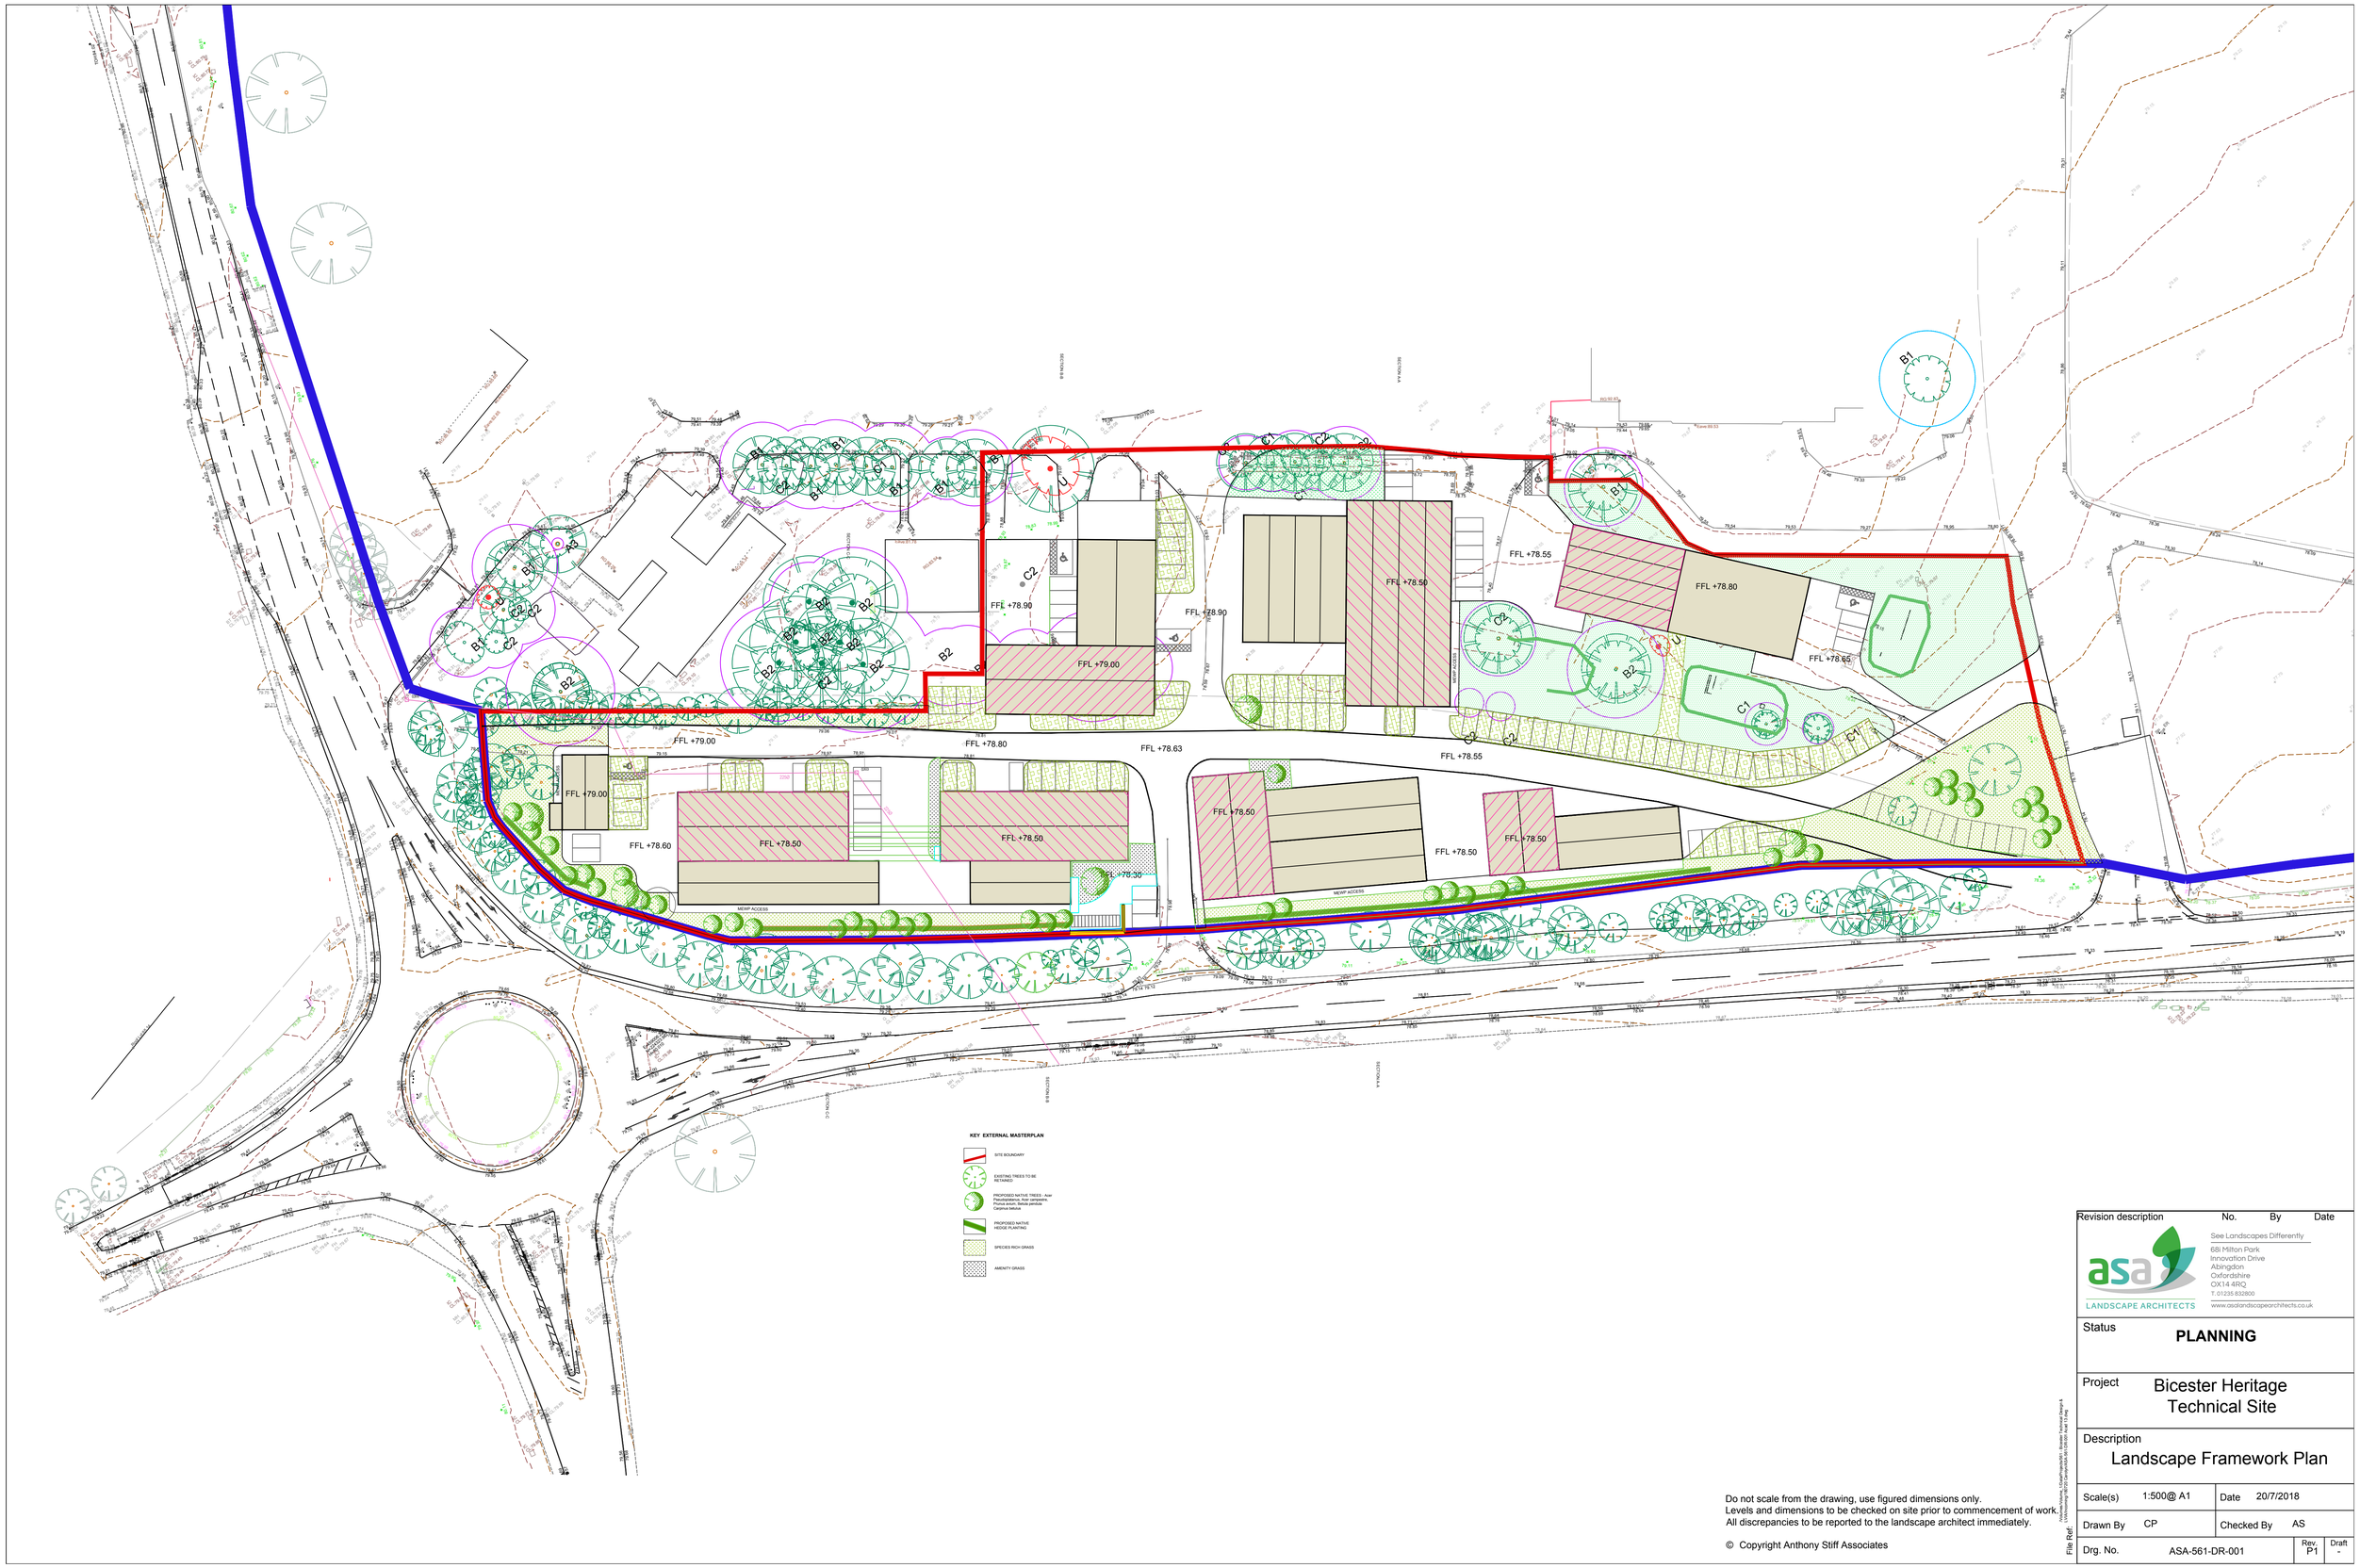

Revision description | No. | By | Date

asa LANDSCAPE ARCHITECTS
See Landscapes Differently
68i Milton Park
Innovation Drive
Abingdon
Oxfordshire
OX14 4RQ
T. 01235 832800
www.asalandscapearchitects.co.uk

Status: **PLANNING**

Project: Bicester Heritage Technical Site

Description: Landscape Framework Plan

Scale(s)	1:500@ A1	Date	20/7/2018
Drawn By	CP	Checked By	AS
Drg. No.	ASA-561-DR-001	Rev. P1	Draft -

File Ref: Y:\Projects\Bicester_Heritage\Bicester Technical Design & Landscape\Working\BICEST-Geoplan\ASA-561-DR-001 Rev P1.dwg

Do not scale from the drawing, use figured dimensions only.
Levels and dimensions to be checked on site prior to commencement of work.
All discrepancies to be reported to the landscape architect immediately.

© Copyright Anthony Stiff Associates