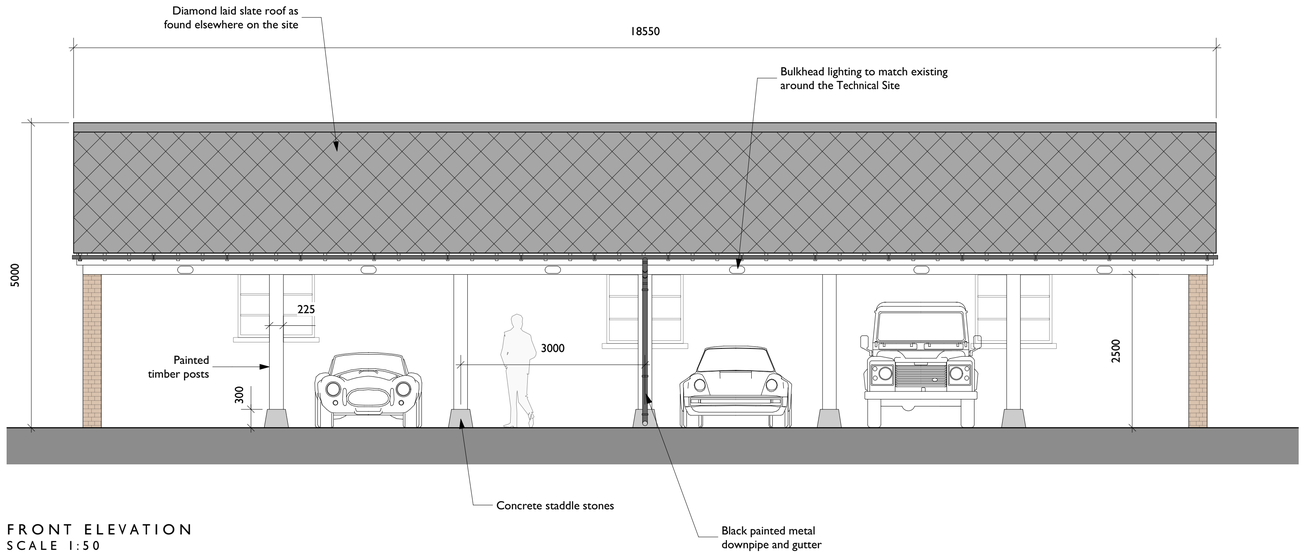

FRONT ELEVATION
SCALE 1:50

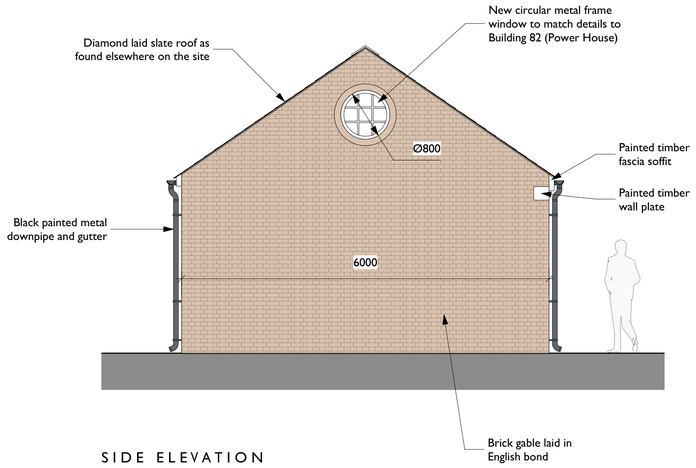

SIDE ELEVATION
SCALE 1:50

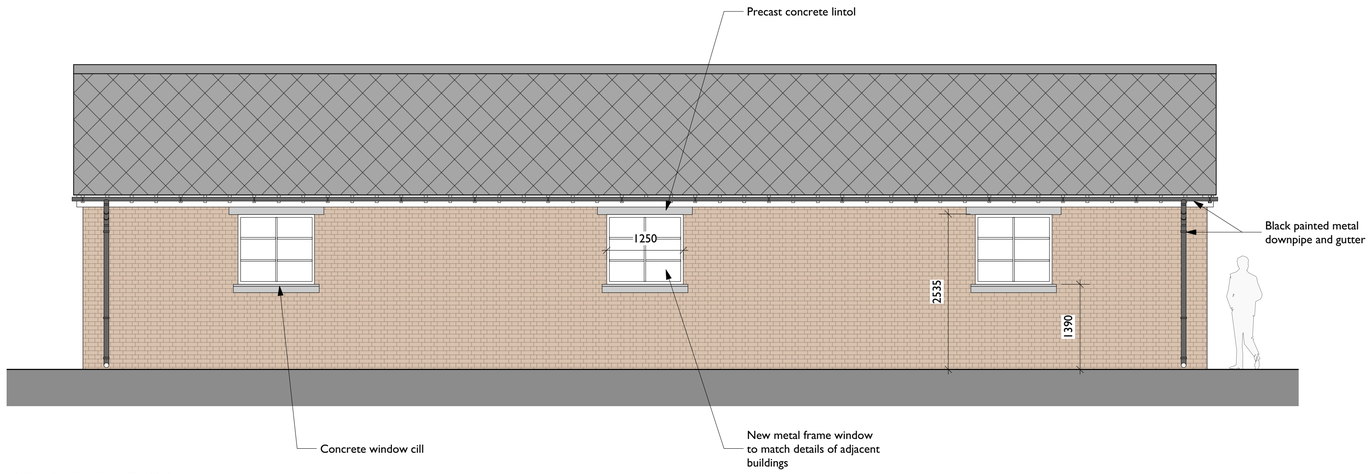

REAR ELEVATION
SCALE 1:50

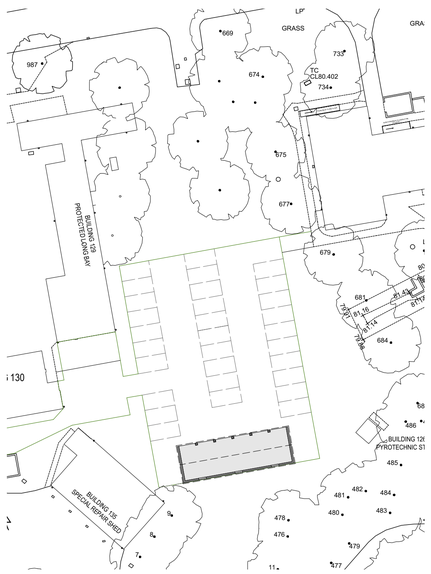

SITE PLAN
SCALE 1:500

0 1 2 3 4 5 10m

NOTES

1. All dimensions to be checked on site prior to proceeding.
2. Do not scale from drawing.
3. Any discrepancies are to be reported to the Architect by the contractor prior to proceeding.
4. Do not assume that the existing building is square, level or plumb.
5. To be read in conjunction with the schedule of work & specification.

Revision Details	By / Check	Date	Suffix
Car port design revised and relocated	NB	11.11.19	A

NICK COX ARCHITECTS
77 HEYFORD PARK UPPER HEYFORD
OXFORDSHIRE OX25 5HD
TEL 01869 238092 FAX 01869 238001
INFO@NICKCOXARCHITECTS.CO.UK

Project Title
Bicester Heritage

Drawing Title
Proposed New Carports
Proposed elevations

Project Ref. 1680		
Drawn LW		Approved -
Checked -	Date May 19	Scale at A1 1:50. 1:500
Drawing Number PL412		Rev A