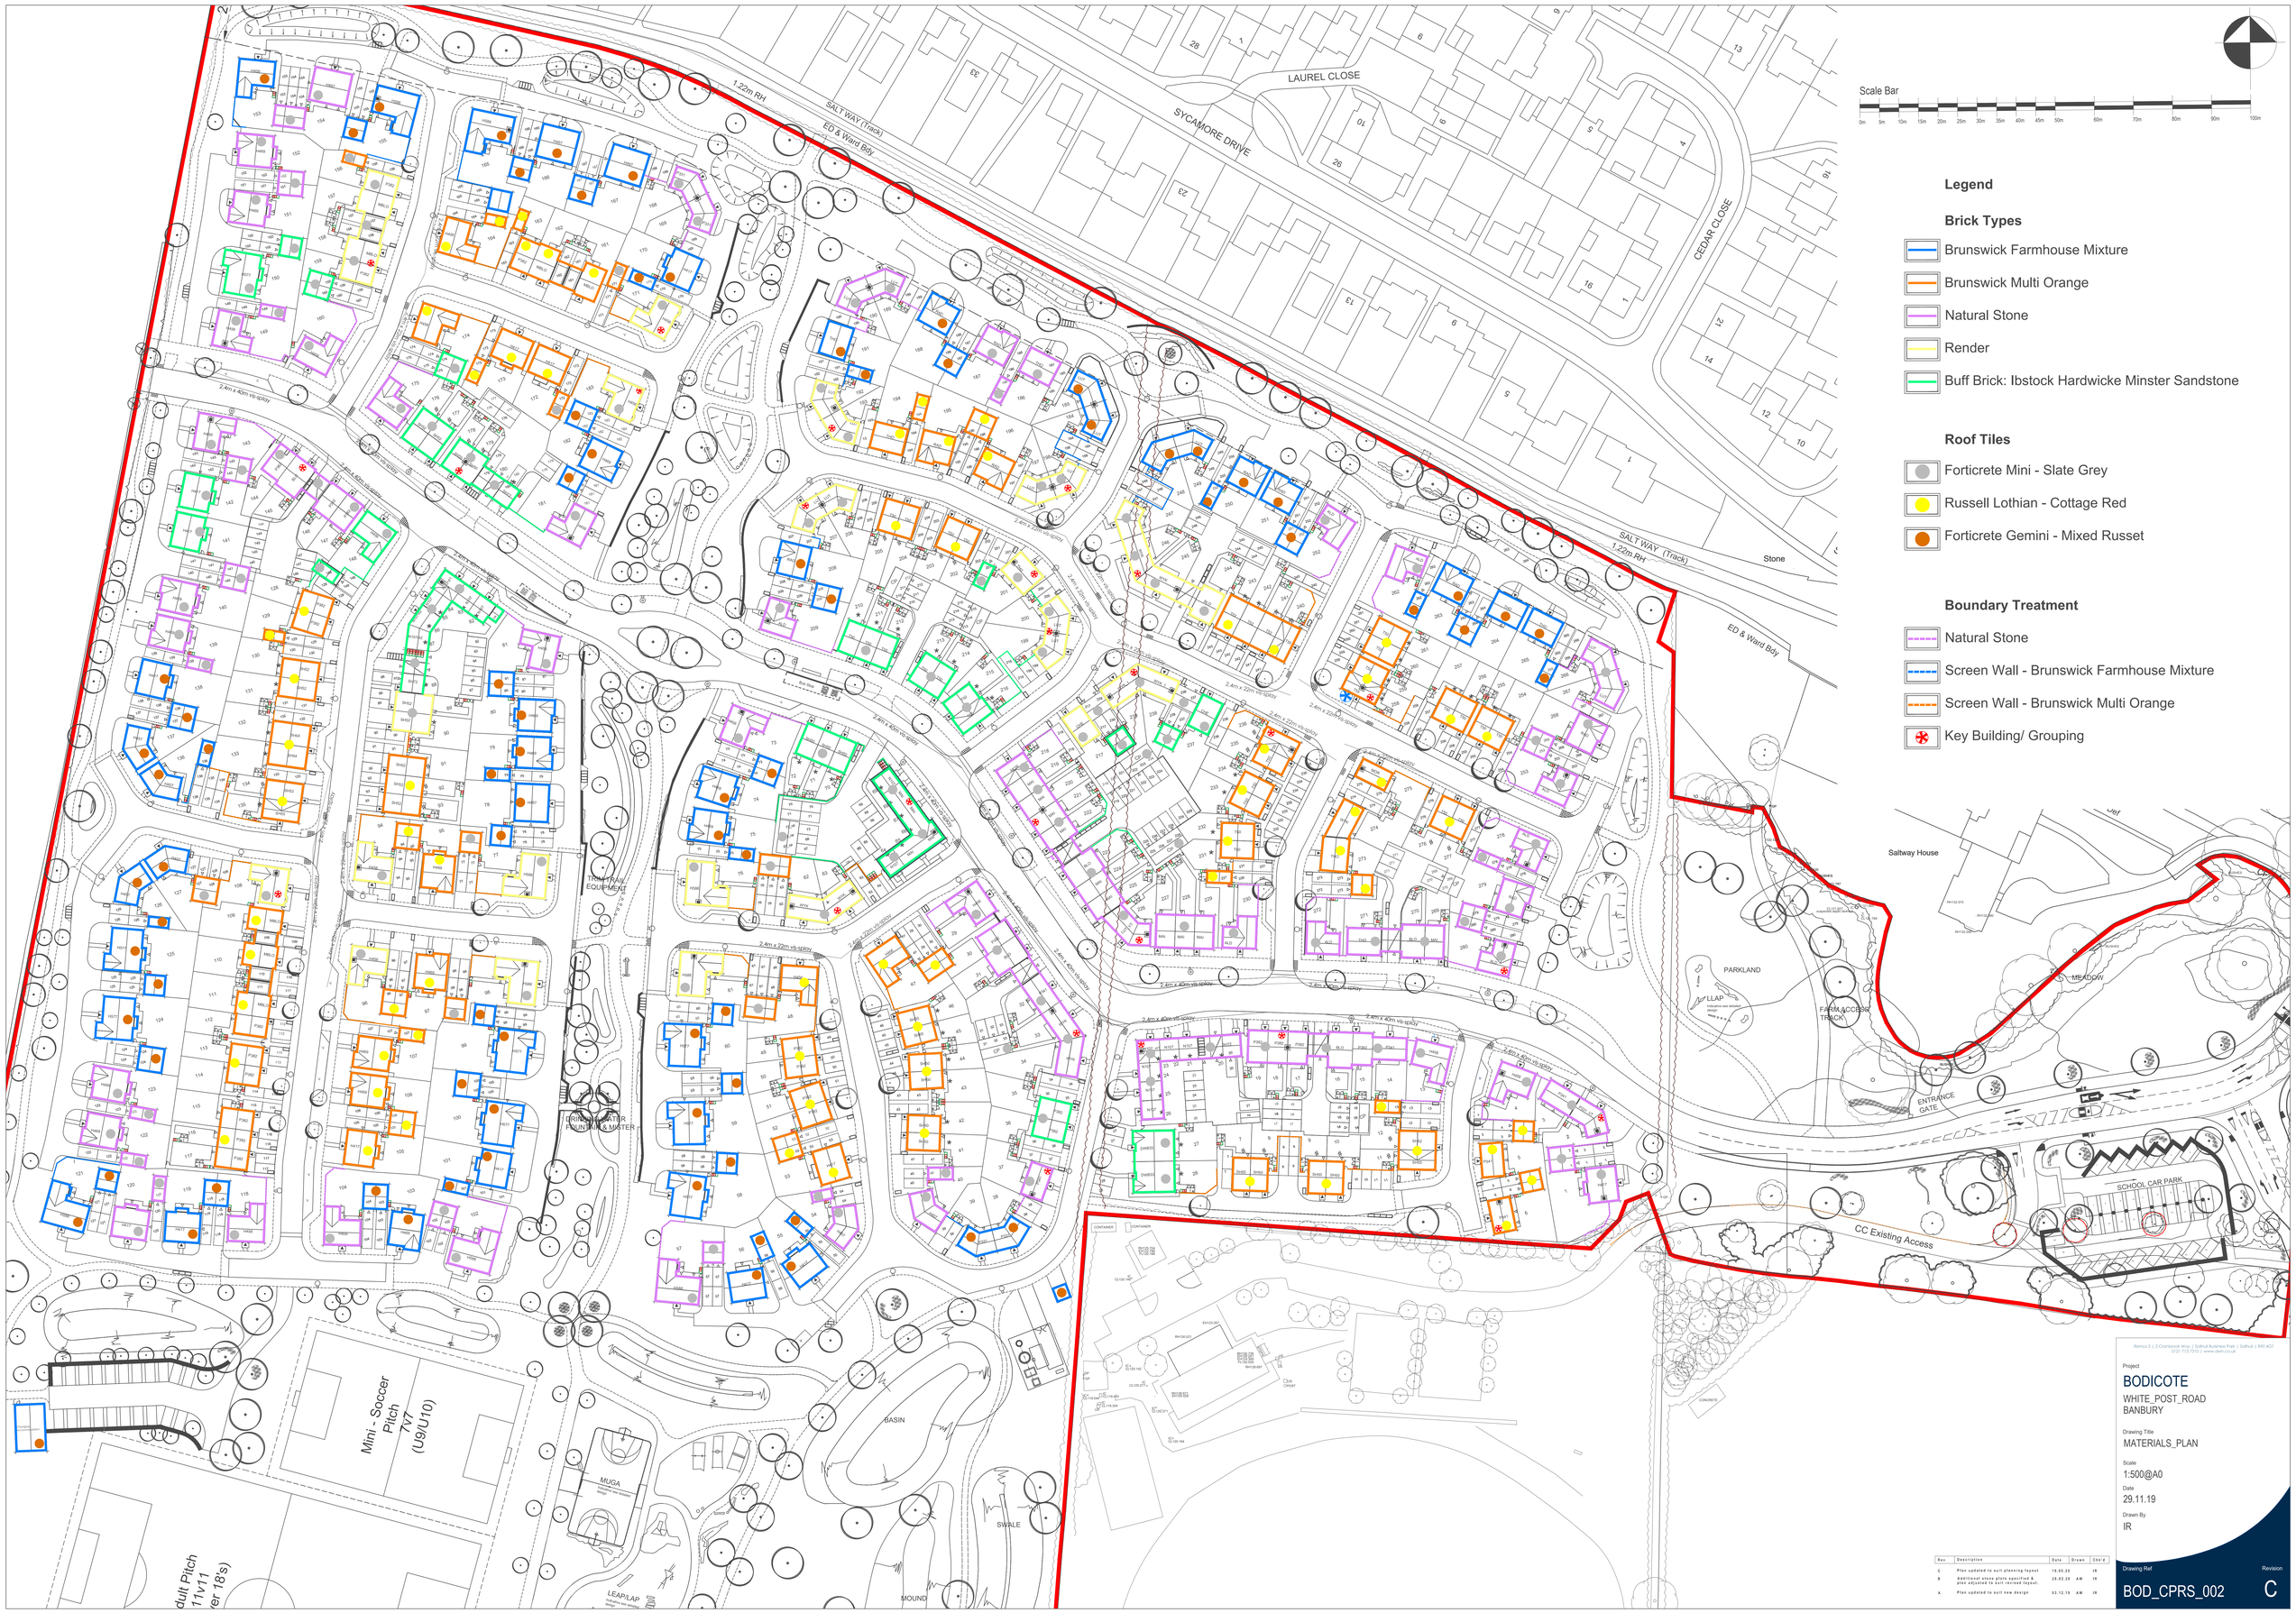

Remus 2 | 2 Cronbrook Way | Solihull Business Park | Solihull | B90 4GT
0121 713 7310 | www.dwh.co.uk

Project
BODICOTE
WHITE_POST_ROAD
BANBURY

Drawing Title
MATERIALS_PLAN

Scale
1:500@A0

Date
29.11.19

Drawn By
IR

Rev	Description	Date	Drawn	Chk'd
C	Plan updated to suit planning layout	19.05.20		IR
B	Additional stone plots specified & plan adjusted to suit revised layout.	26.02.20	AW	IR
A	Plan updated to suit new design	03.12.19	AW	IR

Drawing Ref
BOD_CPRS_002

Revision
C