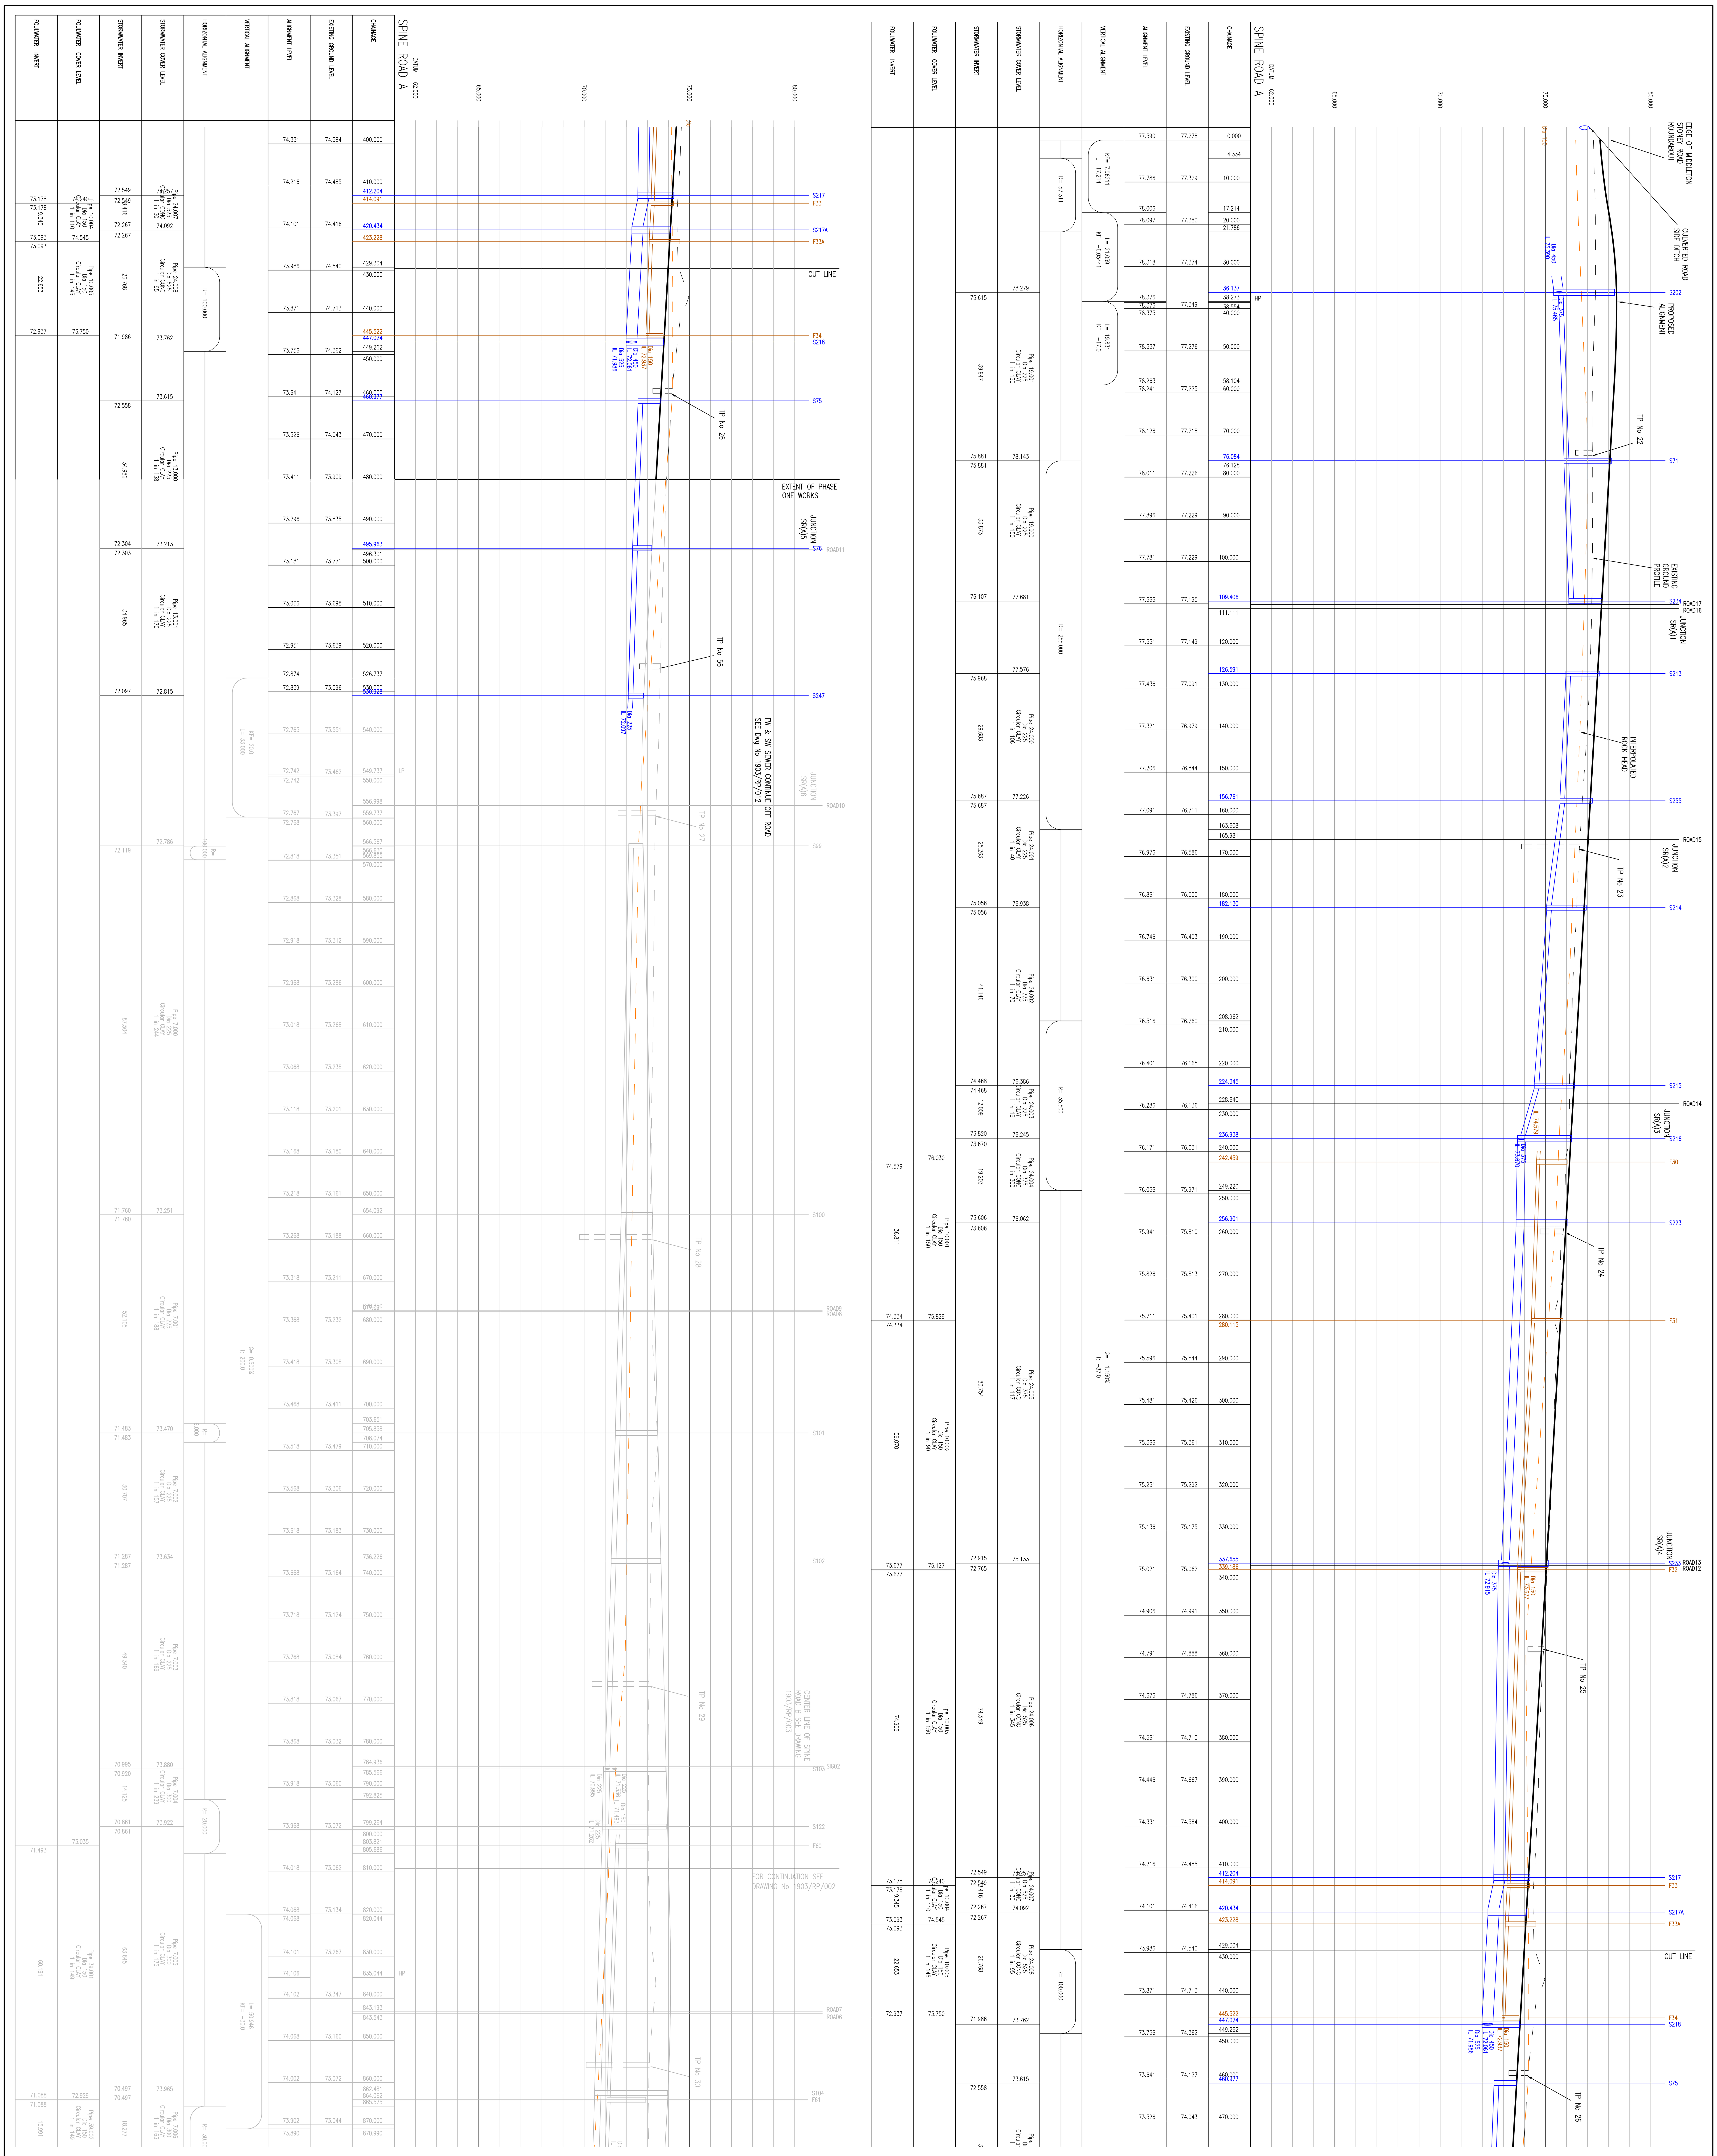

NOTES

DO NOT SCALE

1. ALL DIMENSIONS ARE IN METRES UNLESS OTHERWISE STATED, SIMILARLY ALL LEVELS ABOVE DATUM ARE ALSO IN METRES.
2. PIPE DIAMETERS ARE IN MILLIMETRES.
3. THIS DRAWING SHOULD BE READ IN CONJUNCTION WITH ALL OTHER RELEVANT ENGINEERING DETAILS, DRAWINGS & SPECIFICATIONS.
4. ALL FOUL SEWER WORKS ARE TO BE CARRIED OUT IN ACCORDANCE WITH SEWERS FOR ADOPTION 6TH EDITION.
5. PRIOR TO CONSTRUCTION WORKS COMMENCING ON SITE, THE LOCATION OF ALL EXISTING SERVICES ARE TO BE CHECKED AND THEIR LOCATION CONFIRMED.

   THE LOCATION OF ANY SERVICES SHOWN ON WSP DRAWINGS ARE INDICATIVE ONLY. IT WILL BE THE RESPONSIBILITY OF THE CONTRACTOR TO LOCATE AND PROVE THE POSITION/LEVEL OF ALL SERVICES WHICH WILL AFFECT THE WORKS PRIOR TO COMMENCING ANY CONSTRUCTION.

   ANY RELOCATION/REMEDIAL WORKS REQUIRED ARE TO BE COMPLETED IN ADVANCE OF THE PROPOSED WORKS AND IN ACCORDANCE WITH THE RELEVANT STATUTORY UNDERTAKERS REQUIREMENTS.
6. FOR CONSTRUCTION DETAILS REFER TO THE RELEVANT WSP DRAWING NUMBER LISTED ON THE STANDARD ISSUE SHEET
7. THE CONTRACTOR IS TO KEEP A RECORD OF ANY VARIATIONS MADE ON SITE, INCLUDING THE RELOCATION OF SEWERS OR DRAINS, SO THAT "AS BUILT" DRAWINGS CAN BE PREPARED UPON COMPLETION OF THE PROJECT.
8. ALL PIPES SHALL BE LAID SOFFIT TO SOFFIT WITH OUTGOING PIPES UNLESS OTHERWISE STATED.
9. CLASS S BED & SURROUND TO BE USED WHERE COVER TO PIPE IS GREATER THAN 1.2m IN HIGHWAYS, OR 0.9m IN OPEN SPACE, OTHERWISE CONCRETE PROTECTION WILL BE REQUIRED. PLEASE REFER TO STANDARD DETAIL.
10. STRAIGHT LINE INTERPOLATED ROCK HEAD IS INDICATIVE ONLY NOT TO BE USED FOR COSTING.

FOR LAYOUT DETAILS REFER TO Dwg No 1903/S38/002 OR Dwg No 1903/D/102.

REV	DATE	BY	DESCRIPTION	CHK	APD
G	05/12/08	RJJ	DRAINAGE LAYOUT UPDATE	JAM	CJT
F	15/10/08	DP	MINOR AMENDMENTS	JM	JM
E	16/09/08	DP	DRAINAGE UPDATE	JM	JM
D	15/02/08	DP	MSR DITCH CULVERT ADDED	JM	JM
C	08/02/08	JMH	SURFACE WATER MANHOLES REVISED	JM	JM
B	01/02/08	DP	DRAINAGE REVISED	JM	JM
A	25/10/07	DP	FIRST ISSUE	JM	CJT

DRAWING STATUS: FOR TECHNICAL APPROVAL

WSP
Mountbatten House, Basing View, Basingstoke, Hampshire RG21 4HJ
Tel: +44 (0)1256 318800 Fax: +44 (0)1256 318700
http://www.wspgroup.com

CLIENT: COUNTRYSIDE PROPERTIES

ARCHITECT:

PROJECT: SOUTH WEST BICESTER BICESTER, OXFORDSHIRE

TITLE: SPINE ROAD A - CH 0 - 810 LONGITUDINAL SECTION SHEET 1 OF 2

SCALE @ A0: H: 1:500 V: 1:100	CHECKED: JM	APPROVED: CJT
CAD FILE: 1903-RP-001	DESIGN/DRAWN: DP	DATE: March 2008
PROJECT No: 11011903	DRAWING No: 1903/RP/001	REV: G

© WSP Group plc