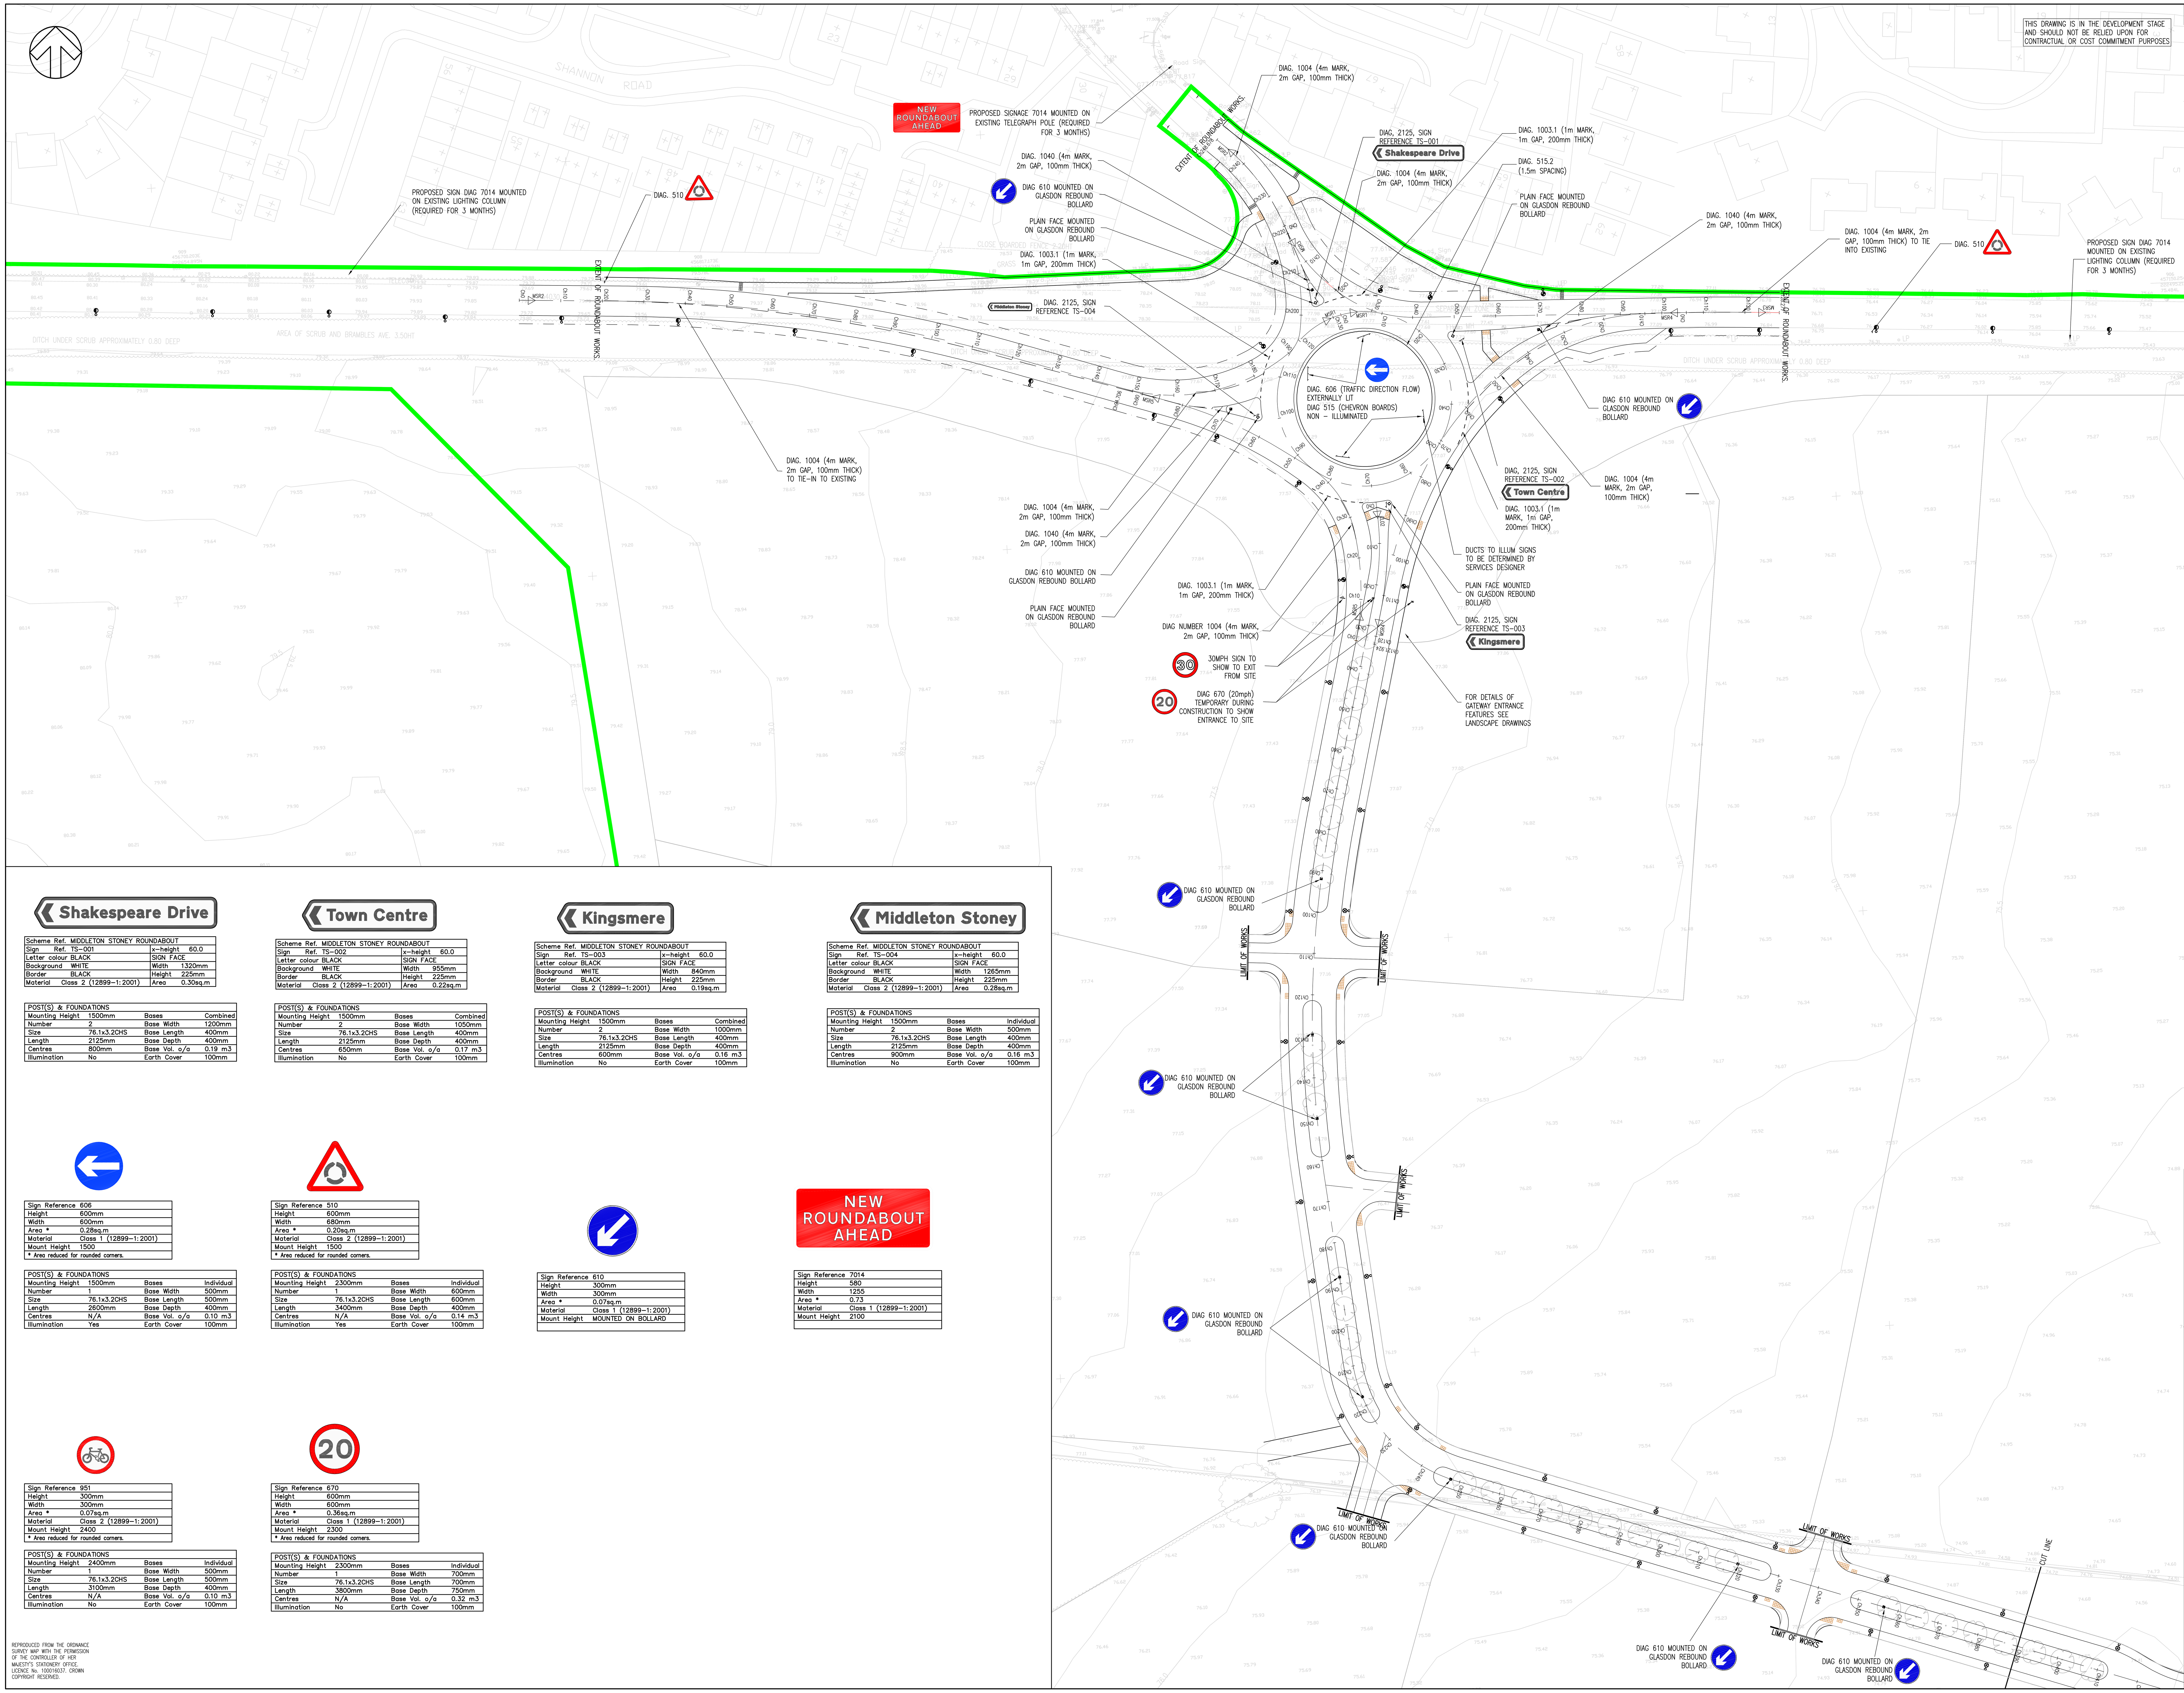

Shakespeare Drive

Scheme Ref. MIDDLETON STONEY ROUNDABOUT	
Sign Ref. TS-001	x-height 60.0
Letter colour BLACK	SIGN FACE
Background WHITE	Width 1320mm
Border BLACK	Height 225mm
Material Class 2 (12899-1:2001)	Area 0.30sq.m

POST(S) & FOUNDATIONS			
Mounting Height	1500mm	Bases	Combined
Number	2	Base Width	1200mm
Size	76.1x3.2CHS	Base Length	400mm
Length	2125mm	Base Depth	400mm
Centres	800mm	Base Vol. o/a	0.19 m3
Illumination	No	Earth Cover	100mm

Town Centre

Scheme Ref. MIDDLETON STONEY ROUNDABOUT	
Sign Ref. TS-002	x-height 60.0
Letter colour BLACK	SIGN FACE
Background WHITE	Width 955mm
Border BLACK	Height 225mm
Material Class 2 (12899-1:2001)	Area 0.22sq.m

POST(S) & FOUNDATIONS			
Mounting Height	1500mm	Bases	Combined
Number	2	Base Width	1050mm
Size	76.1x3.2CHS	Base Length	400mm
Length	2125mm	Base Depth	400mm
Centres	650mm	Base Vol. o/a	0.17 m3
Illumination	No	Earth Cover	100mm

Kingsmere

Scheme Ref. MIDDLETON STONEY ROUNDABOUT	
Sign Ref. TS-003	x-height 60.0
Letter colour BLACK	SIGN FACE
Background WHITE	Width 840mm
Border BLACK	Height 225mm
Material Class 2 (12899-1:2001)	Area 0.19sq.m

POST(S) & FOUNDATIONS			
Mounting Height	1500mm	Bases	Combined
Number	2	Base Width	1000mm
Size	76.1x3.2CHS	Base Length	400mm
Length	2125mm	Base Depth	400mm
Centres	600mm	Base Vol. o/a	0.16 m3
Illumination	No	Earth Cover	100mm

Middleton Stoney

Scheme Ref. MIDDLETON STONEY ROUNDABOUT	
Sign Ref. TS-004	x-height 60.0
Letter colour BLACK	SIGN FACE
Background WHITE	Width 1265mm
Border BLACK	Height 225mm
Material Class 2 (12899-1:2001)	Area 0.28sq.m

POST(S) & FOUNDATIONS			
Mounting Height	1500mm	Bases	Individual
Number	2	Base Width	500mm
Size	76.1x3.2CHS	Base Length	400mm
Length	2125mm	Base Depth	400mm
Centres	900mm	Base Vol. o/a	0.16 m3
Illumination	No	Earth Cover	100mm

Sign Reference	606
Height	600mm
Width	600mm
Area *	0.28sq.m
Material	Class 1 (12899-1:2001)
Mount Height	1500

* Area reduced for rounded corners.

POST(S) & FOUNDATIONS			
Mounting Height	1500mm	Bases	Individual
Number	1	Base Width	500mm
Size	76.1x3.2CHS	Base Length	500mm
Length	2600mm	Base Depth	400mm
Centres	N/A	Base Vol. o/a	0.10 m3
Illumination	Yes	Earth Cover	100mm

Sign Reference	510
Height	600mm
Width	680mm
Area *	0.20sq.m
Material	Class 2 (12899-1:2001)
Mount Height	1500

* Area reduced for rounded corners.

POST(S) & FOUNDATIONS			
Mounting Height	2300mm	Bases	Individual
Number	1	Base Width	600mm
Size	76.1x3.2CHS	Base Length	600mm
Length	3400mm	Base Depth	400mm
Centres	N/A	Base Vol. o/a	0.14 m3
Illumination	Yes	Earth Cover	100mm

Sign Reference	610
Height	300mm
Width	300mm
Area *	0.07sq.m
Material	Class 1 (12899-1:2001)
Mount Height	MOUNTED ON BOLLARD

NEW ROUNDABOUT AHEAD

Sign Reference	7014
Height	580
Width	1255
Area *	0.73
Material	Class 1 (12899-1:2001)
Mount Height	2100

Sign Reference	951
Height	300mm
Width	300mm
Area *	0.07sq.m
Material	Class 2 (12899-1:2001)
Mount Height	2400

* Area reduced for rounded corners.

POST(S) & FOUNDATIONS			
Mounting Height	2400mm	Bases	Individual
Number	1	Base Width	500mm
Size	76.1x3.2CHS	Base Length	500mm
Length	3100mm	Base Depth	400mm
Centres	N/A	Base Vol. o/a	0.10 m3
Illumination	No	Earth Cover	100mm

Sign Reference	670
Height	600mm
Width	600mm
Area *	0.36sq.m
Material	Class 1 (12899-1:2001)
Mount Height	2300

* Area reduced for rounded corners.

POST(S) & FOUNDATIONS			
Mounting Height	2300mm	Bases	Individual
Number	1	Base Width	700mm
Size	76.1x3.2CHS	Base Length	700mm
Length	3800mm	Base Depth	750mm
Centres	N/A	Base Vol. o/a	0.32 m3
Illumination	No	Earth Cover	100mm

REPRODUCED FROM THE ORDNANCE SURVEY MAP WITH THE PERMISSION OF THE CONTROLLER OF HER MAJESTY'S STATIONERY OFFICE. LICENCE No. 100016037. CROWN COPYRIGHT RESERVED.

NOTES:

DO NOT SCALE

1. THIS DRAWING SHOULD BE READ IN CONJUNCTION WITH ALL OTHER RELEVANT ENGINEERING DETAILS, DRAWINGS & SPECIFICATIONS.
2. ALL DIMENSIONS ARE IN METRES UNLESS OTHERWISE STATED, SIMILARLY ALL LEVELS ABOVE DATUM ARE ALSO IN METRES.
3. PRIOR TO THE COMMENCEMENT OF CONSTRUCTION WORKS, EXISTING LEVELS AND DIMENSIONS ARE TO BE CHECKED AND CONFIRMED ON SITE.
4. ANY DISCREPANCIES SHOULD BE REPORTED TO THE ARCHITECT/ENGINEER IMMEDIATELY SO THAT CLARIFICATION CAN BE SOUGHT PRIOR TO THE COMMENCEMENT OF WORK.
5. PRIOR TO CONSTRUCTION WORKS COMMENCING ON SITE, THE LOCATION OF ALL EXISTING SERVICES ARE TO BE CHECKED AND THEIR LOCATION CONFIRMED.
6. THE LOCATION OF ANY SERVICES SHOWN ON WSP DRAWINGS ARE INDICATIVE ONLY. IT WILL BE THE RESPONSIBILITY OF THE CONTRACTOR TO LOCATE AND PROVE THE POSITION/LEVEL OF ALL SERVICES WHICH WILL AFFECT THE WORKS PRIOR TO COMMENCING ANY CONSTRUCTION.
7. ANY RELOCATION/REMEDIAL WORKS REQUIRED ARE TO BE COMPLETED IN ADVANCE OF THE PROPOSED WORKS AND IN ACCORDANCE WITH THE RELEVANT STATUTORY UNDERTAKERS REQUIREMENTS.
8. DUCT POSITIONS TO BE DETERMINED BY SERVICES DESIGNER.
9. STREET LIGHTING COLUMNS TO BE LOCATED AT BACK OF FOOTWAY UNLESS IN VERGE WERE THEY SHOULD BE LOCATED 2m IN FROM KERB.
10. REFER TO SIGN FACE Dwg No: 1903/TS/002 AND BOLLARD Dwg No: 1903/SD/216.
11. TRAFFIC SIGNS - DIAGRAMS REFER TO TSR & GD DIAGRAM REFERENCES.
12. STREET LIGHTING LAYOUT TO BE REVISED ON MIDDLETON STONEY ROAD OUTSIDE OF WORKS WILL BE CARRIED OUT AT LATER DATE.

KEY:

- PROPOSED STREET LIGHT COLUMN HEIGHT 10m
- PROPOSED STREET LIGHT COLUMN HEIGHT 10m
- PROPOSED STREET LIGHT COLUMN HEIGHT8m
- DIAG. 610 REBOUND BOLLARD (REFER TO DWG NO. 1903/SD/216)
- PLAIN FACED REBOUND BOLLARD (REFER TO Dwg No: 1903/SD/216).
- DIAG NO. 606 TRAFFIC SIGNS - DIAGRAMS REFER TO TSR&GD DIAGRAM REFERENCES.

LANTERN SPECIFICATION

LANTERN DETAILS
LANTERN TYPE : URBIS SAPPHIRE 2 SEALSAFE LANTERN
MOUNTING DETAILS
HEIGHT : 10 METRES
BRACKET LENGTH : 0.0 METRES (POST TOP MOUNTED)
INCLINATION : 5.0°
COLUMN POSITION : AS SHOWN ON THE DRAWING
LAMP DETAILS
MAINTENANCE FACTOR : 0.87 (OXFORDSHIRE SPECIFICATION)

LANTERN SPECIFICATION

LANTERN DETAILS
LANTERN TYPE : URBIS SAPPHIRE 2 SEALSAFE LANTERN
URBIS REFERENCE : SPH2NB/150/SON-T/1543/LPG/961916
MOUNTING DETAILS
HEIGHT : 10 METRES
BRACKET LENGTH : 0.0 METRES (POST TOP MOUNTED)
INCLINATION : 5.0°
COLUMN POSITION : AS SHOWN ON THE DRAWING
LAMP DETAILS
LAMP OUTPUT : 15,000 LUMENS
MAINTENANCE FACTOR : 0.87 (OXFORDSHIRE SPECIFICATION)
NUMBER OF UNITS : 10 (SINGLE HEADED UNITS).

LANTERN SPECIFICATION

LANTERN DETAILS
LANTERN TYPE : URBIS SAPPHIRE 2 SEALSAFE LANTERN
URBIS REFERENCE : SPH2NB/100/SON-T/1523/LPG/20149F
MOUNTING DETAILS
HEIGHT : 8 METRES
BRACKET LENGTH : 0.0 METRES (POST TOP MOUNTED)
INCLINATION : 5.0°
COLUMN POSITION : AS SHOWN ON THE DRAWING
LAMP DETAILS
LAMP OUTPUT : 9,000 LUMENS
MAINTENANCE FACTOR : 0.87 (OXFORDSHIRE SPECIFICATION)
NUMBER OF UNITS : 44 (AREA 3 SPINE ROAD ONLY).

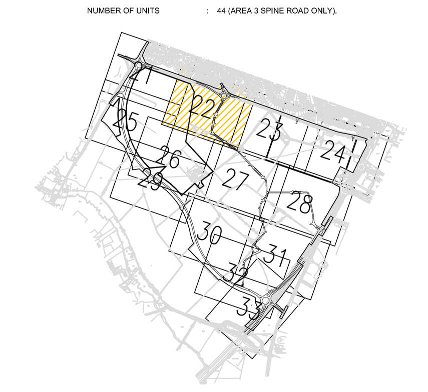

KEY PLAN

REV	DATE	BY	DESCRIPTION	CHK	APD
E	14/01/09	DP	ENTRANCE PILLARS REMOVED	JAM	GH
D	NOT ISSUED	JH	REVISED CENTRAL RESERVATION, REMOVED PARCEL LABELS	JAM	GH
C	03/12/08	JH	ISSUED FOR TECHNICAL APPROVAL AND MINOR AMENDMENTS MADE	JAM	GH
B	28/11/08	JH	ISSUED FOR TECHNICAL APPROVAL	KW	JAM
A	16/09/08	DP	FIRST ISSUE	JM	JM

DRAWING STATUS: FOR TECHNICAL APPROVAL

WSP
Mountbatten House, Basing View, Basingstoke, Hampshire RG21 4HJ
Tel: +44 (0)1256 318800 Fax: +44 (0)1256 318700
http://www.wspgroup.com

CLIENT: COUNTRYSIDE PROPERTIES

ARCHITECT:

PROJECT: SOUTH WEST BICESTER
BICESTER, OXFORDSHIRE

TITLE: SIGNS AND LINES LAYOUT
DRAWING FRAME 2

SCALE @ A0: 1:500	CHECKED: JM	APPROVED: JM
CAD FILE: 1903-TS-022	DESIGN-DRAWN: DP	DATE: June 08
PROJECT No: 11011903	DRAWING No: 1903/TS/022	REV: E

© WSP Group plc