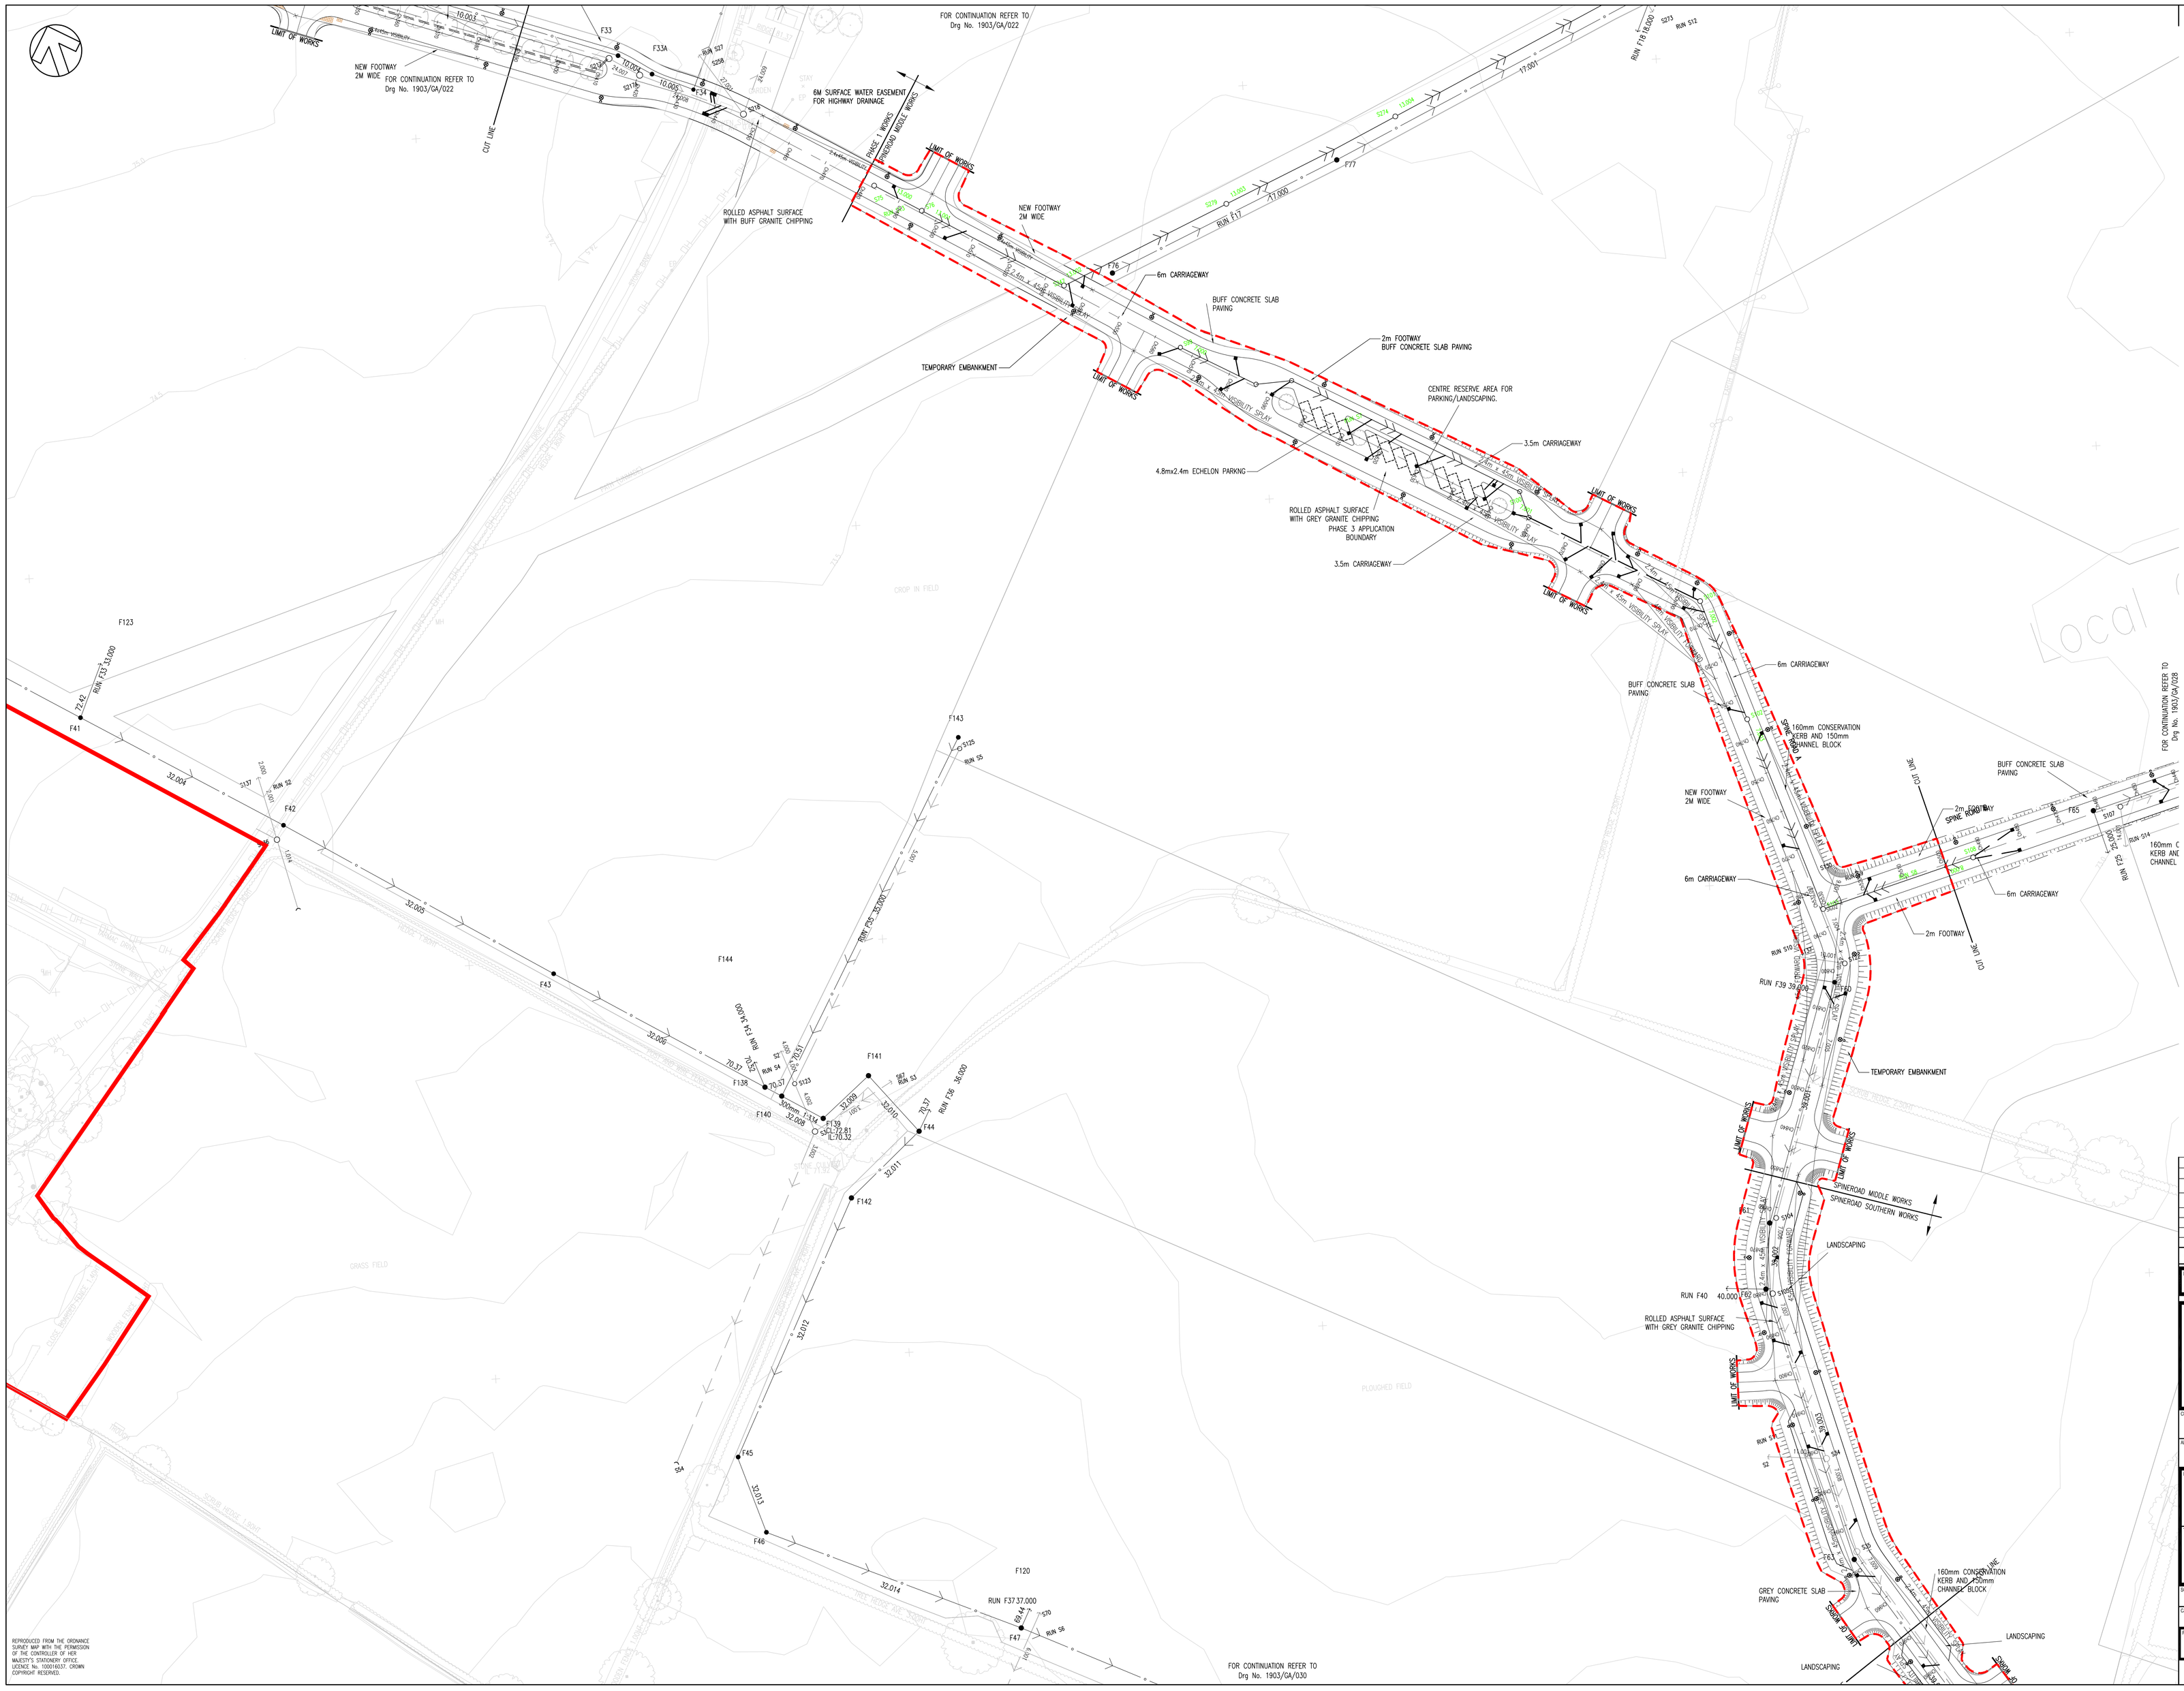

DO NOT SCALE

NOTES

1. THIS DRAWING SHOULD BE READ IN CONJUNCTION WITH ALL OTHER RELEVANT ENGINEERING DETAILS DRAWINGS AND SPECIFICATIONS
2. ANY DISCREPANCIES OR OMISSIONS SHOULD BE REPORTED TO THE ENGINEER IMMEDIATELY AND CLARIFICATION SOUGHT.
3. THIS DRAWING IS COMPILED FROM THE LATEST AVAILABLE INFORMATION AS AT APRIL 2007. SPECIFIC DETAILS AND DISCIPLINE REQUIREMENTS SHOULD BE OBTAINED FROM THE RELEVANT PROJECT TEAM SPECIALIST.
4. THE POSITION OF ALL MAINS AND SERVICES MUST BE VERIFIED ON SITE BEFORE ANY WORKS ARE UNDERTAKEN. PRIVATE SERVICE SUPPLIES ARE NOT SHOWN. EXISTING SERVICES SHOWN ARE BASED ON RECORDS PROVIDED DURING 2004 / 2005 – UPDATED INFORMATION MUST BE OBTAINED PRIOR TO ANY WORKS.

KEY:

- APPLICATION BOUNDARY
- FOOTWAY
- PROPOSED STREET LIGHT COLUMN (8m/100W)
- BLOCK PAVED AREAS
- KERB FACE RADIUS
- CHAINAGE LINE AND CHAINAGE
- PARCEL BOUNDARIES

THIS DRAWING IS FOR USE DURING THE DESIGN DEVELOPMENT STAGE AND SHOULD NOT BE RELIED UPON FOR CONTRACTURAL OR COST COMMITMENT PURPOSES

KEY PLAN

REV	DATE	BY	DESCRIPTION	CHK	APD
H	10/06/09	CC	PHASE LINES ADDED	JAM	JH
G	02/03/09	JAM	CLIENT REVIEW FOR PHASE 3	JAM	JH
F	06/01/09	JAM	REVISED CENTRAL RESERVATION AND ADDED APPLICATION BOUNDARY	JAM	JH
E	03/12/08	JH	ISSUED FOR TECHNICAL APPROVAL AND MINOR AMENDMENTS MADE	JAM	JH
D	28/11/08	DP	TECHNICAL APPROVAL	RJC	JMB
C	23/01/08	DP	UPDATE	JH	JM
B	21/11/07	PJ	MINOR CHANGES IN FWS MANHOLE LOCATIONS.	JH	JM
A	07/11/07	DP	FIRST ISSUE	JH	JM

DRAWING STATUS: FOR TECHNICAL APPROVAL

WSP
Mountbatten House, Basing View, Basingstoke, Hampshire RG21 4HJ
Tel: +44 (0)1256 318800 Fax: +44 (0)1256 318700
http://www.wspgroup.com

CLIENT: COUNTRYSIDE PROPERTIES

ARCHITECT:

PROJECT: SOUTH WEST BICESTER
BICESTER, OXFORDSHIRE

TITLE: GENERAL SITE LAYOUT
PRELIMINARY DETAILS
DRAWING FRAME 7

SCALE @ A0:	CHECKED:	APPROVED:
1:500	JM	JM
CAD FILE: 1903-GA-027	DESIGN/DRAWN: DP	DATE: November 2007

PROJECT No:	DRAWING No:	REV:
11011903	1903/GA/027	H

© WSP Group plc

REPRODUCED FROM THE ORDNANCE SURVEY MAP WITH THE PERMISSION OF THE CONTROLLER OF HER MAJESTY'S STATIONERY OFFICE. LICENCE No. 100016037. CROWN COPYRIGHT RESERVED.

N:\Bicester New Town\DRAWINGS\AUTOCAD\GA General Arrangement\Phase 3\1903-GA-027.dwg 10/06/2009 11:15:55 Cooper, Charlie