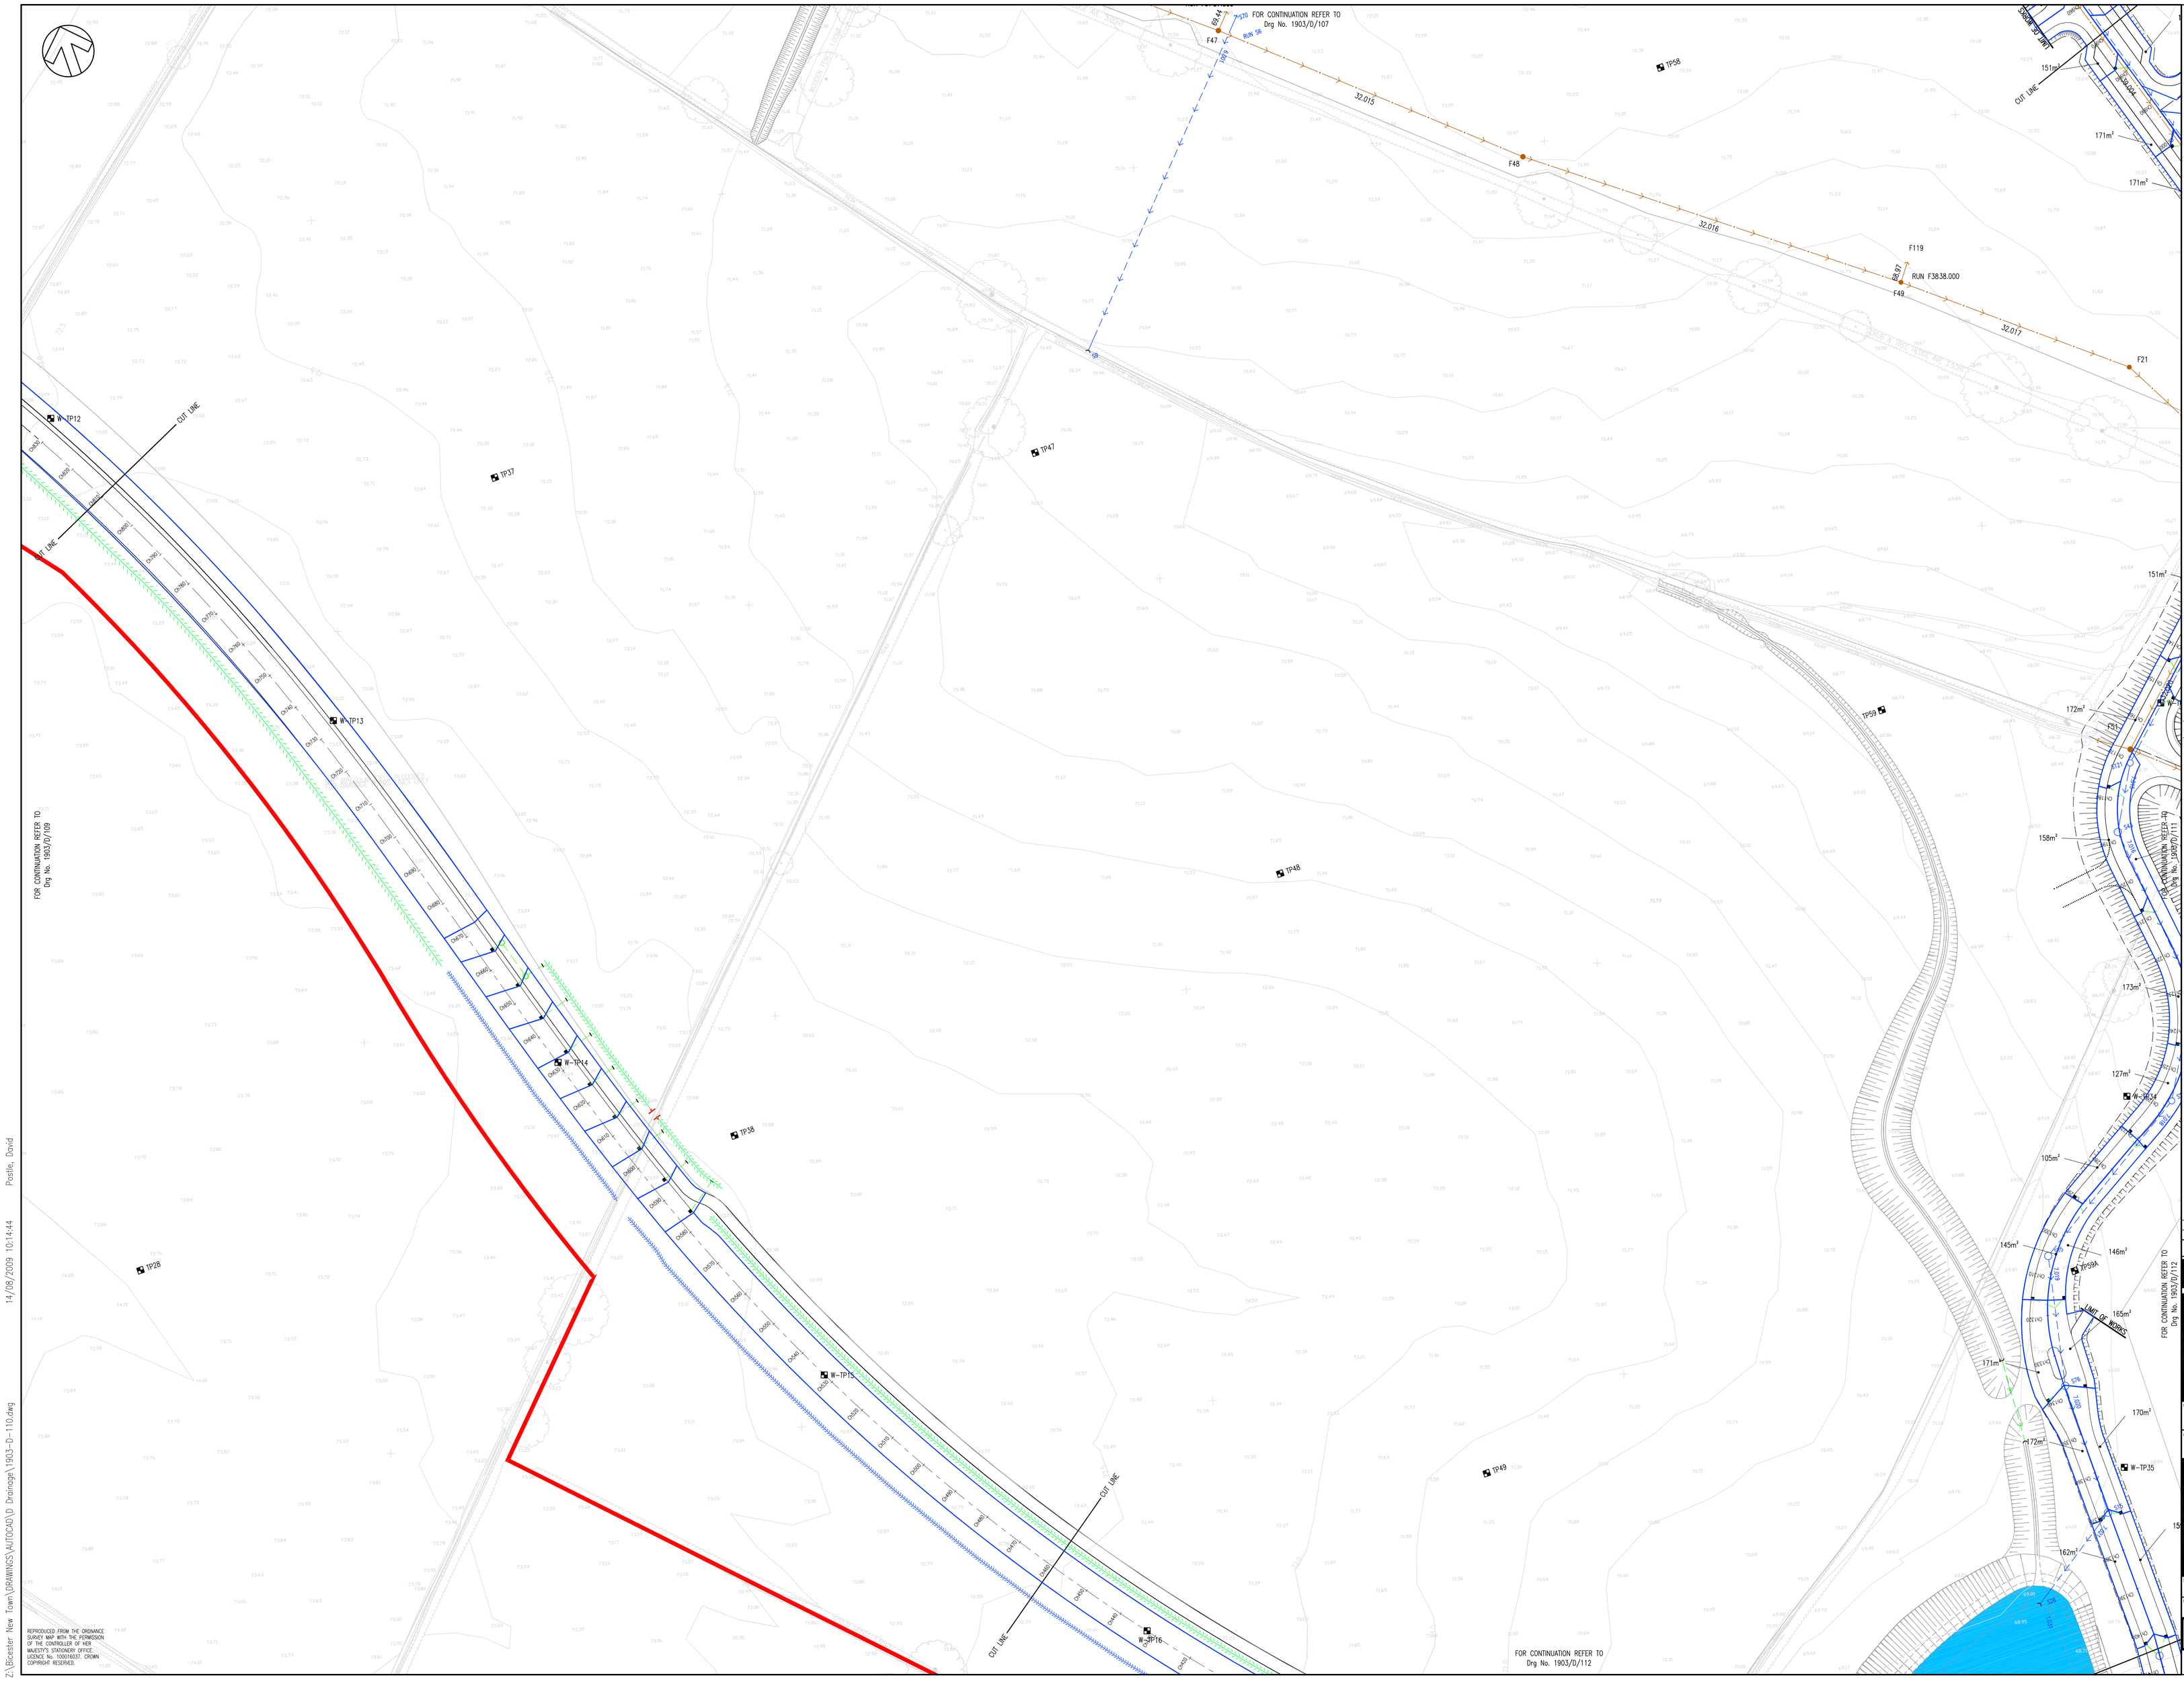

REPRODUCED FROM THE ORDNANCE SURVEY MAP WITH THE PERMISSION OF THE CONTROLLER OF HER MAJESTY'S STATIONERY OFFICE. LICENCE No. 100016037. CROWN COPYRIGHT RESERVED.

Z:\Bicester New Town\DRAWINGS\AUTOCAD\D Drainage\1903-D-110.dwg 14/08/2009 10:14:44 Postle, David

DO NOT SCALE

NOTES:

1. THIS DRAWING SHOULD BE READ IN CONJUNCTION WITH ALL OTHER RELEVANT ENGINEERING DETAILS, DRAWINGS & SPECIFICATIONS.
2. ALL DIMENSIONS ARE IN METRES UNLESS OTHERWISE STATED, SIMILARLY ALL LEVELS ABOVE DATUM ARE ALSO IN METRES.
3. PRIOR TO THE COMMENCEMENT OF CONSTRUCTION WORKS, EXISTING LEVELS AND DIMENSIONS ARE TO BE CHECKED AND CONFIRMED ON SITE.
4. ANY DISCREPANCIES SHOULD BE REPORTED TO THE ARCHITECT/ENGINEER IMMEDIATELY SO THAT CLARIFICATION CAN BE SOUGHT PRIOR TO THE COMMENCEMENT OF WORK.
5. PRIOR TO CONSTRUCTION WORKS COMMENCING ON SITE, THE LOCATION OF ALL EXISTING SERVICES ARE TO BE CHECKED AND THEIR LOCATION CONFIRMED.
6. THE LOCATION OF ANY SERVICES SHOWN ON WSP DRAWINGS ARE INDICATIVE ONLY. IT WILL BE THE RESPONSIBILITY OF THE CONTRACTOR TO LOCATE AND PROVE THE POSITION/LEVEL OF ALL SERVICES WHICH WILL AFFECT THE WORKS PRIOR TO COMMENCING ANY CONSTRUCTION.
7. ANY RELOCATION/REMEDIAL WORKS REQUIRED ARE TO BE COMPLETED IN ADVANCE OF THE PROPOSED WORKS AND IN ACCORDANCE WITH THE RELEVANT STATUTORY UNDERTAKERS REQUIREMENTS.
8. ALL HIGHWAY DRAINAGE TO BE ADOPTED BY OCC WHO REQUIRE THAT ALL DRAINS BE CONSTRUCTED TO THE STANDARDS LAID DOWN IN "SEWERS FOR ADOPTION" EDITION 6.
9. ALL SEWERS TO BE LAID TO CLASS S BEDDING CLASSIFICATION UNLESS SPECIFIED OTHERWISE.

KEY:

- PLANNING APPLICATION BOUNDARY
- GULLY POT AND CONNECTION.
- HIGHWAY DRAINAGE CONNECTIONS
- HIGHWAY DRAINAGE
- SURFACE WATER SEWER
- CATCHPIT.
- SURFACE WATER MANHOLE
- FOUL WATER SEWER
- FOUL WATER MANHOLE
- EXISTING SURFACE WATER SEWER.
- FILTER DRAIN AS DRAWING No. 1903/SD/116
- TP62 TRIAL PIT LOCATION
- SW DITCH AND FILTER DRAIN AS DRG. NO 1903/SD/038 AND 039
- SW DITCH AS DRG. NO 1903/SD/038
- PARCEL BOUNDARIES
- SURFACE DRAINAGE STUB
- FOUL DRAINAGE STUB
- WEIR WALL AND ORIFICE CONTROL STRUCTURE
- HEADWALL TYPE 2, AS DRAWING 1903/SD/110
- SINGLE PIPE CONCRETE BAGWORK HEADWALL, AS DRAWING 1903/SD/040

THIS DRAWING IS IN THE DEVELOPMENT STAGE AND SHOULD NOT BE RELIED UPON FOR CONTRACTUAL OR COST COMMITMENT PURPOSES.

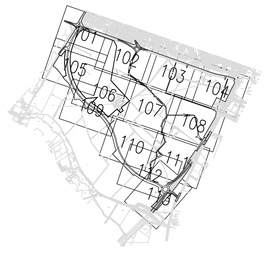

KEY PLAN

REV	DATE	BY	DESCRIPTION	CHK.	APD
B	12/08/09	DP	FOOTWAY REALIGNMENT	JAM	GH
A	03/03/09	DP	FIRST ISSUE	JAM	GH

DRAWING STATUS: FOR TECHNICAL APPROVAL

WSP
Mountbatten House, Basing View, Basingstoke, Hampshire RG21 4HJ
Tel: +44 (0)1256 318800 Fax: +44 (0)1256 318700
http://www.wspgroup.com

CLIENT: COUNTRYSIDE PROPERTIES

ARCHITECT:

PROJECT: SOUTH WEST BICESTER
BICESTER, OXFORDSHIRE

TITLE: PERIMETER ROAD
DRAINAGE LAYOUT

SCALE @ A0: 1:500	CHECKED: JAM	APPROVED: GH
CAD FILE: 1903-D-110	DESIGN/DRAWING: DP	DATE: JAN 2008
PROJECT No: 11011903	DRAWING No: 1903/D/110	REV: B

© WSP Group plc