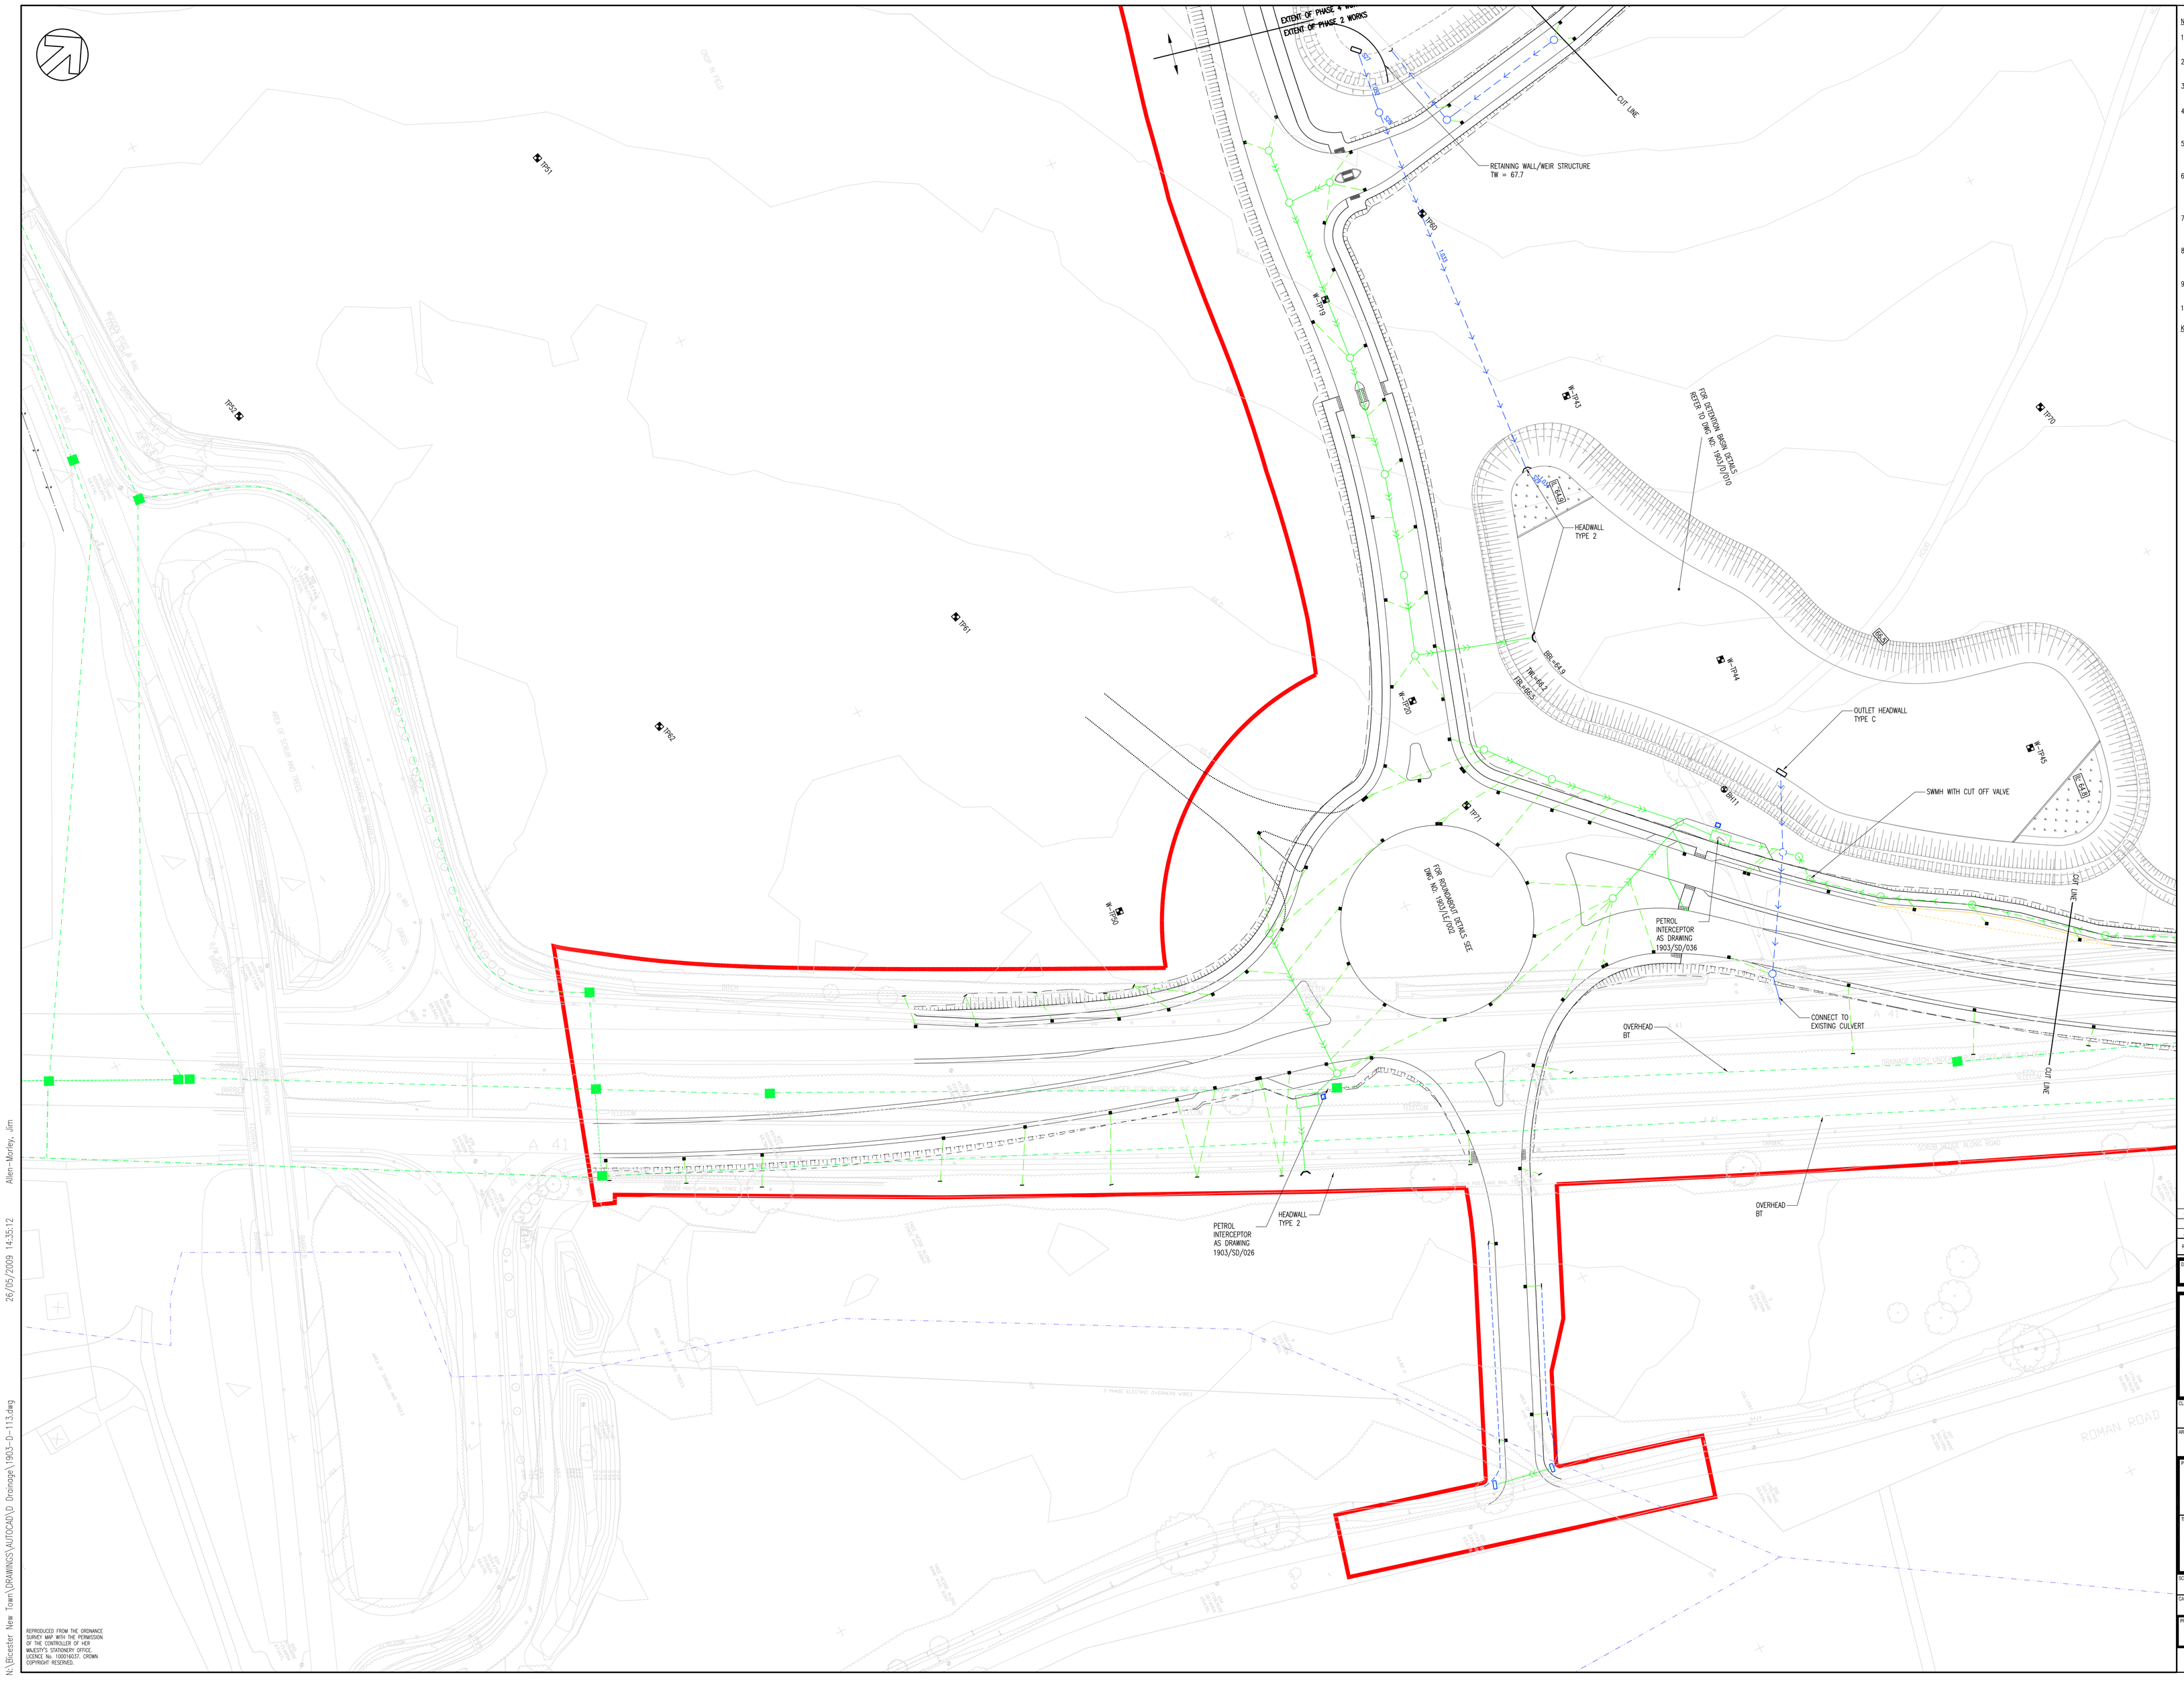


NOTES:

# DO NOT SCALE

1. THIS DRAWING SHOULD BE READ IN CONJUNCTION WITH ALL OTHER RELEVANT ENGINEERING DETAILS, DRAWINGS & SPECIFICATIONS.
2. ALL DIMENSIONS ARE IN METRES UNLESS OTHERWISE STATED, SIMILARLY ALL LEVELS ABOVE DATUM ARE ALSO IN METRES.
3. PRIOR TO THE COMMENCEMENT OF CONSTRUCTION WORKS, EXISTING LEVELS AND DIMENSIONS ARE TO BE CHECKED AND CONFIRMED ON SITE.
4. ANY DISCREPANCIES SHOULD BE REPORTED TO THE ARCHITECT/ENGINEER IMMEDIATELY SO THAT CLARIFICATION CAN BE SOUGHT PRIOR TO THE COMMENCEMENT OF WORK.
5. PRIOR TO CONSTRUCTION WORKS COMMENCING ON SITE, THE LOCATION OF ALL EXISTING SERVICES ARE TO BE CHECKED AND THEIR LOCATION CONFIRMED.
6. THE LOCATION OF ANY SERVICES SHOWN ON WSP DRAWINGS ARE INDICATIVE ONLY. IT WILL BE THE RESPONSIBILITY OF THE CONTRACTOR TO LOCATE AND PROVE THE POSITION/LEVEL OF ALL SERVICES WHICH WILL AFFECT THE WORKS PRIOR TO COMMENCING ANY CONSTRUCTION.
7. ANY RELOCATION/REMEDIAL WORKS REQUIRED ARE TO BE COMPLETED IN ADVANCE OF THE PROPOSED WORKS AND IN ACCORDANCE WITH THE RELEVANT STATUTORY UNDERTAKERS REQUIREMENTS.
8. ALL HIGHWAY DRAINAGE TO BE ADOPTED BY OCC WHO REQUIRE THAT ALL DRAINS BE CONSTRUCTED TO THE STANDARDS LAID DOWN IN 'SEWERS FOR ADOPTION' EDITION 6.
9. ALL SEWERS TO BE LAID TO CLASS S BEDDING CLASSIFICATION UNLESS SPECIFIED OTHERWISE.
10. ALL SURFACE WATER SEWERS ON THIS SHEET IS IN FUTURE PHASES.

KEY:

- PLANNING APPLICATION BOUNDARY
- GULLY POT AND CONNECTION.
- HIGHWAY DRAINAGE CONNECTIONS
- HIGHWAY DRAINAGE
- SURFACE WATER SEWER
- CATCHPIT.
- SURFACE WATER MANHOLE
- FOUL WATER SEWER
- FOUL WATER MANHOLE
- EXISTING SURFACE WATER SEWER.
- FILTER DRAIN AS DRAWING No. 1903/SD/116
- TP62 TRIAL PIT LOCATION
- PROPOSED SW DITCH
- HEADWALL TYPE 2, AS DRAWING 1903/SD/110
- HEADWALL TYPE 3, AS DRAWING 1903/SD/107
- GL: EXISTING GROUND LEVEL/BASIN EDGE
- FBL: FREE BOARD LEVEL
- TWL: TOP WATER LEVEL
- BBL: BASIN BED LEVEL
- PROPOSED DETENTION BASINS
- 67.07 EXISTING SPOT LEVELS (SURVEY 2005)
- REED BED (AS DRAWING 1903/SD/113)
- 70.23 PROPOSED REGRADED BED LEVELS
- TP01 TRAIL PIT LOCATIONS (PELL FRISHMANN 2001)
- W-TP01 TRAIL PIT LOCATIONS (WSP 2006)
- INDICATES A RESIDUAL RISK AS A WARNING.

FOR BASIN SECTIONS A–A TO G–G REFER TO DRAWING 1903/D/016




KEY PLAN

| REV | DATE | BY | DESCRIPTION | CHK | APD |
|---|---|---|---|---|---|
| C | 06/02/09 | JH | ADDED EXIST SERVICES | JHA | GH |
| B | 22/12/08 | JH | FOR CLIENT APPROVAL | JHA | GH |
| A | 30/10/08 | DP | FIRST ISSUE | JM | MB |

DRAWING STATUS: FOR CLIENT APPROVAL

WSP
Mountbatten House, Basing View, Basingstoke, Hampshire RG21 4HJ
Tel: +44 (0)1256 318800 Fax: +44 (0)1256 318700
http://www.wspgroup.com

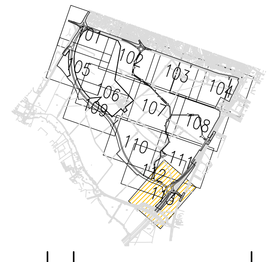CLIENT: COUNTRYSIDE PROPERTIES

ARCHITECT:

PROJECT: SOUTH WEST BICESTER
BICESTER, OXFORDSHIRE

TITLE: DRAINAGE LAYOUT

| SCALE @ A0: | CHECKED: | APPROVED: |
|---|---|---|
| 1:500 | JM | JM |

| CAD FILE: | DESIGN/DRAWN: | DATE: |
|---|---|---|
| 1903-D-113 | DP | OCT 2008 |

| PROJECT No: | DRAWING No: | REV: |
|---|---|---|
| 11011903 | 1903/D/113 | C |

© WSP Group plc

REPRODUCED FROM THE ORDNANCE SURVEY MAP WITH THE PERMISSION OF THE CONTROLLER OF HER MAJESTY'S STATIONERY OFFICE. LICENCE No. 100019237. CROWN COPYRIGHT RESERVED.

N:\Bicester New Town\DRAWINGS\AUTOCAD\D Drainage\1903-D-113.dwg 26/05/2009 14:35:12 Allen-Morley, Jim