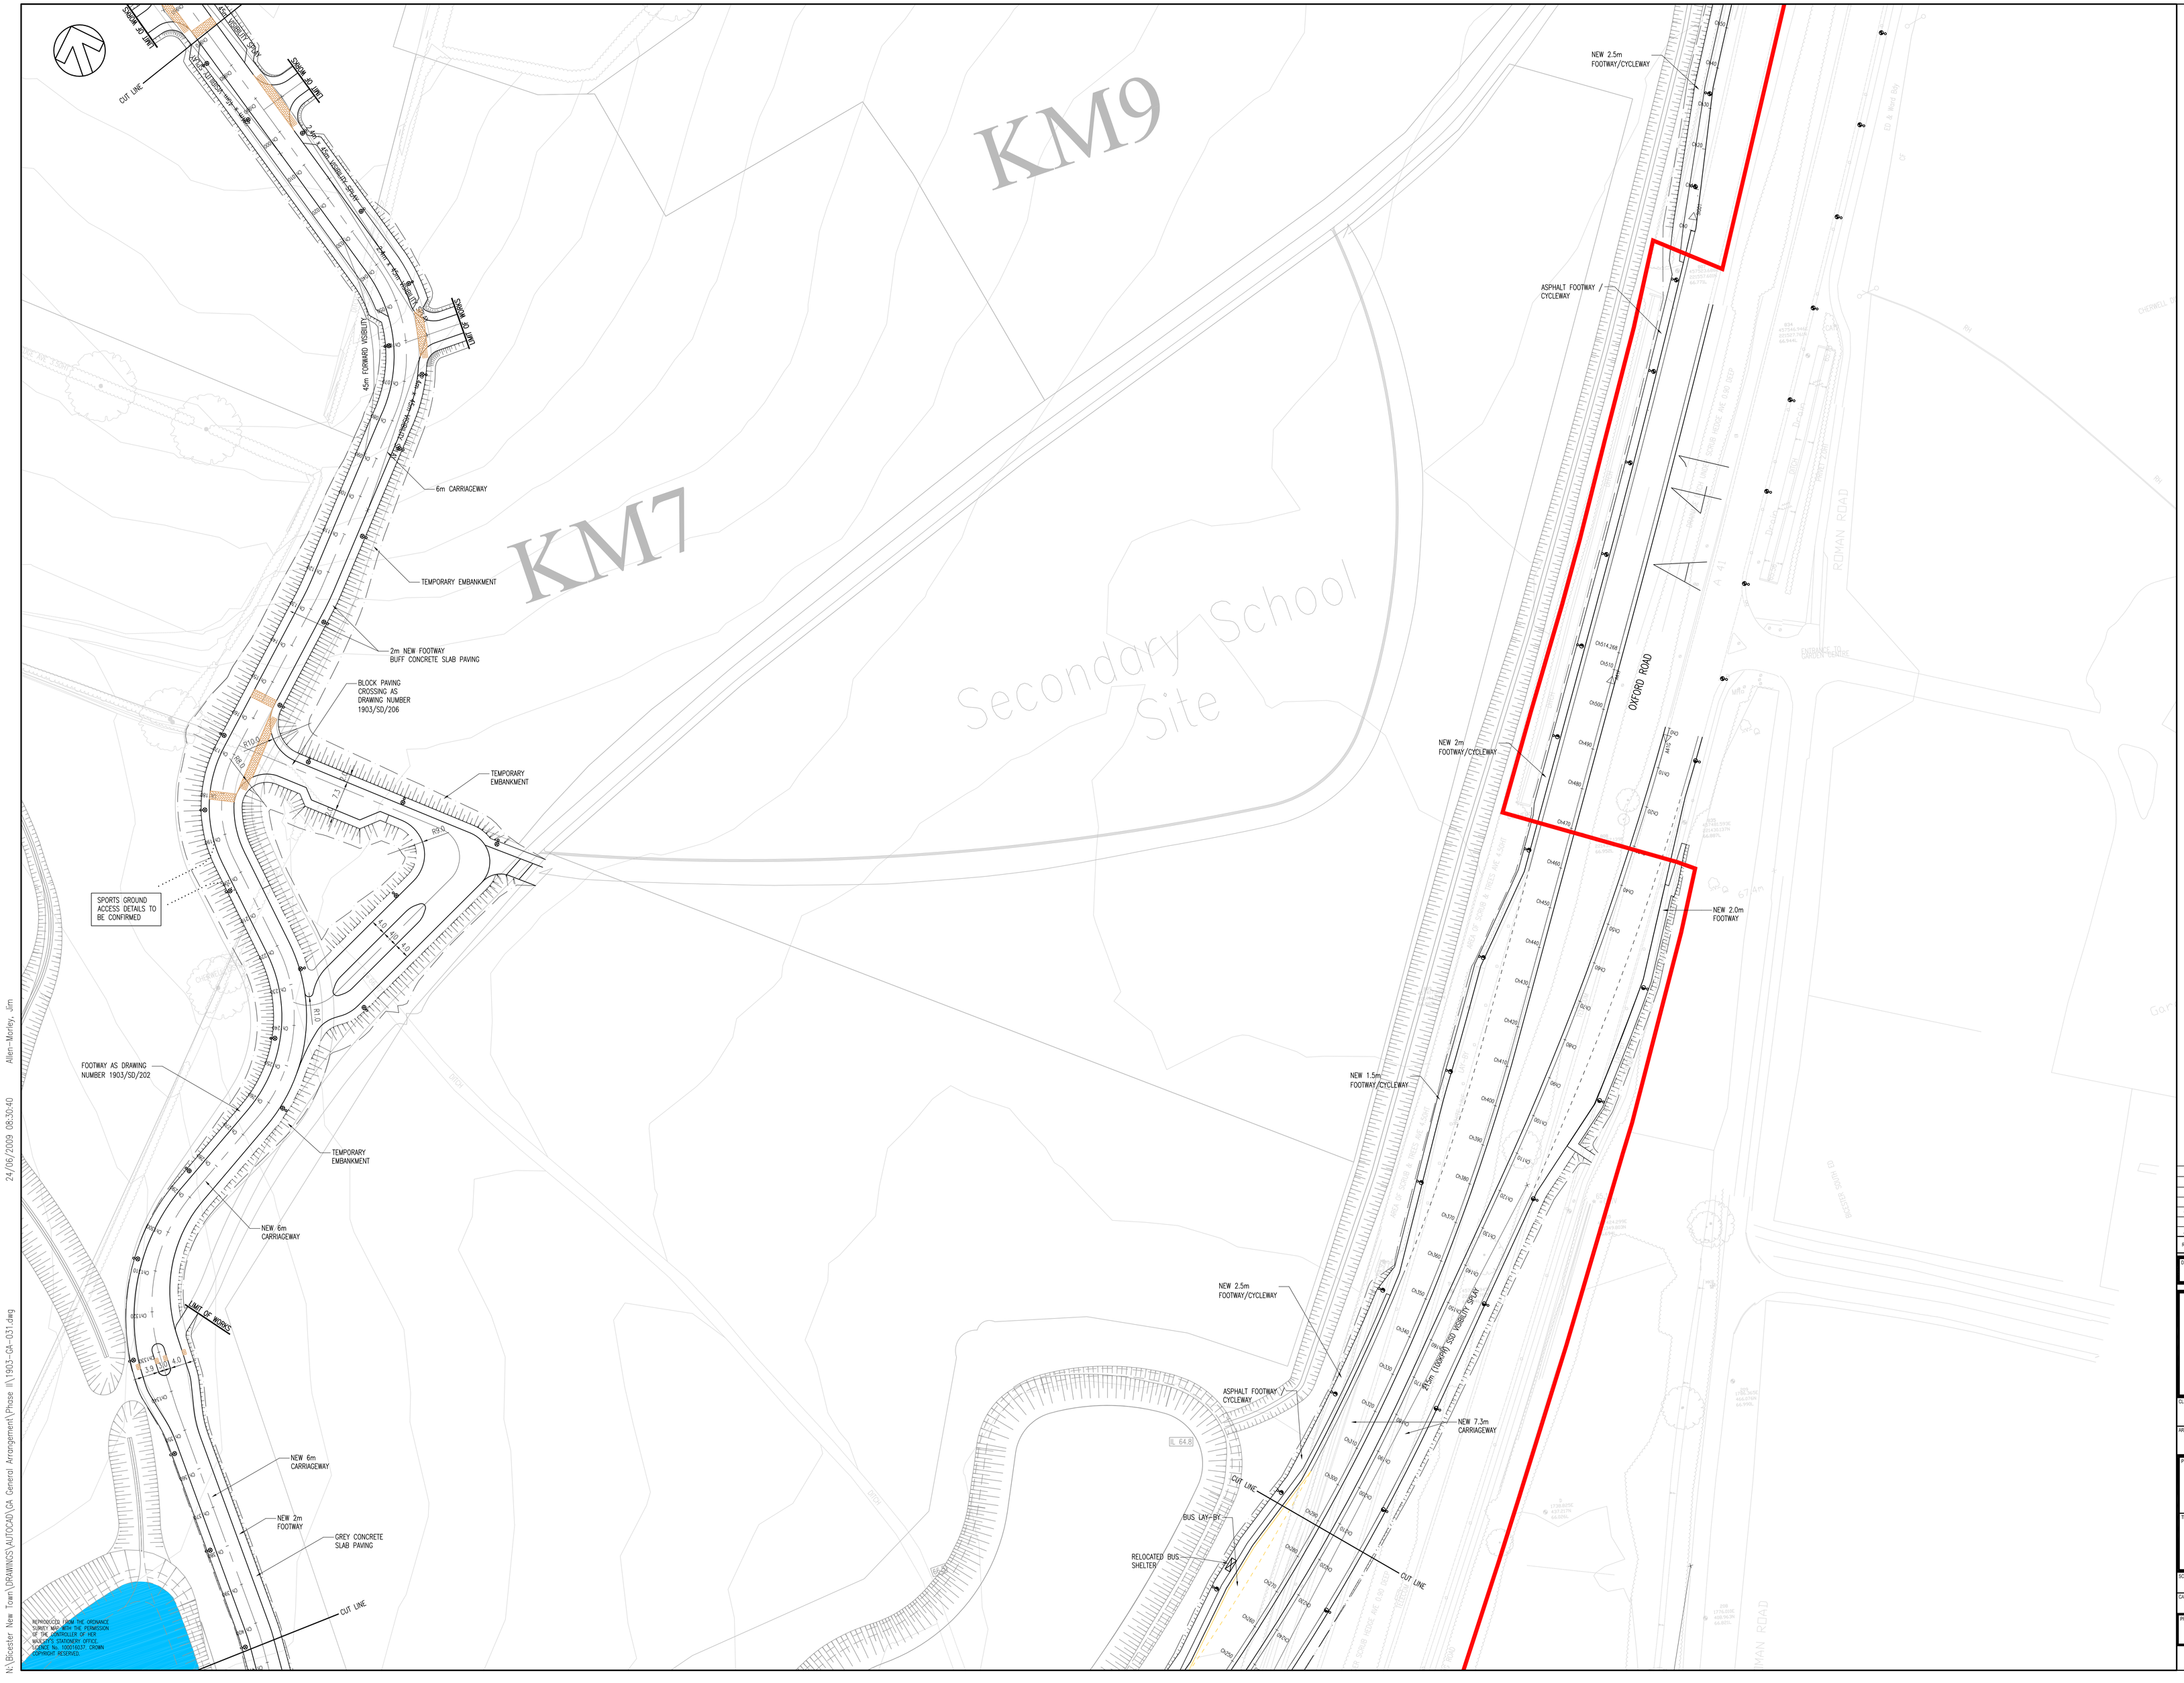

DO NOT SCALE

NOTES

1. THIS DRAWING SHOULD BE READ IN CONJUNCTION WITH ALL OTHER RELEVANT ENGINEERING DETAILS DRAWINGS AND SPECIFICATIONS
2. ANY DISCREPANCIES OR OMISSIONS SHOULD BE REPORTED TO THE ENGINEER IMMEDIATELY AND CLARIFICATION SOUGHT.
3. THIS DRAWING IS COMPILED FROM THE LATEST AVAILABLE INFORMATION AS AT APRIL 2007. SPECIFIC DETAILS AND DISCIPLINE REQUIREMENTS SHOULD BE OBTAINED FROM THE RELEVANT PROJECT TEAM SPECIALIST.
4. THE POSITION OF ALL MAINS AND SERVICES MUST BE VERIFIED ON SITE BEFORE ANY WORKS ARE UNDERTAKEN. PRIVATE SERVICE SUPPLIES ARE NOT SHOWN. EXISTING SERVICES SHOWN ARE BASED ON RECORDS PROVIDED DURING 2004 / 2005 – UPDATED INFORMATION MUST BE OBTAINED PRIOR TO ANY WORKS.

KEY:

- APPLICATION BOUNDARY
- SITE BOUNDARY
- PROPOSED STREET LIGHT COLUMN (8m/100W)
- BLOCK PAVED AREAS
- 64.5 KERB FACE RADIUS
- 00000 CHAINAGE LINE AND CHAINAGE

THIS DRAWING IS FOR USE DURING THE DESIGN DEVELOPMENT STAGE AND SHOULD NOT BE RELIED UPON FOR CONTRACTURAL OR COST COMMITMENT PURPOSES

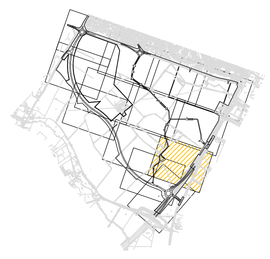

KEY PLAN

REV	DATE	BY	DESCRIPTION	CHK	APD
G	23/06/09	CC	REVISED DITCH LOCATION	JVR	JH
F	10/06/09	CC	PHASE LINES ADDED	JVR	JH
E	02/03/09	DAH	TEXT ADDED	JVR	JH
D	22/12/08	DAH	TEXT ADDED	JR	JH
C	22/01/08	DP	UPDATE	JR	JH
B	21/11/07	PJ	MINOR AMENDMENTS.	JR	JH
A	07/11/07	DP	FIRST ISSUE	JR	JH

DRAWING STATUS: FOR CLIENT APPROVAL

WSP
Mountbatten House, Basing View, Basingstoke, Hampshire RG21 4HJ
Tel: +44 (0)1256 318800 Fax: +44 (0)1256 318700
http://www.wspgroup.com

CLIENT: COUNTRYSIDE PROPERTIES

ARCHITECT:

PROJECT: SOUTH WEST BICESTER
BICESTER, OXFORDSHIRE

TITLE: GENERAL SITE LAYOUT

DRAWING FRAME 11

SCALE @ A0: 1:500	CHECKED: JM	APPROVED: JM
CAD FILE: 1903-GA-031	DESIGN DRAWN: DP	DATE: November 07
PROJECT No: 11011903	DRAWING No: 1903/GA/031	REV: G

© WSP Group plc

N:\Bicester New Town\DRAWINGS\AUTOCAD\GA General Arrangement\Phase 1\1903-GA-031.dwg 24/06/2009 08:30:40 Allen-Morley, Jim