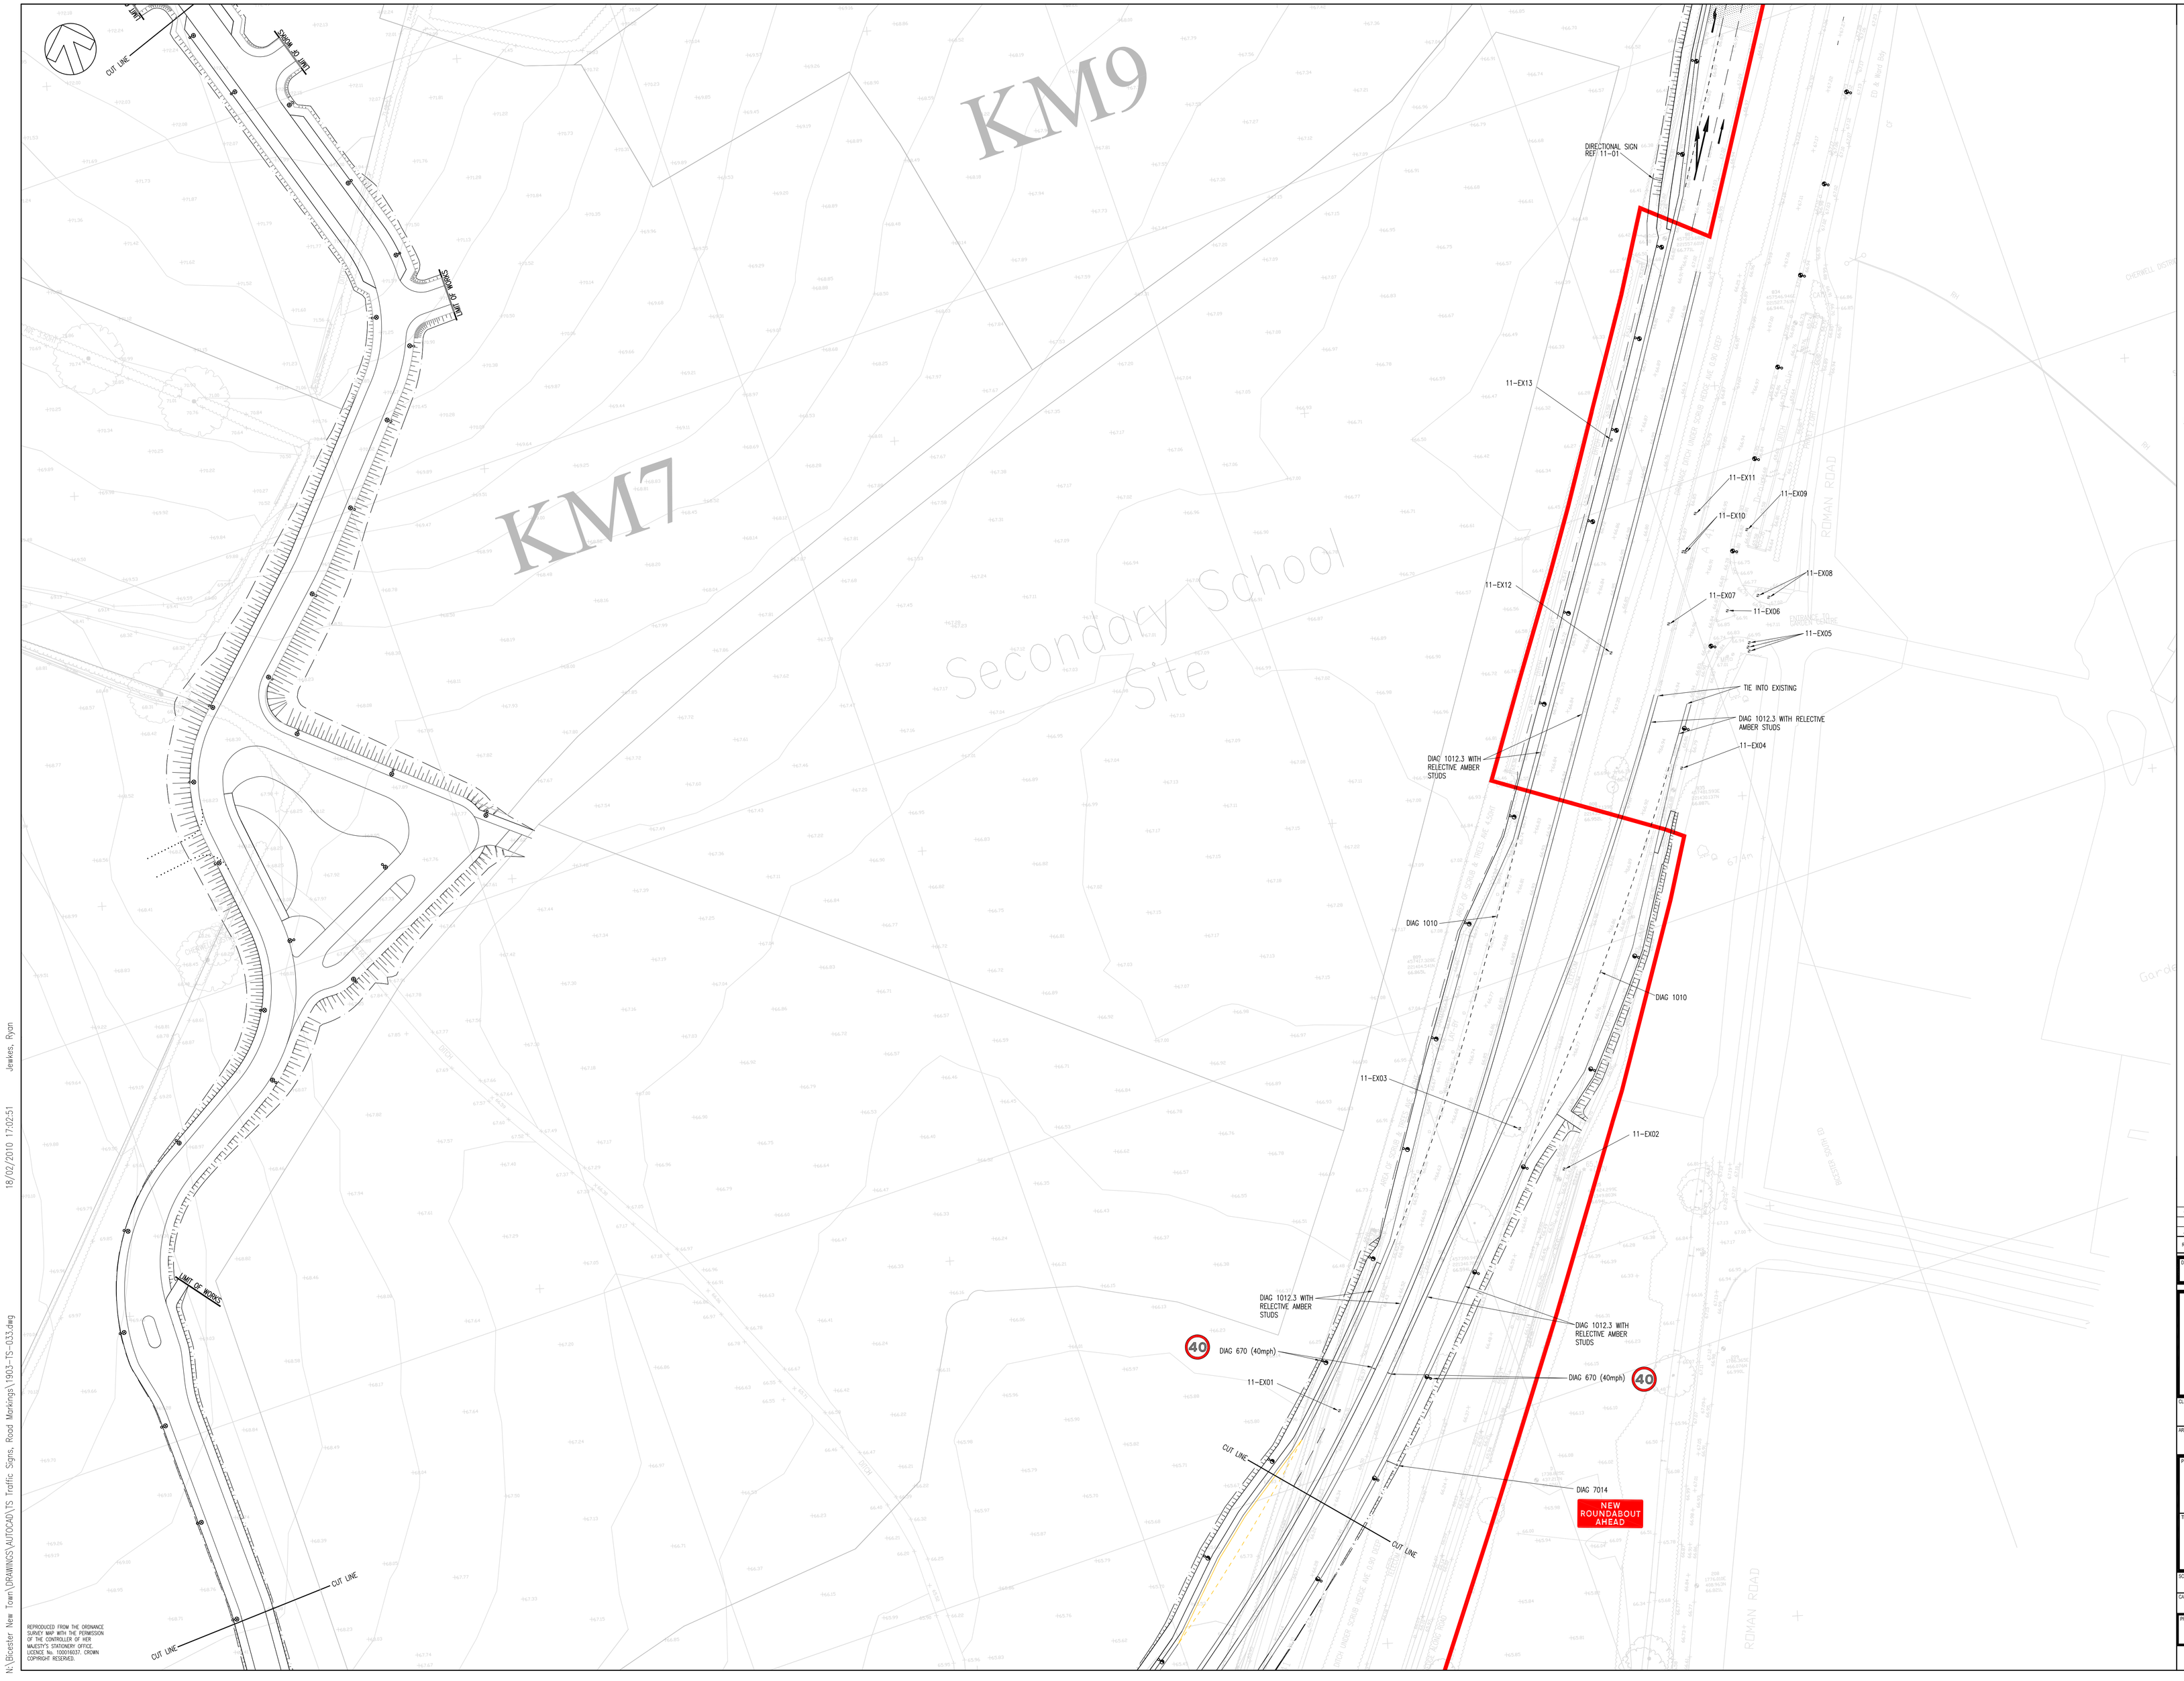

REPRODUCED FROM THE ORDNANCE SURVEY MAP WITH THE PERMISSION OF THE CONTROLLER OF HER MAJESTY'S STATIONERY OFFICE. LICENCE No. 100019037. CROWN COPYRIGHT RESERVED.

NOTES:

DO NOT SCALE

1. THIS DRAWING SHOULD BE READ IN CONJUNCTION WITH ALL OTHER RELEVANT ENGINEERING DETAILS, DRAWINGS & SPECIFICATIONS.
2. ALL DIMENSIONS ARE IN METRES UNLESS OTHERWISE STATED, SIMILARLY ALL LEVELS ABOVE DATUM ARE ALSO IN METRES.
3. PRIOR TO THE COMMENCEMENT OF CONSTRUCTION WORKS, EXISTING LEVELS AND DIMENSIONS ARE TO BE CHECKED AND CONFIRMED ON SITE.
4. ANY DISCREPANCIES SHOULD BE REPORTED TO THE ARCHITECT/ENGINEER IMMEDIATELY SO THAT CLARIFICATION CAN BE SOUGHT PRIOR TO THE COMMENCEMENT OF WORK.
5. PRIOR TO CONSTRUCTION WORKS COMMENCING ON SITE, THE LOCATION OF ALL EXISTING SERVICES ARE TO BE CHECKED AND THEIR LOCATION CONFIRMED.
6. THE LOCATION OF ANY SERVICES SHOWN ON WSP DRAWINGS ARE INDICATIVE ONLY. IT WILL BE THE RESPONSIBILITY OF THE CONTRACTOR TO LOCATE AND PROVE THE POSITION/LEVEL OF ALL SERVICES WHICH WILL AFFECT THE WORKS PRIOR TO COMMENCING ANY CONSTRUCTION.
7. ANY RELOCATION/REMEDIAL WORKS REQUIRED ARE TO BE COMPLETED IN ADVANCE OF THE PROPOSED WORKS AND IN ACCORDANCE WITH THE RELEVANT STATUTORY UNDERTAKERS REQUIREMENTS.
8. DUCT POSITIONS TO BE DETERMINED BY SERVICES DESIGNER.
9. STREET LIGHTING COLUMNS TO BE LOCATED AT BACK OF FOOTWAY UNLESS IN VERGE WERE THEY SHOULD BE LOCATED 2m IN FROM KERB.
10. REFER TO SIGN CONSTRUCTION DETAILS Dwg No: 1903/TS/034 AND BOLLARD Dwg No: 1903/SD/216.

11 TRAFFIC SIGNS – DIAGRAMS REFER TO TSR & GD DIAGRAM REFERENCES.

KEY:

- PROPOSED STREET LIGHT COLUMN HEIGHT 10m
- PROPOSED STREET LIGHT COLUMN HEIGHT 10m
- PROPOSED STREET LIGHT COLUMN HEIGHT 8m
- DIAG. 610 REBOUND BOLLARD (REFER TO DWG NO. 1903/SD/216)
- PLAN FACED REBOUND BOLLARD (REFER TO Dwg No: 1903/SD/216).
- DIAG 606 TRAFFIC SIGNS – DIAGRAMS REFER TO TSR&GD DIAGRAM REFERENCES.

LANTERN SPECIFICATION

LANTERN DETAILS
LANTERN TYPE : UNIBS SAPPHIRE 2 SEALSAFE LANTERN
UNIBS REFERENCE : **SPH2N8/100/SON-T1/525LP0/W3523**
COMPLETE WITH:
- SEALSAFE CONTACTORS
- BESPOKE CONTROL GEAR
- 1 FOR 1 REPLACEMENT (NO CHANGING)
- FOR USE WITH ROAD PILLAR
- LANTERN SHALL BE FITTED WITH THE ALL PURPOSE BLACK PROTECTOR
- SUPPLY NUMBER 5 POLE

MOUNTING DETAILS
HEIGHT : 10.0METRES
BRACKET LENGTH : 3.0 METRES (POST TOP MOUNTED).
INCLINATION : 5.0 °
COLUMN POSITION : AS SHOWN ON THE DRAWING

LAMP DETAILS
LAMP OUTPUT : 15,000 LUMENS
MAINTENANCE FACTOR : 0.07 (OXFORDSHIRE SPECIFICATION). (PER ARLIGHT)
(TAKING CONSIDERATION THE LIFE OF THE SOURCE ON LAMPS FIGURE)

NUMBER OF UNITS : 10 (SINGLE HEADED UNITS).

LANTERN SPECIFICATION

LANTERN DETAILS
LANTERN TYPE : UNIBS SAPPHIRE 2 SEALSAFE LANTERN
UNIBS REFERENCE : **SPH2N8/100/SON-T1/545LP0/W1819**
COMPLETE WITH:
- SEALSAFE CONTACTORS
- BESPOKE CONTROL GEAR
- 1 FOR 1 REPLACEMENT (NO CHANGING)
- FOR USE WITH ROAD PILLAR
- LANTERN SHALL BE FITTED WITH THE ALL PURPOSE BLACK PROTECTOR
- SUPPLY NUMBER 5 POLE

MOUNTING DETAILS
HEIGHT : 10.0METRES
BRACKET LENGTH : 3.0 METRES (POST TOP MOUNTED).
INCLINATION : 5.0 °
COLUMN POSITION : AS SHOWN ON THE DRAWING

LAMP DETAILS
LAMP OUTPUT : 15,000 LUMENS
MAINTENANCE FACTOR : 0.07 (OXFORDSHIRE SPECIFICATION). (PER ARLIGHT)
(TAKING CONSIDERATION THE LIFE OF THE SOURCE ON LAMPS FIGURE)

NUMBER OF UNITS : 11 (SINGLE HEADED UNITS).

LANTERN SPECIFICATION

LANTERN DETAILS
LANTERN TYPE : UNIBS SAPPHIRE 2 SEALSAFE LANTERN
UNIBS REFERENCE : **SPH2N8/100/SON-T1/523LP0/2014HF**
COMPLETE WITH:
- SEALSAFE CONTACTORS
- BESPOKE CONTROL GEAR
- 1 FOR 1 REPLACEMENT (NO CHANGING)
- FOR USE WITH ROAD PILLAR
- LANTERN SHALL BE FITTED WITH THE ALL PURPOSE BLACK PROTECTOR
- SUPPLY NUMBER 5 POLE

MOUNTING DETAILS
HEIGHT : 8.0METRES
BRACKET LENGTH : 0.0 METRES (POST TOP MOUNTED).
INCLINATION : 5.0 °
COLUMN POSITION : AS SHOWN ON THE DRAWING

LAMP DETAILS
LAMP OUTPUT : 5,000 LUMENS
MAINTENANCE FACTOR : 0.07 (OXFORDSHIRE SPECIFICATION). (PER ARLIGHT)
(TAKING CONSIDERATION THE LIFE OF THE SOURCE ON LAMPS FIGURE)

NUMBER OF UNITS : 44 (AREA 3 SPINE ROAD ONLY).

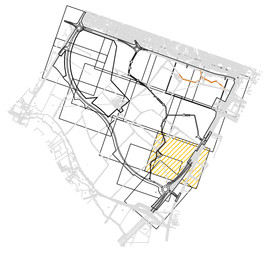

KEY PLAN

REV	DATE	BY	DESCRIPTION	CHK	APD
C	18/02/10	TG	REVISED IN ACCORDANCE WITH OCC COMMENTS	GH	JH
B	24/11/2009	TG	MINOR AMENDMENTS	GH	JH
A	22/12/2008	RJJ	FIRST ISSUE	JA	JH

DRAWING STATUS: FOR TECHNICAL APPROVAL

WSP
Mountbatten House, Basing View, Basingstoke, Hampshire RG21 4HJ
Tel: +44 (0)1256 318800 Fax: +44 (0)1256 318700
http//www.wspgroup.com

CLIENT: COUNTRYSIDE PROPERTIES

ARCHITECT:

PROJECT: SOUTH WEST BICESTER
BICESTER, OXFORDSHIRE

TITLE: SIGNS AND LINES LAYOUT
LAYOUT 11

SCALE @ A0: 1:500	CHECKED: JA	APPROVED: GH
CAD FILE: 1903-TS-033	DESIGN/DRAWN: RJJ	DATE: December 08
PROJECT No: 11011903	DRAWING No: 1903/TS/033	REV: C

© WSP Group plc

N:\Bicester New Town\DRAWINGS\AUTOCAD\TS Traffic Signs, Road Markings\1903-TS-033.dwg 18/02/2010 17:02:51 Jewkes, Ryan