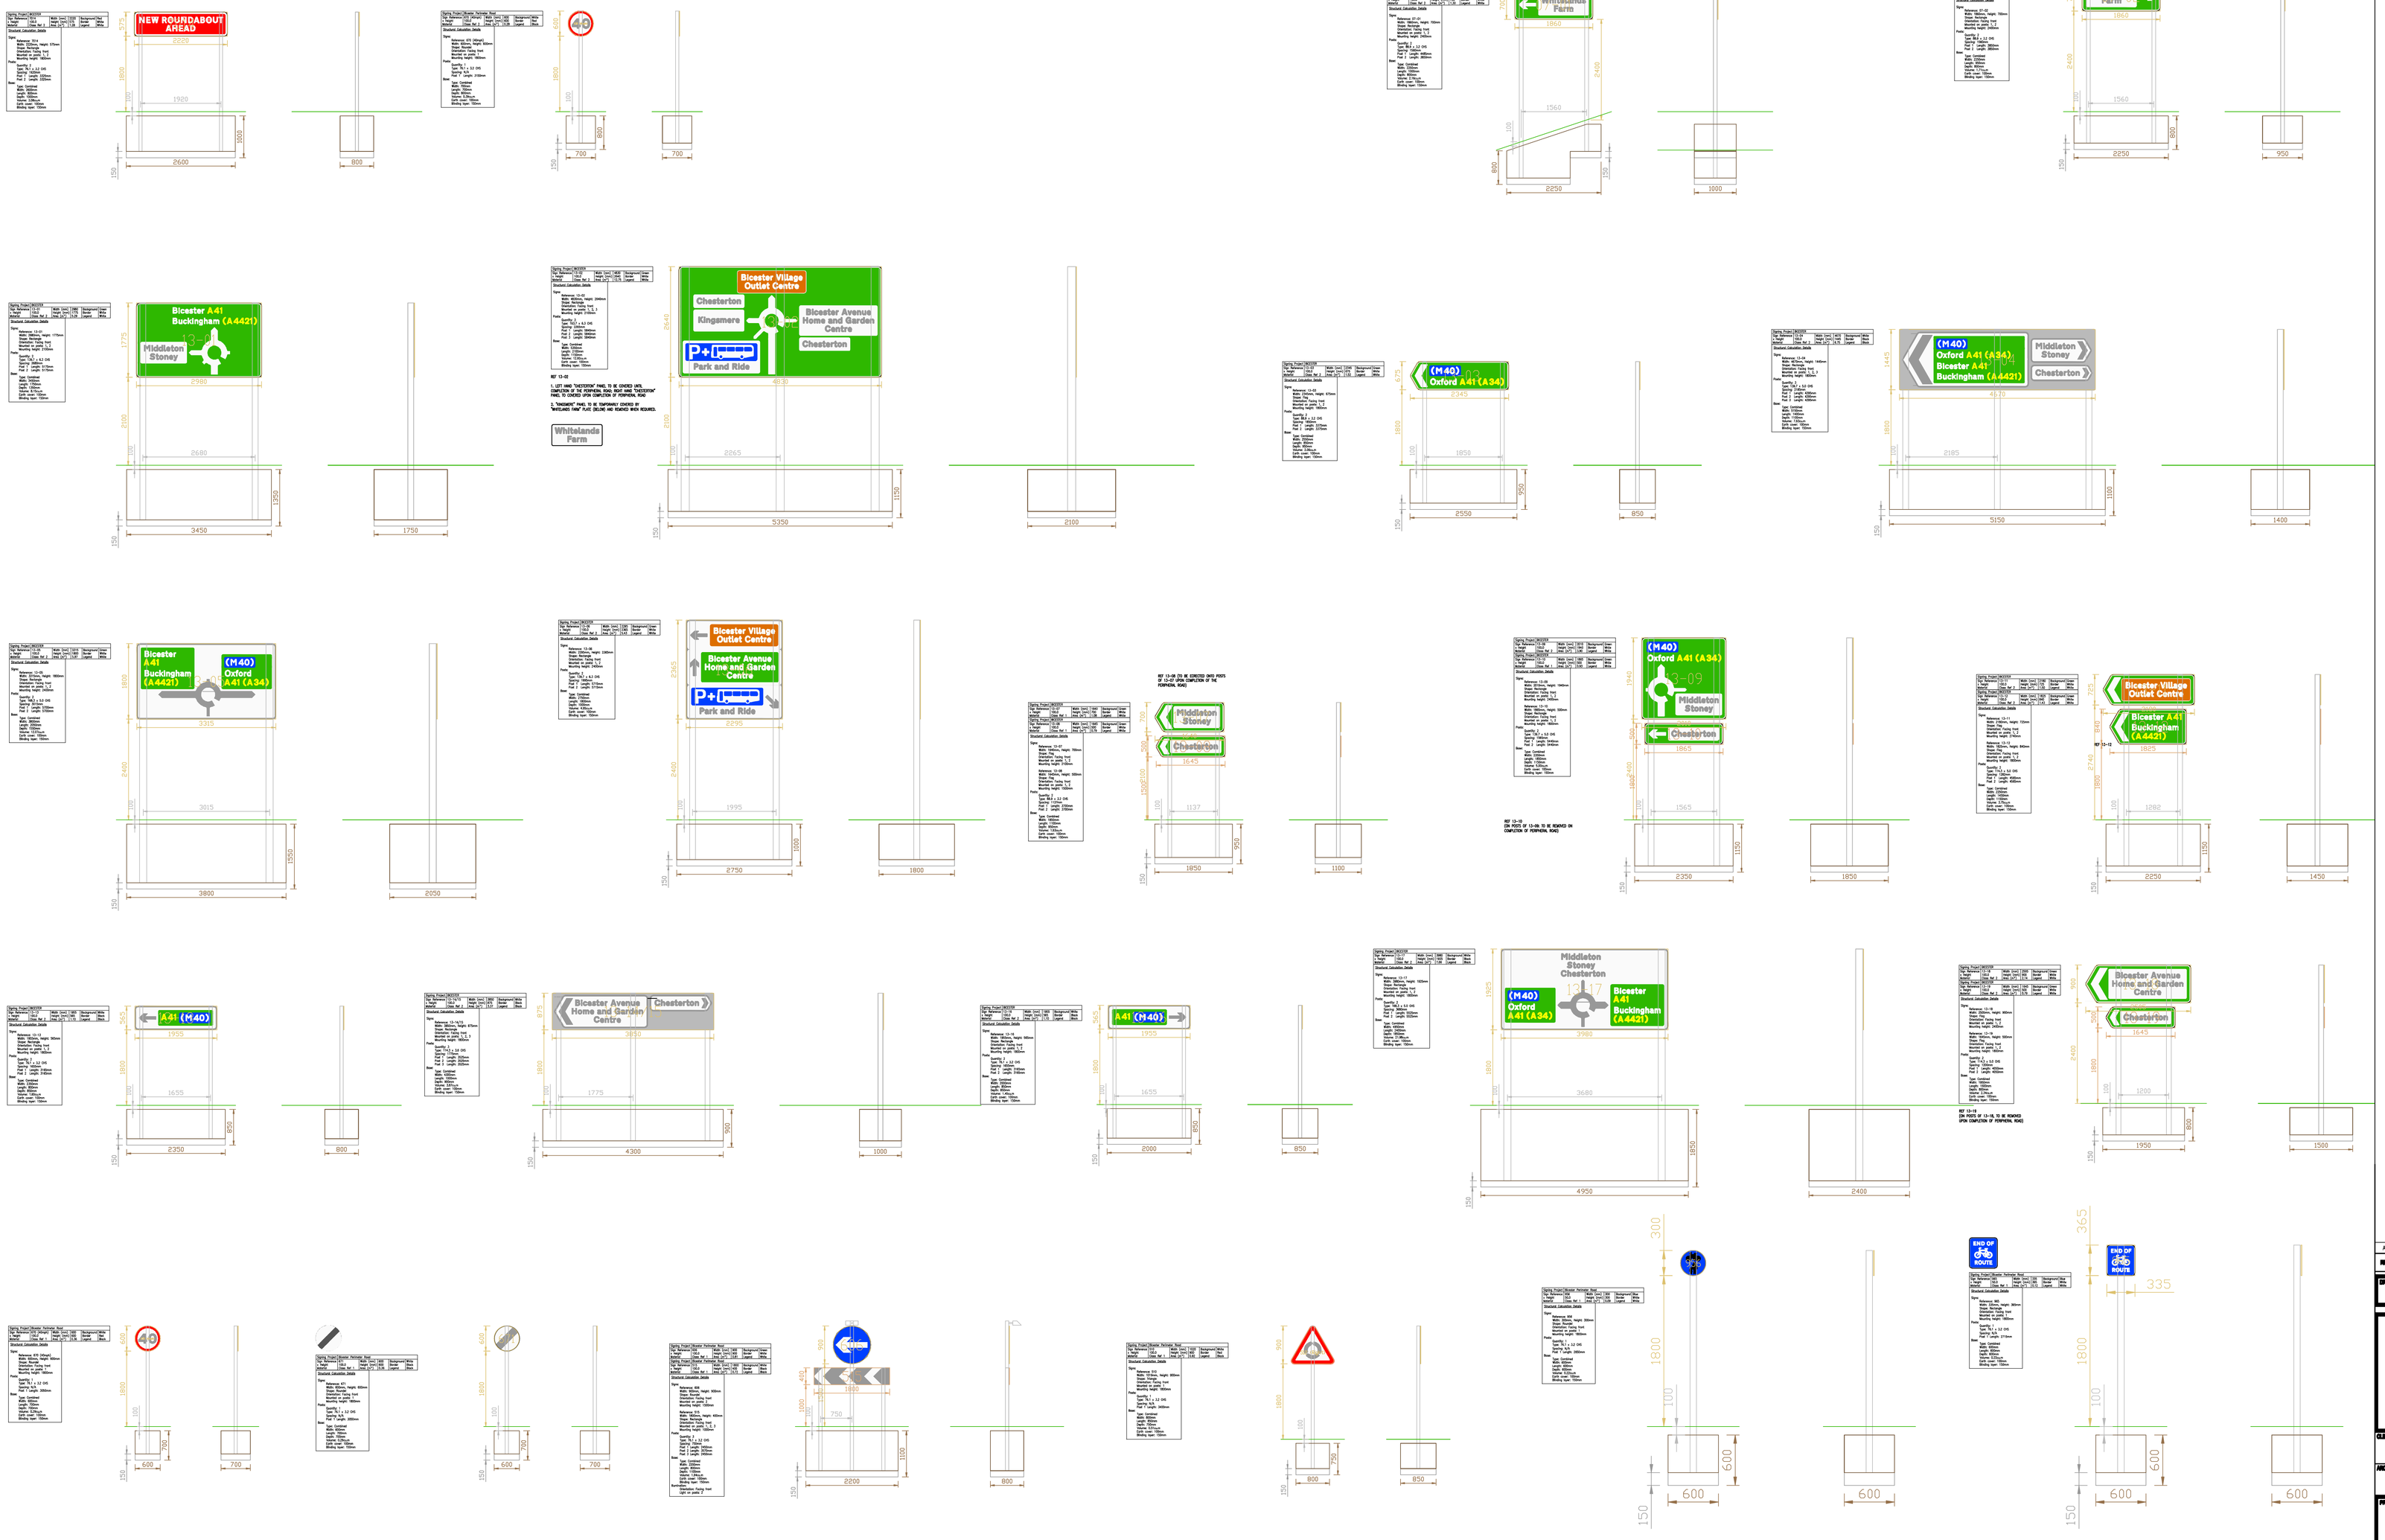

REPRODUCED FROM THE ORDNANCE SURVEY MAP WITH THE PERMISSION OF THE CONTROLLER OF HER MAJESTY'S STATIONERY OFFICE. LICENCE No. 100019237 CROWN COPYRIGHT RESERVED.

DO NOT SCALE

NOTES:

1. THIS DRAWING SHOULD BE READ IN CONJUNCTION WITH ALL OTHER RELEVANT ENGINEERING DETAILS, DRAWINGS & SPECIFICATIONS.
2. ANY DISCREPANCIES SHOULD BE REPORTED TO THE ARCHITECT/ENGINEER IMMEDIATELY SO THAT CLARIFICATION CAN BE SOUGHT PRIOR TO THE COMMENCEMENT OF WORK.
3. PRIOR TO CONSTRUCTION WORKS COMMENCING ON SITE, THE LOCATION OF ALL EXISTING SERVICES ARE TO BE CHECKED AND THEIR LOCATION CONFIRMED.
4. DUCT POSITIONS TO BE DETERMINED BY SERVICES DESIGNER.
5. REFER TO BOLLARD Dwg No: 1903/SD/216.
6. REFER TO TRAFFIC SIGNS DRAWINGS 1903/TS/XX SERIES FOR LOCATION OF SIGNS.

REV	DATE	BY	DESCRIPTION	CHK.	APD
A	24/11/09	TG	FIRST ISSUE	JA	GH

DRAWING STATUS: FOR CLIENT APPROVAL

WSP
Mountbatten House, Basing View, Basingstoke, Hampshire RG21 4HJ
Tel: +44 (0)1256 318800 Fax: +44 (0)1256 318700
http://www.wspgroup.com

CLIENT: COUNTRYSIDE PROPERTIES

ARCHITECT:

PROJECT: SOUTH WEST BICESTER
BICESTER, OXFORDSHIRE

TITLE: SIGNAGE CONSTRUCTION DETAILS
A41 ROUNDABOUT AND INTERNAL ROADS

SCALE @ A0	CHECKED	APPROVED
1:20	GH	GH
CAD FILE: 1903-TS-034	DESIGN DRAWN: TG	DATE: November 09
PROJECT No: 11011903	DRAWING No: 1903/TS/034	REV: A

© WSP Group plc