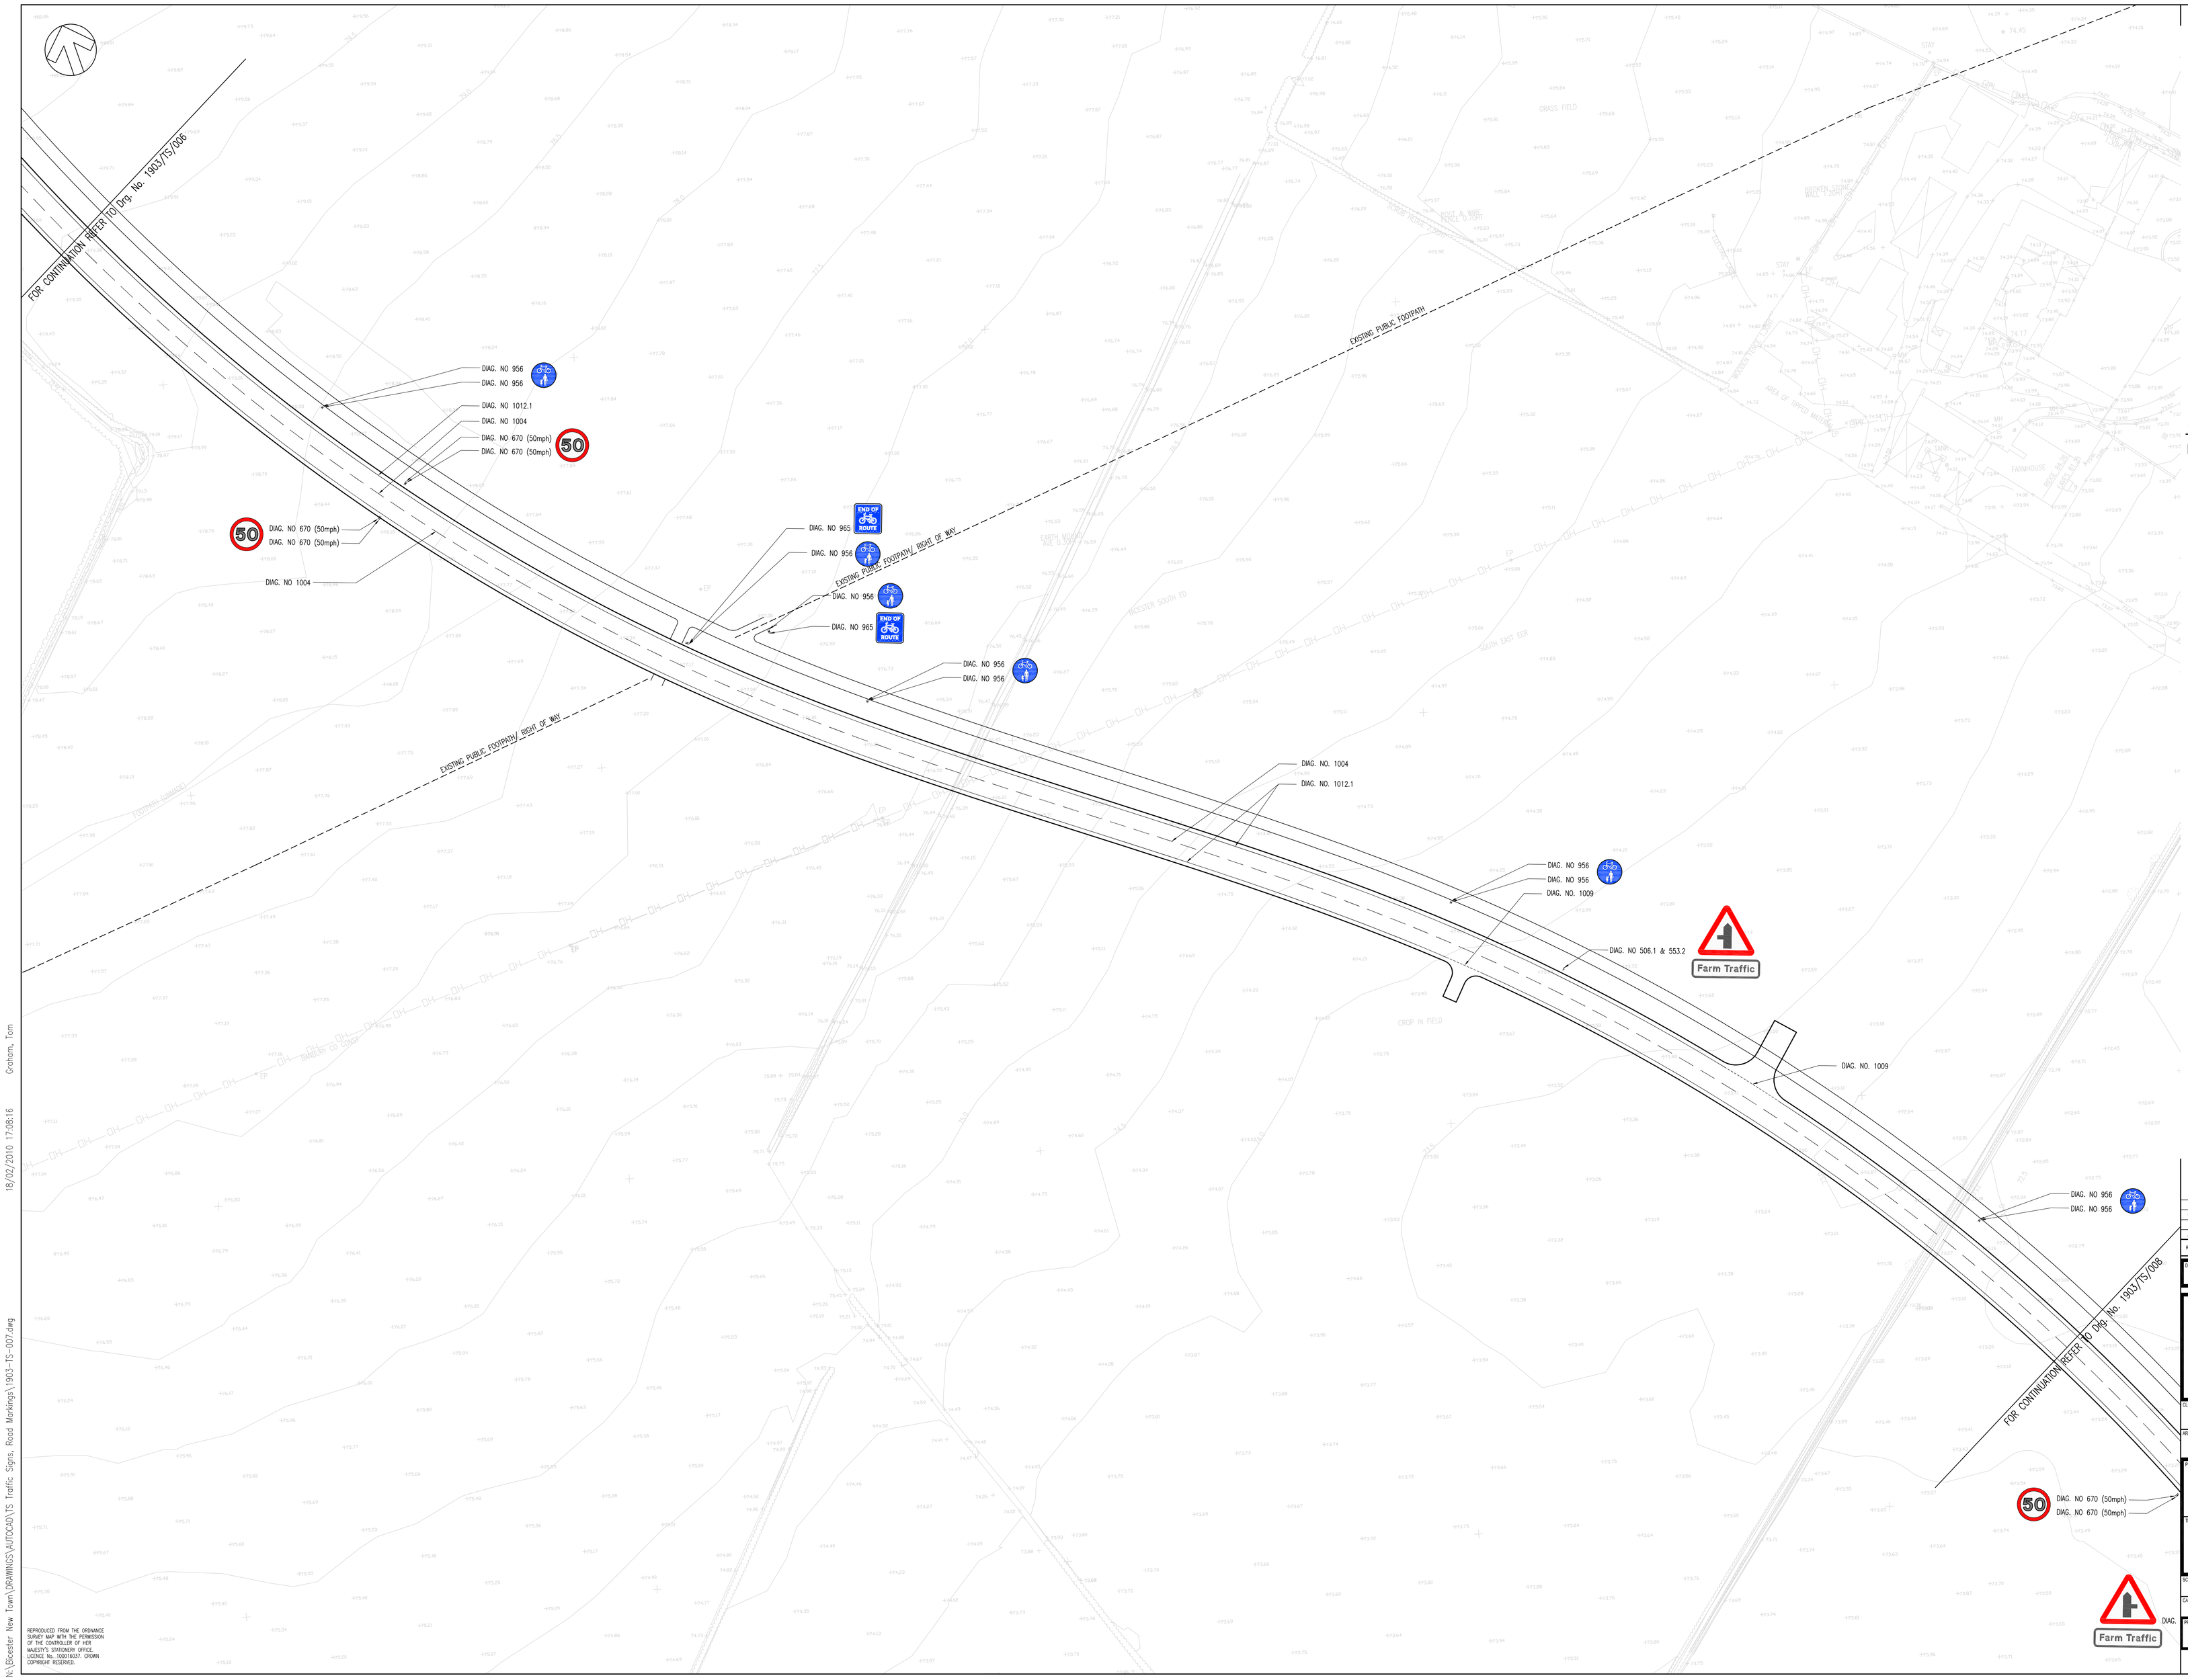

NOTES:

DO NOT SCALE

1. THIS DRAWING SHOULD BE READ IN CONJUNCTION WITH ALL OTHER RELEVANT ENGINEERING DETAILS, DRAWINGS & SPECIFICATIONS.
2. ALL DIMENSIONS ARE IN METRES UNLESS OTHERWISE STATED, SIMILARLY ALL LEVELS ABOVE DATUM ARE ALSO IN METRES.
3. PRIOR TO THE COMMENCEMENT OF CONSTRUCTION WORKS, EXISTING LEVELS AND DIMENSIONS ARE TO BE CHECKED AND CONFIRMED ON SITE.
4. ANY DISCREPANCIES SHOULD BE REPORTED TO THE ARCHITECT/ENGINEER IMMEDIATELY SO THAT CLARIFICATION CAN BE SOUGHT PRIOR TO THE COMMENCEMENT OF WORK.
5. PRIOR TO CONSTRUCTION WORKS COMMENCING ON SITE, THE LOCATION OF ALL EXISTING SERVICES ARE TO BE CHECKED AND THEIR LOCATION CONFIRMED.
6. THE LOCATION OF ANY SERVICES SHOWN ON WSP DRAWINGS ARE INDICATIVE ONLY. IT WILL BE THE RESPONSIBILITY OF THE CONTRACTOR TO LOCATE AND PROVE THE POSITION/LEVEL OF ALL SERVICES WHICH WILL AFFECT THE WORKS PRIOR TO COMMENCING ANY CONSTRUCTION.
7. ANY RELOCATION/REMEDIAL WORKS REQUIRED ARE TO BE COMPLETED IN ADVANCE OF THE PROPOSED WORKS AND IN ACCORDANCE WITH THE RELEVANT STATUTORY UNDERTAKERS REQUIREMENTS.
8. DUCT POSITIONS TO BE DETERMINED BY SERVICES DESIGNER.
9. STREET LIGHTING COLUMNS TO BE LOCATED AT BACK OF FOOTWAY UNLESS IN VERGE WERE THEY SHOULD BE LOCATED 2m IN FROM KERB.
10. REFER TO SIGN FACE Dwg No: 1903/TS/002 AND BOLLARD Dwg No: 1903/SD/216.
11 TRAFFIC SIGNS – DIAGRAMS REFER TO TSR & GD DIAGRAM REFERENCES.
12. FOR SIGN CONSTRUCTION DETAILS REFER TO DRAWING 1903/TS/10.

KEY:

- PROPOSED N2W2 CONTAINMENT BARRIER
- HIGH PVC (SKID–RESISTANT) SURFACE COURSE
- PROPOSED STREET LIGHT COLUMN HEIGHT 10m
- PROPOSED STREET LIGHT COLUMN HEIGHT 10m
- PROPOSED STREET LIGHT COLUMN HEIGHT8m
- DIAG. 610 REBOUND BOLLARD (REFER TO DWG NO. 1903/SD/216)
- PLAN FACED REBOUND BOLLARD (REFER TO Dwg No: 1903/SD/216).
- DIAG 606 TRAFFIC SIGNS – DIAGRAMS REFER TO TSR&GD DIAGRAM REFERENCES.

KEY PLAN

REV	DATE	BY	DESCRIPTION	CHK	APD
D	18/02/10	TG	OCC COMMENTS INCORPORATED	JM	JM
C	24/11/09	TG	MINOR AMENDMENTS	JM	JM
B	13/08/09	GP	ROAD MARKINGS AMENDED TO NEW LAYOUT	JM	JM
A	03/03/09	ACK	INITIAL ISSUE	JM	JM

DRAWING STATUS: FOR TECHNICAL APPROVAL

WSP
Mountbatten House, Basing View, Basingstoke, Hampshire RG21 4HJ
Tel: +44 (0)1256 318800 Fax: +44 (0)1256 318700
http://www.wspgroup.com

CLIENT: COUNTRYSIDE PROPERTIES

ARCHITECT:

PROJECT: SOUTH WEST BICESTER
BICESTER, OXFORDSHIRE

TITLE: PERIMETER ROAD (1 OF 3)
TRAFFIC SIGNS AND ROADMARKINGS

SCALE @ A0:	CHECKED:	APPROVED:
1:500	JA-M	GH
CAD FILE: 1903-TS-007	DESIGN/DRAWN: TG	DATE: JAN 2009
PROJECT No: 11011903	DRAWING No: 1903/TS/007	REV: D

© WSP Group plc

REPRODUCED FROM THE ORDNANCE SURVEY MAP WITH THE PERMISSION OF THE CONTROLLER OF HER MAJESTY'S STATIONERY OFFICE. LICENCE No. 100016037. CROWN COPYRIGHT RESERVED.

N:\Bicester New Town\DRAWINGS\AUTOCAD\TS Traffic Signs, Road Markings\1903-TS-007.dwg 18/02/2010 17:08:16 Graham, Tom