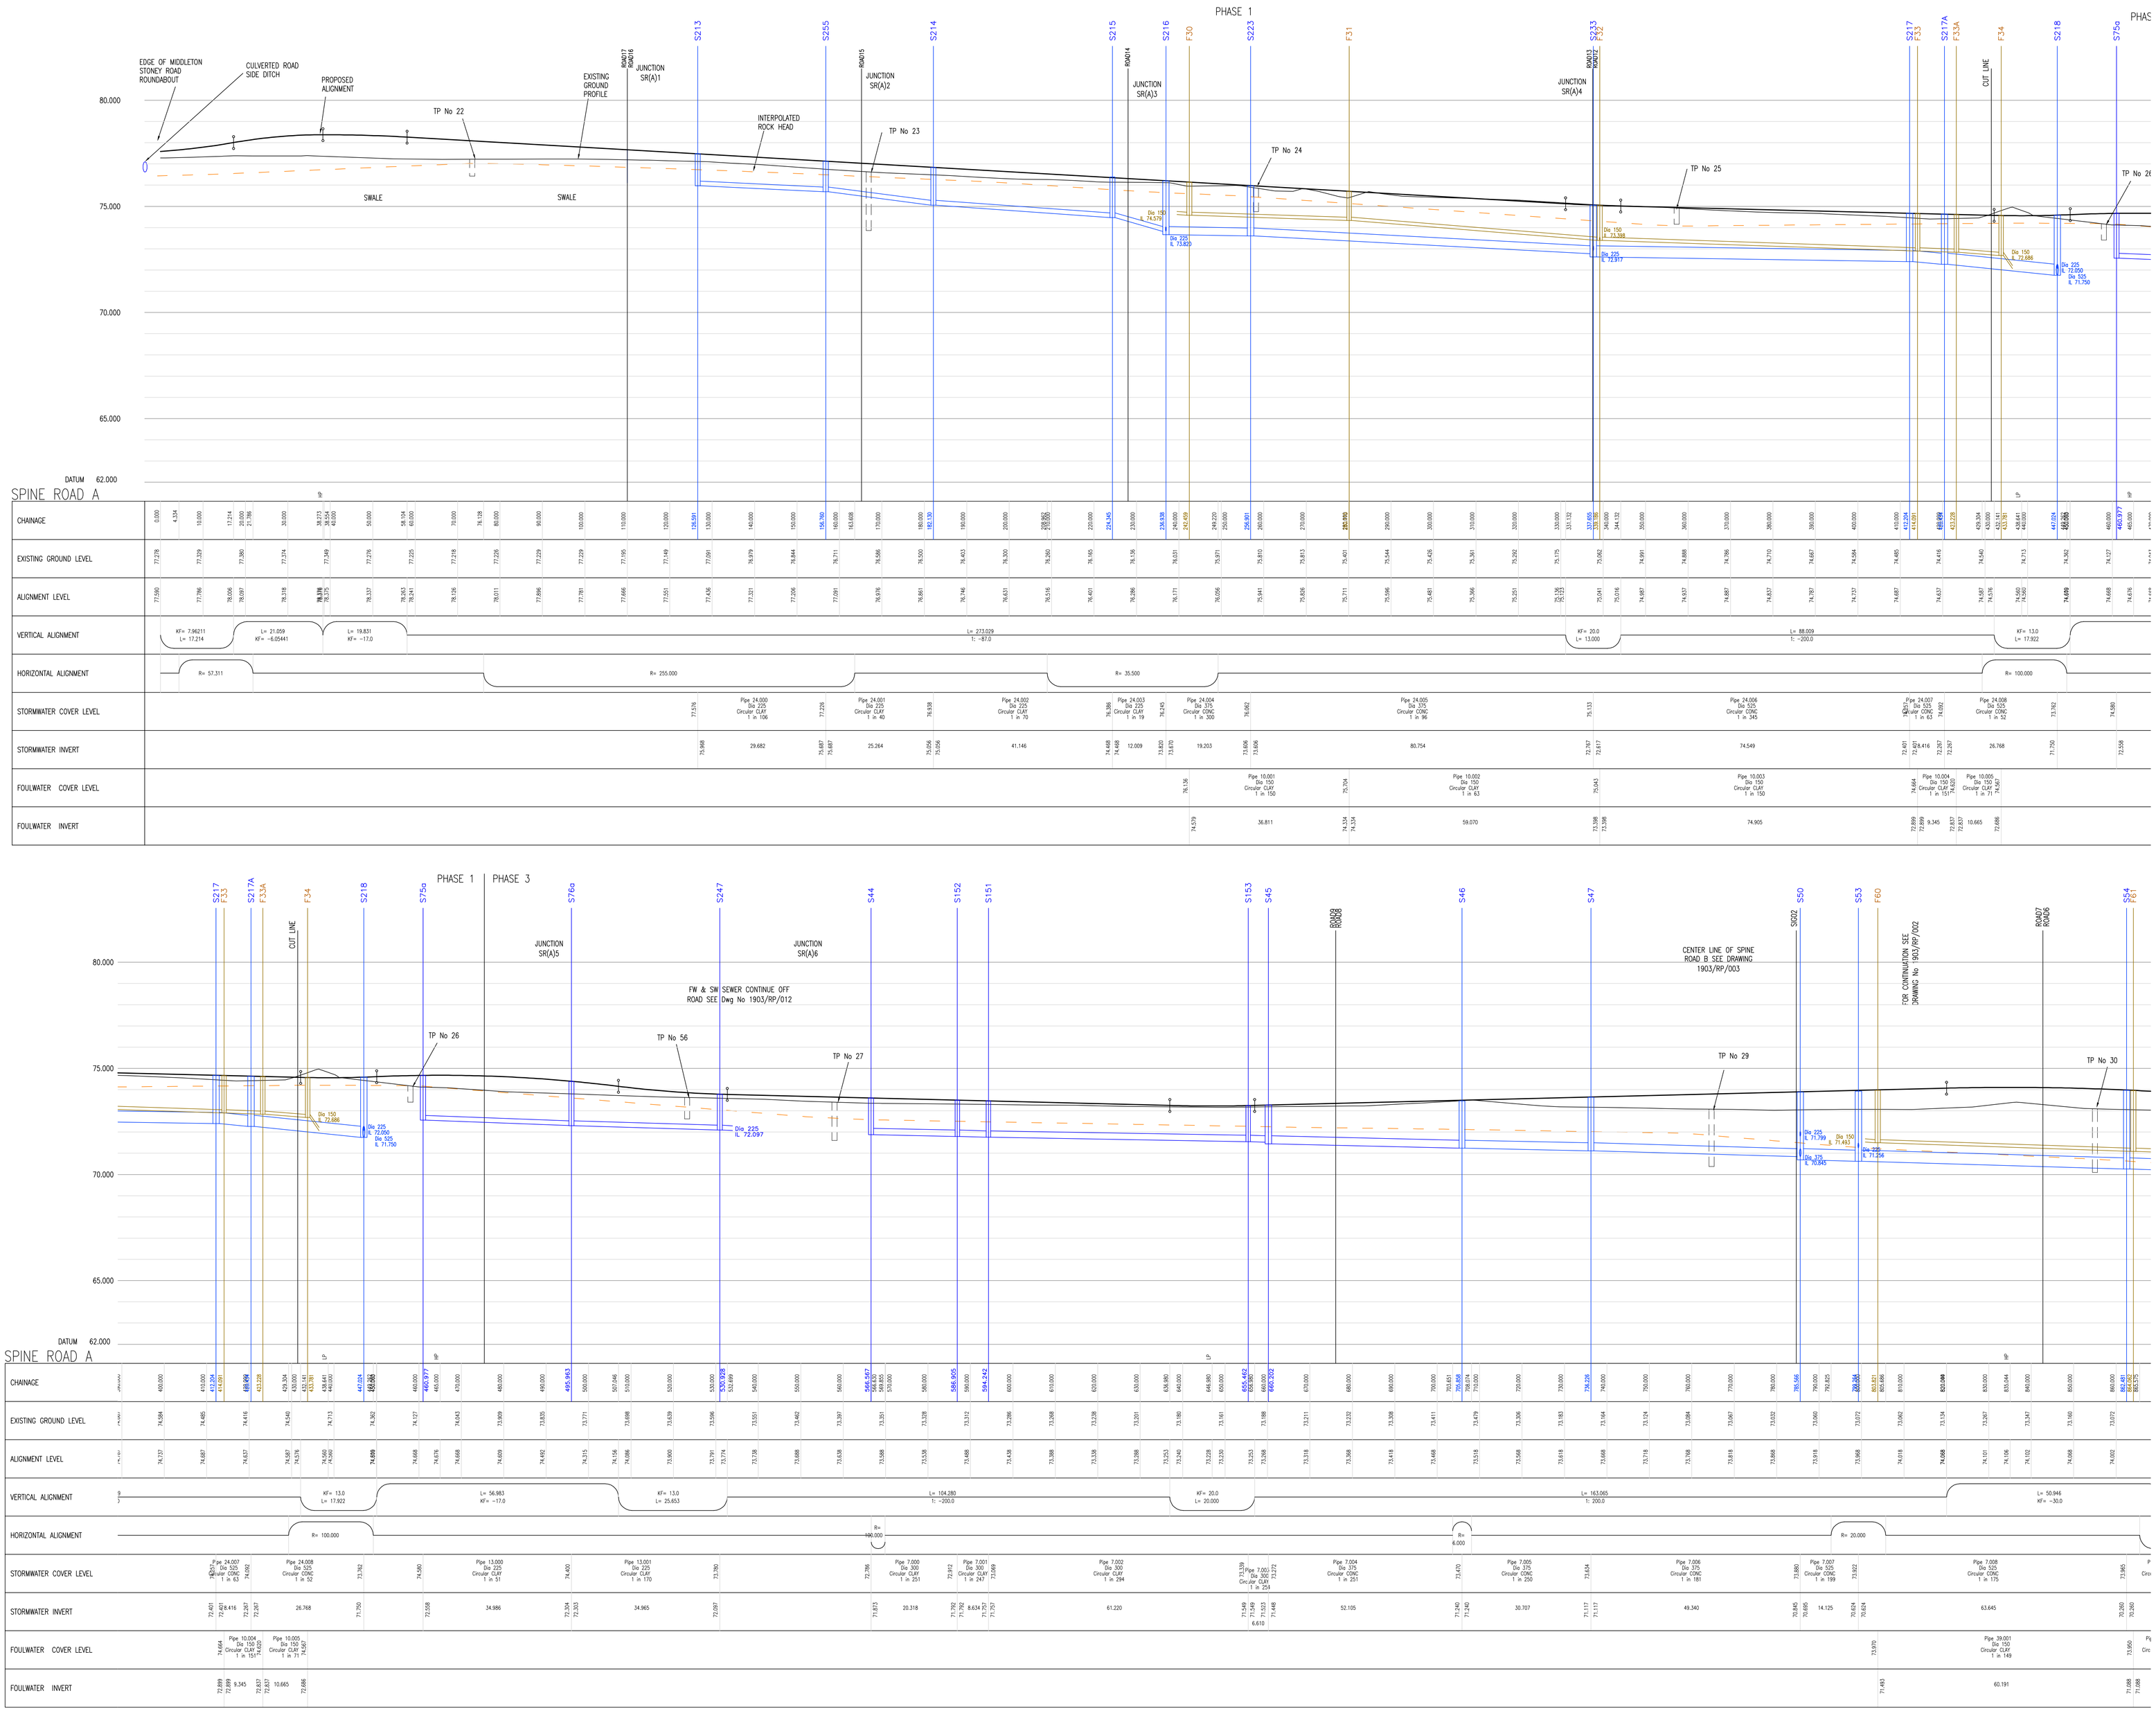


## DO NOT SCALE

NOTES

1. ALL DIMENSIONS ARE IN METRES UNLESS OTHERWISE STATED, SIMILARLY ALL LEVELS ABOVE DATUM ARE ALSO IN METRES.
2. PIPE DIAMETERS ARE IN MILLIMETRES.
3. THIS DRAWING SHOULD BE READ IN CONJUNCTION WITH ALL OTHER RELEVANT ENGINEERING DETAILS, DRAWINGS & SPECIFICATIONS.
4. ALL FOUL SEWER WORKS ARE TO BE CARRIED OUT IN ACCORDANCE WITH SEWERS FOR ADOPTION 6TH EDITION.
5. PRIOR TO CONSTRUCTION WORKS COMMENCING ON SITE, THE LOCATION OF ALL EXISTING SERVICES ARE TO BE CHECKED AND THEIR LOCATION CONFIRMED.

   THE LOCATION OF ANY SERVICES SHOWN ON WSP DRAWINGS ARE INDICATIVE ONLY. IT WILL BE THE RESPONSIBILITY OF THE CONTRACTOR TO LOCATE AND PROVE THE POSITION/LEVEL OF ALL SERVICES WHICH WILL AFFECT THE WORKS PRIOR TO COMMENCING ANY CONSTRUCTION.

   ANY RELOCATION/REMEDIAL WORKS REQUIRED ARE TO BE COMPLETED IN ADVANCE OF THE PROPOSED WORKS AND IN ACCORDANCE WITH THE RELEVANT STATUTORY UNDERTAKERS REQUIREMENTS.
6. FOR CONSTRUCTION DETAILS REFER TO THE RELEVANT WSP DRAWING NUMBER LISTED ON THE STANDARD ISSUE SHEET
7. THE CONTRACTOR IS TO KEEP A RECORD OF ANY VARIATIONS MADE ON SITE, INCLUDING THE RELOCATION OF SEWERS OR DRAINS, SO THAT "AS BUILT" DRAWINGS CAN BE PREPARED UPON COMPLETION OF THE PROJECT.
8. ALL PIPES SHALL BE LAID SOFFIT TO SOFFIT WITH OUTGOING PIPES UNLESS OTHERWISE STATED.
9. CLASS S BED & SURROUND TO BE USED WHERE COVER TO PIPE IS GREATER THAN 1.2m IN HIGHWAYS, OR 0.9m IN OPEN SPACE, OTHERWISE CONCRETE PROTECTION WILL BE REQUIRED. PLEASE REFER TO STANDARD DETAIL.
10. STRAIGHT LINE INTERPOLATED ROCK HEAD IS INDICATIVE ONLY NOT TO BE USED FOR COSTING.

FOR LAYOUT DETAILS REFER TO Dwg No 1903/538/002 & 1903/538/007 OR Dwg No 1903/D/102 & 1903/D/107

| REV | DATE | BY | DESCRIPTION | CHK | APD |
|---|---|---|---|---|---|
| L | 18/02/10 | JH | OCC COMMENTS | JHW | AH |
| K | 23/11/09 | DP | DRAINAGE UPDATED | JHW | AH |
| J | 12/11/09 | DP | DRAINAGE UPDATE | JHW | AH |
| H | 02/03/09 | DP | DRAINAGE & ROAD ALIGNMENT UPDATE | JHW | AH |
| G | 05/12/08 | RJJ | DRAINAGE LAYOUT UPDATE | JHW | AH |
| F | 15/10/08 | DP | MINOR AMENDMENTS | JH | JW |
| E | 16/09/08 | DP | DRAINAGE UPDATE | JH | JW |
| D | 15/02/08 | DP | WSR DITCH CULVERT ADDED | JH | JW |
| C | 08/02/08 | JMH | SURFACE WATER WARWICKES REVISED | JH | JW |
| B | 01/02/08 | DP | DRAINAGE REVISED | JH | JW |
| A | 25/10/07 | DP | FIRST ISSUE | JH | JW |

DRAWING STATUS: FOR TECHNICAL APPROVAL

WSP
Mountbatten House, Basing View, Basingstoke, Hampshire RG21 4HJ
Tel: +44 (0)1256 318800 Fax: +44 (0)1256 318700
http://www.wspgroup.com

CLIENT: COUNTRYSIDE PROPERTIES

ARCHITECT:

PROJECT: SOUTH WEST BICESTER
BICESTER, OXFORDSHIRE

TITLE: SPINE ROAD A CH 0.000 - 810.000
LONGITUDINAL SECTION
SHEET 1 OF 2

| SCALE @ A0: H: 1:500 V: 1:100 | CHECKED: JM | APPROVED: CJT |
|---|---|---|
| CAD FILE: 1903-RP-001 | DESIGN/DRAWN: DP | DATE: March 2008 |
| PROJECT No: 11011903 | DRAWING No: 1903/RP/001 | REV: L |

© WSP Group plc

N:\Bicester New Town\DRAWINGS\AUTOCAD\RP Road and Paving Levels, Sections\1903-RP-001.dwg 18/02/2010 16:50:28 Willis, Kris