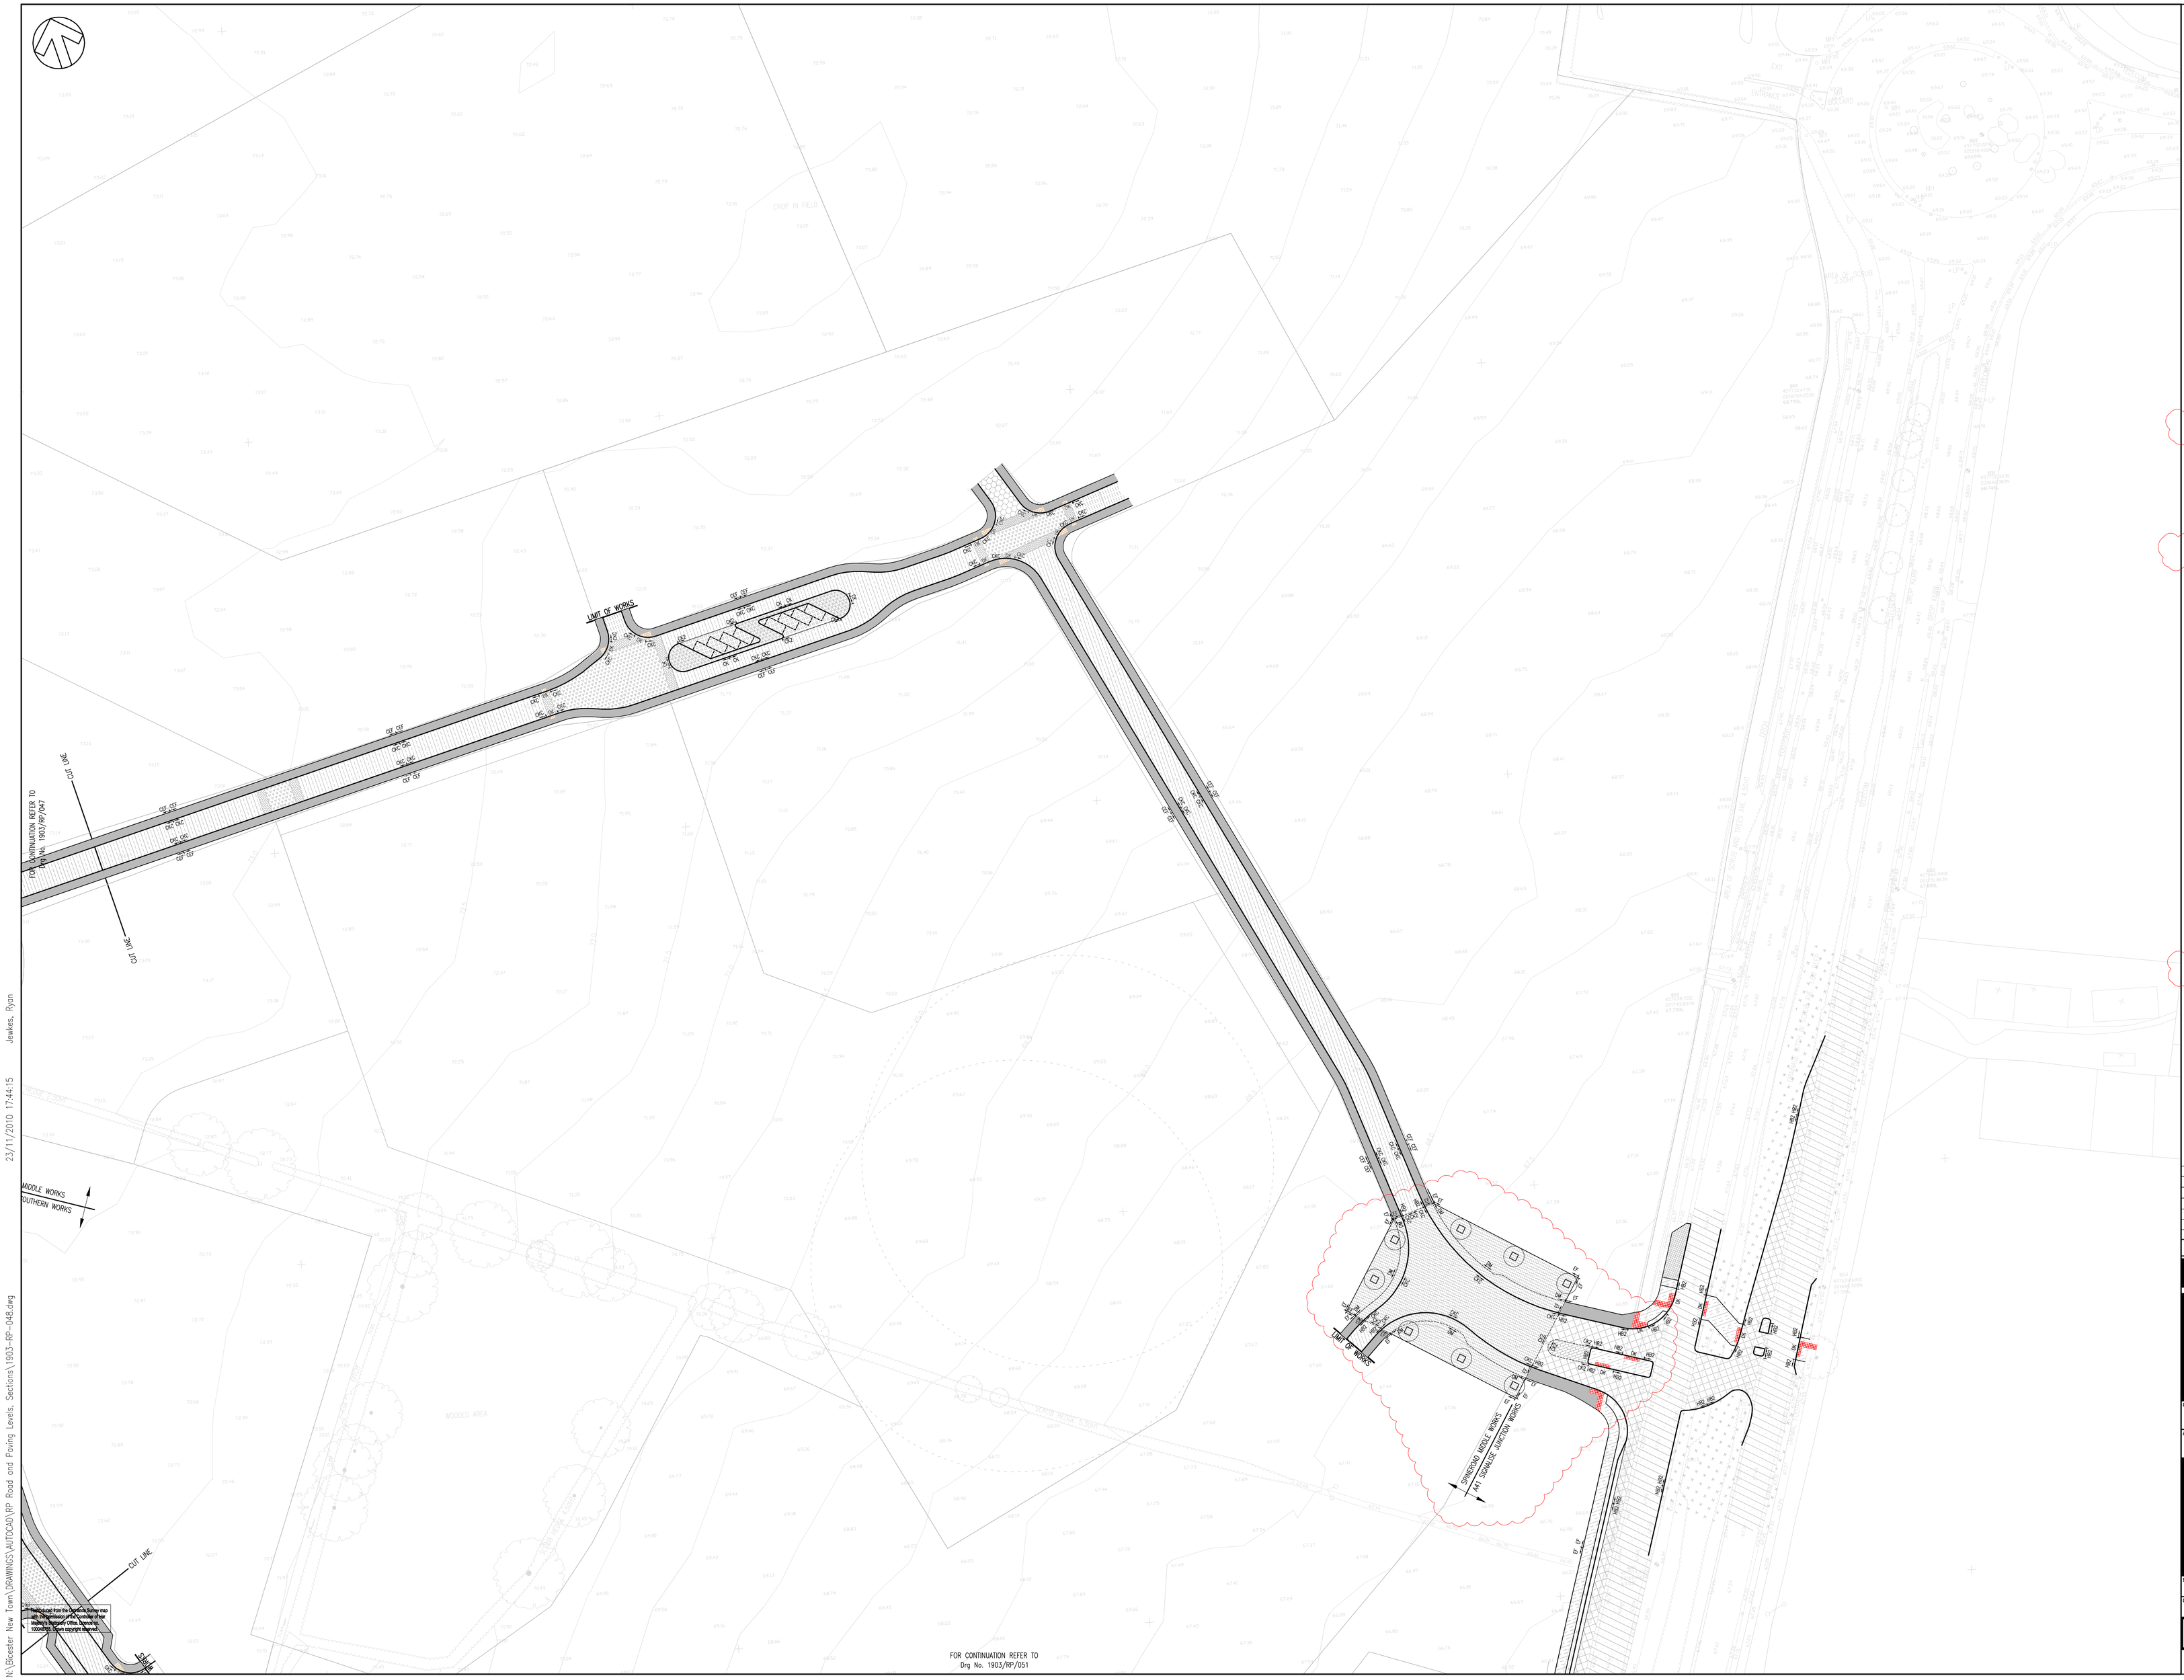

DO NOT SCALE

NOTES:

1. THIS DRAWING SHOULD BE READ IN CONJUNCTION WITH ALL OTHER RELEVANT ENGINEERING DETAILS, DRAWINGS & SPECIFICATIONS.
2. ALL DIMENSIONS ARE IN METRES UNLESS OTHERWISE STATED, SIMILARLY ALL LEVELS ABOVE DATUM ARE ALSO IN METRES.
3. PRIOR TO THE COMMENCEMENT OF CONSTRUCTION WORKS, EXISTING LEVELS AND DIMENSIONS ARE TO BE CHECKED AND CONFIRMED ON SITE.
4. ANY DISCREPANCIES SHOULD BE REPORTED TO THE ARCHITECT/ENGINEER IMMEDIATELY SO THAT CLARIFICATION CAN BE SOUGHT PRIOR TO THE COMMENCEMENT OF WORK.
5. PRIOR TO CONSTRUCTION WORKS COMMENCING ON SITE, THE LOCATION OF ALL EXISTING SERVICES ARE TO BE CHECKED AND THEIR LOCATION CONFIRMED.
6. THE LOCATION OF ANY SERVICES SHOWN ON WSP DRAWINGS ARE INDICATIVE ONLY. IT WILL BE THE RESPONSIBILITY OF THE CONTRACTOR TO LOCATE AND PROVE THE POSITION/LEVEL OF ALL SERVICES WHICH WILL AFFECT THE WORKS PRIOR TO COMMENCING ANY CONSTRUCTION.
7. ANY RELOCATION/REMEDIAL WORKS REQUIRED ARE TO BE COMPLETED IN ADVANCE OF THE PROPOSED WORKS AND IN ACCORDANCE WITH THE RELEVANT STATUTORY UNDERTAKERS REQUIREMENTS.

KEY:

- CARRIAGEWAY CONSTRUCTION TYPE 1, REFER TO DRAWING 1903/SD/028 A41R FULL DEPTH
- CARRIAGEWAY CONSTRUCTION TYPE 2, REFER TO DRAWING 1903/SD/201 SPINE ROAD FULL DEPTH (SPINE ROAD)
- BITUMENOUS MATERIAL OVERLAYING EXISTING CARRIAGEWAY. FOR MATERIALS REFER TO 1903/SD/001 AND 1903/SD/002
- FOOTWAY CONSTRUCTION, REFER TO DRAWING 1903/SD/001
- FOOTWAY CONSTRUCTION, REFER TO DRAWING 1903/SD/205 (SPINE ROAD BUFF PAVING SLABS)
- BUFF PIGMENTED BINDER, AGGREGATE AND BUFF PRECOATED CHIPPINGS, REFER TO 1903/SD/201 TYPE 2 TC (TRAFFIC CALMING)
- IMPERMEABLE BLOCK PAVING LAID UPON PERMEABLE PAVING CONSTRUCTION SEE 1903/SD/206
- IMPERMEABLE BLOCK PAVING CONSTRUCTION (COLOUR HARVEST) SEE 1903/SD/206
- ASPHALT WITH GREY BASALT AGGREGATE, REFER TO 1903/SD/201 – TYPE 2 SEC (SECONDARY STREET)
- MID-GREY IMPERMEABLE BLOCK PAVING LAID AS PEDESTRIAN CROSSING JUNCTION DRAWING 1903/SD/206 TYPE 3 SSB
- PEDESTRIAN CROSSING CONSTRUCTION, REFER TO DRAWING 1903/SD/206 – TYPE 3 PX
- CONSERVATION SETTS CONSTRUCTION (COLOUR SILVER GREY), REFER TO DRAWING 1903/SD/225
- TACTILE PAVING, REFER TO DRAWING 1903/SD/213 & 007
- CORDUROY HAZARD WARNING TACTILE PAVING, REFER TO DRAWING 1903/SD/213 & 007
- GRASSED AREA, REFER TO LANDSCAPING DESIGN DETAILS
- VERGE/SWALE, REFER TO DRAWING 1903/SD/120
- GRASSCRETE TO MANUFACTURERS SPECIFICATION AND 1903/SD/024.
- EARTHWORKS SLOPE. 1:3 GRADIENT UNLESS OTHERWISE SPECIFIED. TO BE GRADED OUT AT SHALLOW GRADIENT WITHIN LANDSCAPE AREAS.
- HBR2 HALF BATTERED KERB (DRAWING 1903/SD/210)
- KD KERB DRAIN (DRAWING 1903/SD/009)
- CK CONSERVATION KERB (DRAWING 1903/SD/211)
- CK2 CONSERVATION CHANNEL (DRAWING 1903/SD/211)
- CKC CONSERVATION KERB AND CHANNEL (DRAWING 1903/SD/211)
- CKF CONSERVATION KERB FLAT TOP EDGING (DRAWING 1903/SD/212)
- EF FOOTWAY EDGING (DRAWING 1903/SD/001 AND SD/201)
- DK PEDESTRIAN DROPPED CROSSING (DRAWING 1903/SD/008)
- KD KERB DRAIN (DRAWING 1903/SD/09
- DKC PEDESTRIAN DROPPED CROSSING ONSITE (DRAWING 1903/SD/214)
- GM GRANITE SETT DEMARCATION (SILVER GREY) LAID WITHIN THE BLOCK PAVING PATTERN OF THE SQUARE AREA

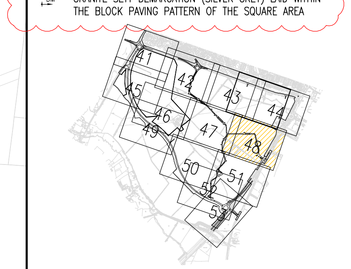

KEY PLAN

REV	DATE	BY	DESCRIPTION	CHK	APD
G	23/11/10	RJJ	A41 JUNCTION AMENDED, SHARED SURFACE ADDED	JM	GR
F	14/05/10	RJJ	ISSUED FOR CONSTRUCTION	MHD	GR
E	18/02/10	RJJ	DCC COMMENTS	JH	GR
D	10/06/09	RJJ	KEY & GRASSCRETE AREA AMENDED	JH	GR
C	10/06/09	CC	PHASE LINES ADDED	JHM	GR
B	02/03/09	JH	UPDATED FOR PHASE 3	JD/JS	GR
A	22/12/08	JH	FIRST ISSUE	JH	GR

DRAWING STATUS:

ISSUED FOR CONSTRUCTION

WSP

Mountbatten House, Basing View, Basingstoke, Hampshire RG21 4HJ
Tel: +44 (0)1256 318800 Fax: +44 (0)1256 318700
http://www.wspgroup.com

CLIENT:

COUNTRYSIDE PROPERTIES

ARCHITECT:

PROJECT:

SOUTH WEST BICESTER
BICESTER, OXFORDSHIRE

TITLE:

FINISHES, KERBING
AND EARTHWORKS

SCALE @ A0	CHECKED	APPROVED
1:500	JM	JM

CAD FILE	DESIGN DRAWN	DATE
1903-RP-048	JH	October 2008

PROJECT No	DRAWING No	REV
11011903	1903/RP/048	G

© WSP Group plc

N:\Bicester New Town\DRAWINGS\AUTOCAD\RP Road and Paving Levels, Sections\1903-RP-048.dwg 23/11/2010 17:44:15 Jeakes, Ryan