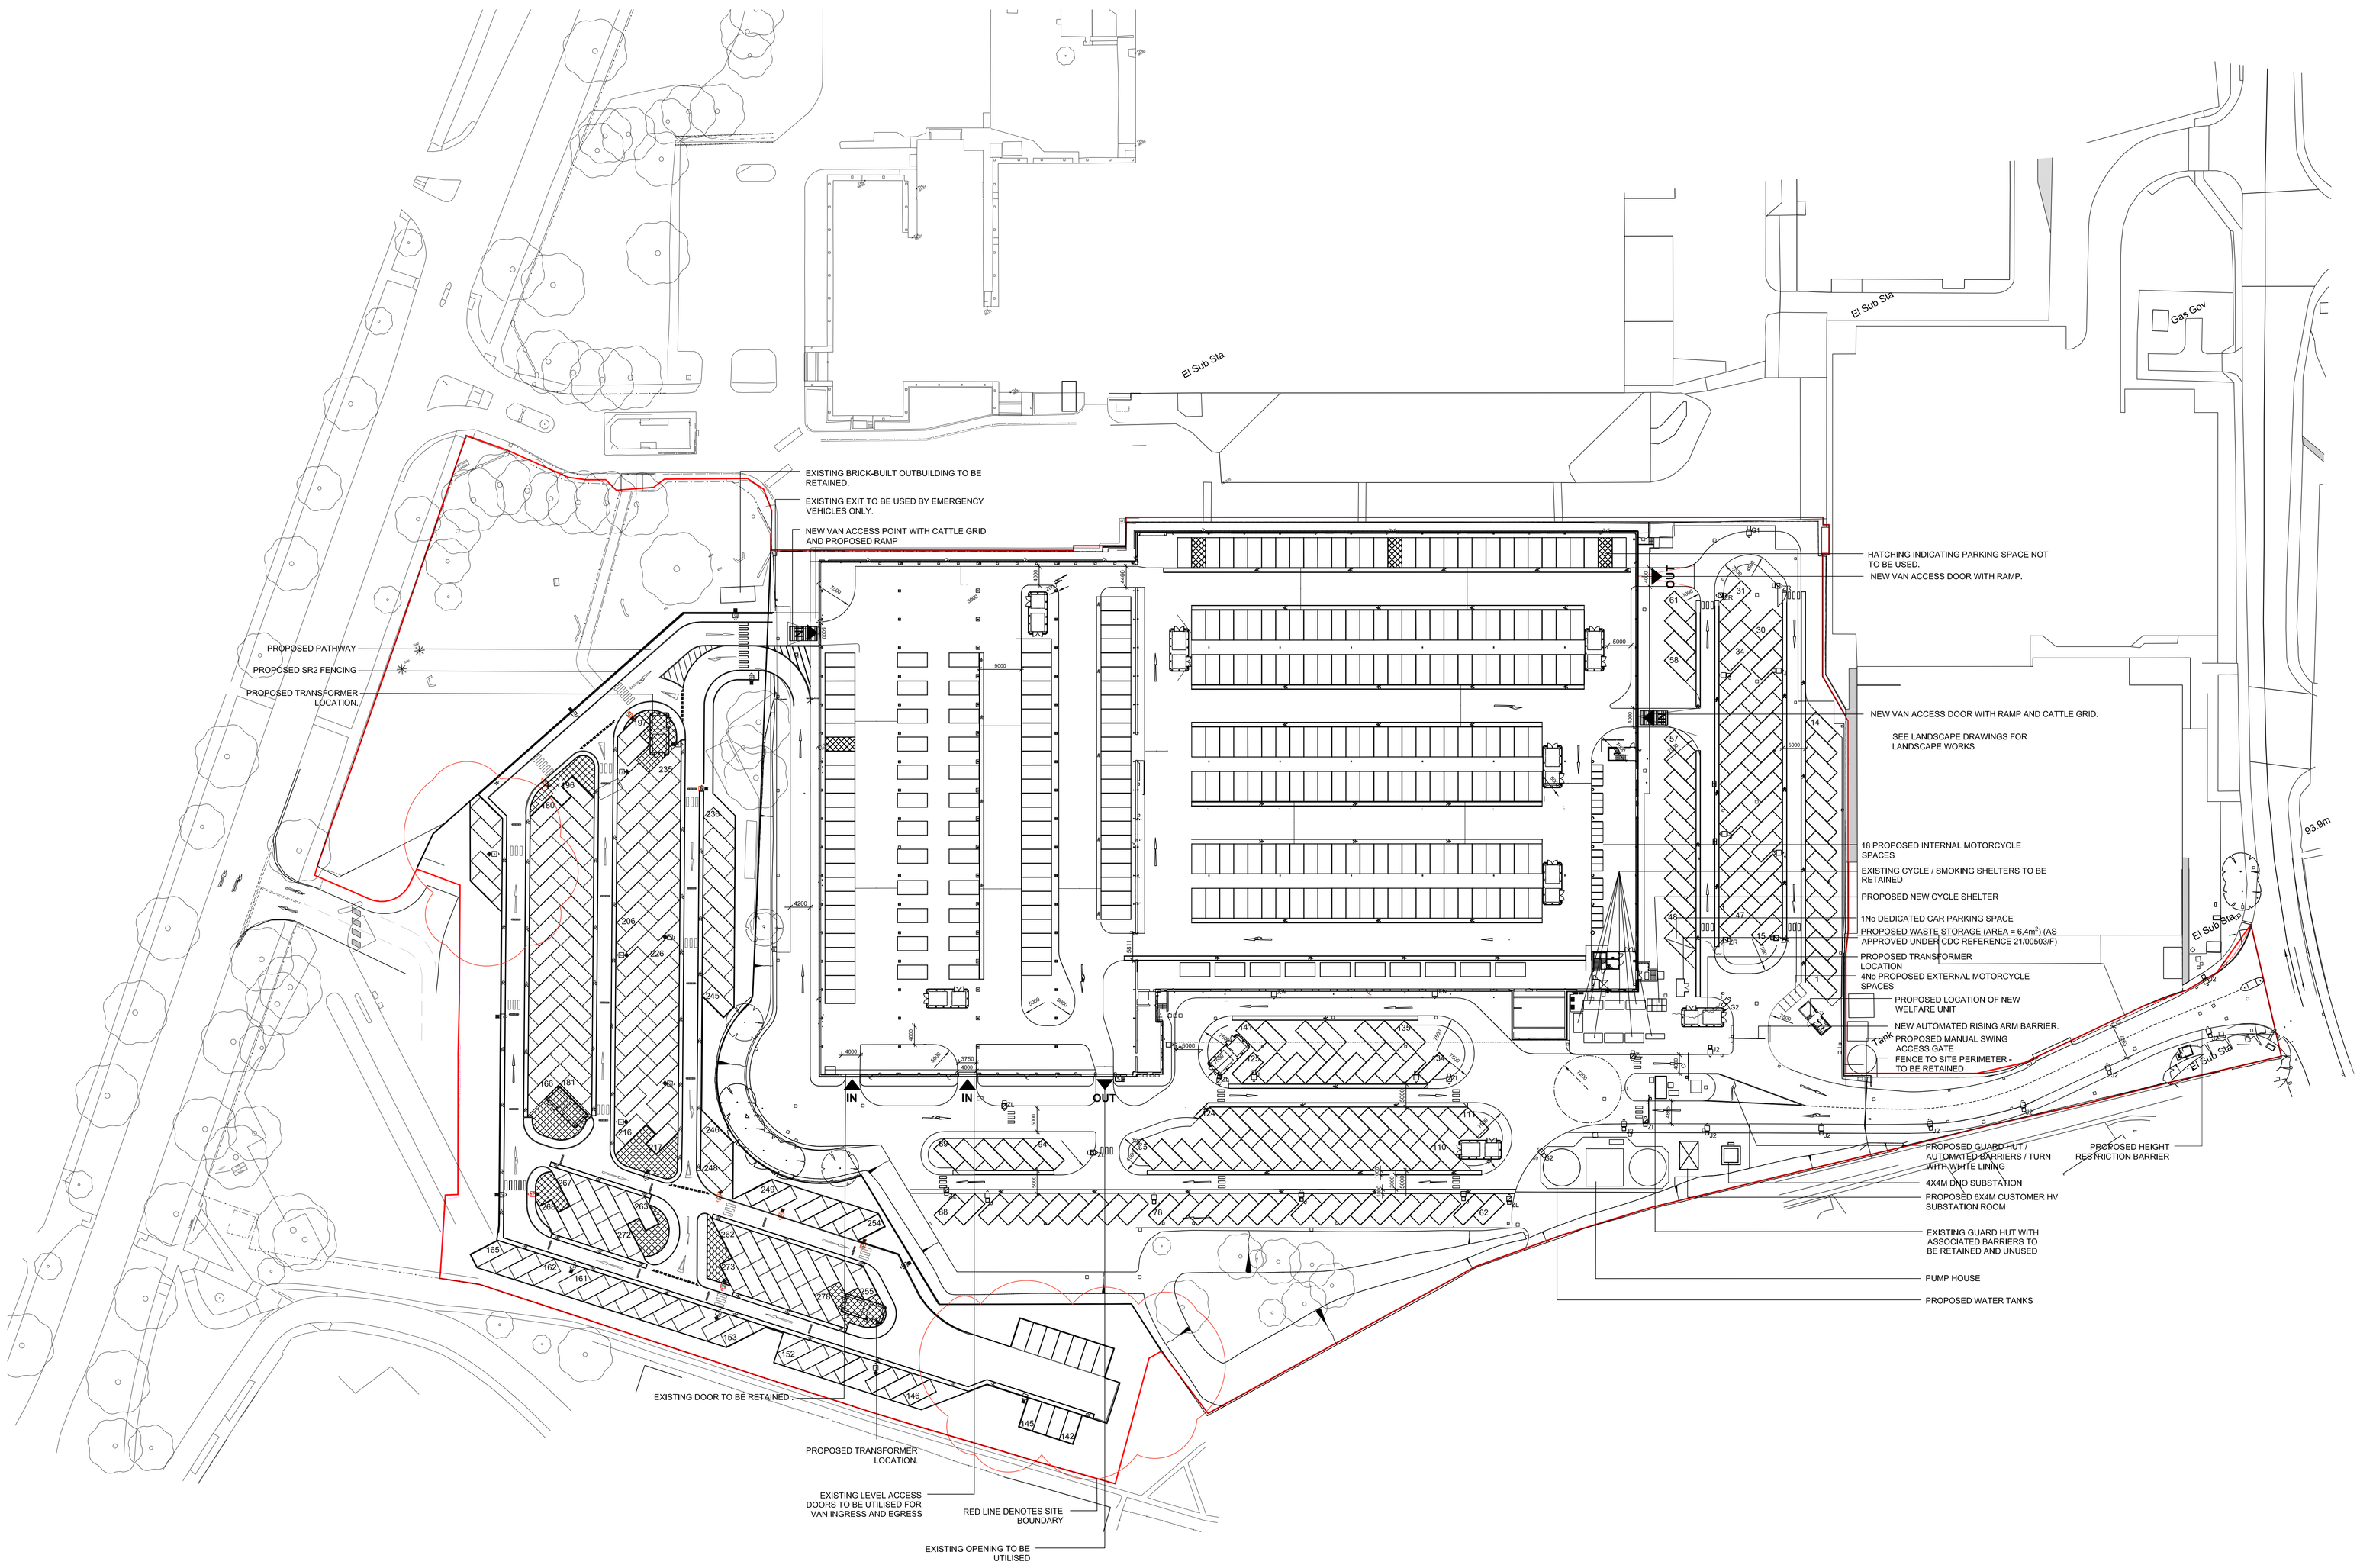

SCALE FOR PLANNING PURPOSES ONLY.

Architects are to be notified of any discrepancies.
Contractors must check all dimensions on site.
This drawing is subject to copyright laws and is for use on this project only.
This drawing is to be used solely for the information as titled only.
For other information refer to the latest revision of any cross referenced drawings.
To be read in conjunction with relevant design standards/protocols.

REV	DATE	DESCRIPTION	DRN	CKD
P18	24/10/23	NON-MATERIAL AMENDMENT	JB	JL
P17	31/07/23	NON-MATERIAL AMENDMENT	JB	MA
P16	21/06/23	FURTHER 4 PARKING BAYS REMOVED FROM WESTERN BOUNDARY DUE TO ENCROACHING RETAINING WALL	JB	MA
P15	20/06/23	15 PARKING BAYS REMOVED FROM WESTERN BOUNDARY DUE TO ENCROACHING RETAINING WALL	AH	MA
P14	04/11/21	UPDATED FOLLOWING COMMENTS	AH	MA
P13	04/11/21	DETAIL OF CONTEXT ADDED: TREES OVERLAPPING WITH/CLOSE TO PROPOSED ROADWAYS OMITTED	DB	MA
P12	04/11/21	BRICK OUTBUILDING NORTH OF P1 FOOTPATH SHOWN CORRECTLY AS EXISTING	DB	MA
P11	03/11/21	P1 CYCLE SHELTER MOVED TO P2 SITE	DB	MA
P10	02/11/21	UPDATED FOLLOWING COMMENTS.	AH	MA
P09	02/11/21	CYCLE SHELTER RELOCATED.	AH	MA
P08	21/10/21	PEDESTRIAN GATE ACCESS REMOVED.	AH	MA
P07	21/10/21	AMENDMENTS MADE FOLLOWING DTM COMMENTS	DB	MA
P06	20/10/21	WELFARE UNIT ADDED	DB	MA
P05	12/08/21	UPDATED IN LINE WITH COMMENTS	AH	MA
P04	11/08/21	SR2 FENCING ADDDED TO WEST BOUNDARY. HATCHING ADDED TO PARKING LAYOUT	AH	MA
P03	10/08/21	UPDATED IN LINE WITH COMMENTS.	AH	MA
P02	02/08/21	UPDATES TO ANNOTATION	DA	MA
P01	29/07/21	FIRST ISSUE.	AH	MA

AMENDMENTS

STATUS: PLANNING

CLIENT: DWD

PROJECT NAME: Southam Road, Banbury

PROJECT ADDRESS: Southam Road, Banbury OX16 3AE

DRAWING TITLE: PROPOSED SITE PLAN

JOB NO:	DRG NO:	REVISION:
20-6507	A003	P18
DATE: Jul 2021	SCALE: 1:500	SHEET SIZE: A0

S+SA ARCHITECTS
1 CARDALE PARK, BECKWITH HEAD ROAD, HARROGATE HG3 1RZ
www.ssa-architects.co.uk
T: 01423 856999