SHEET ONE

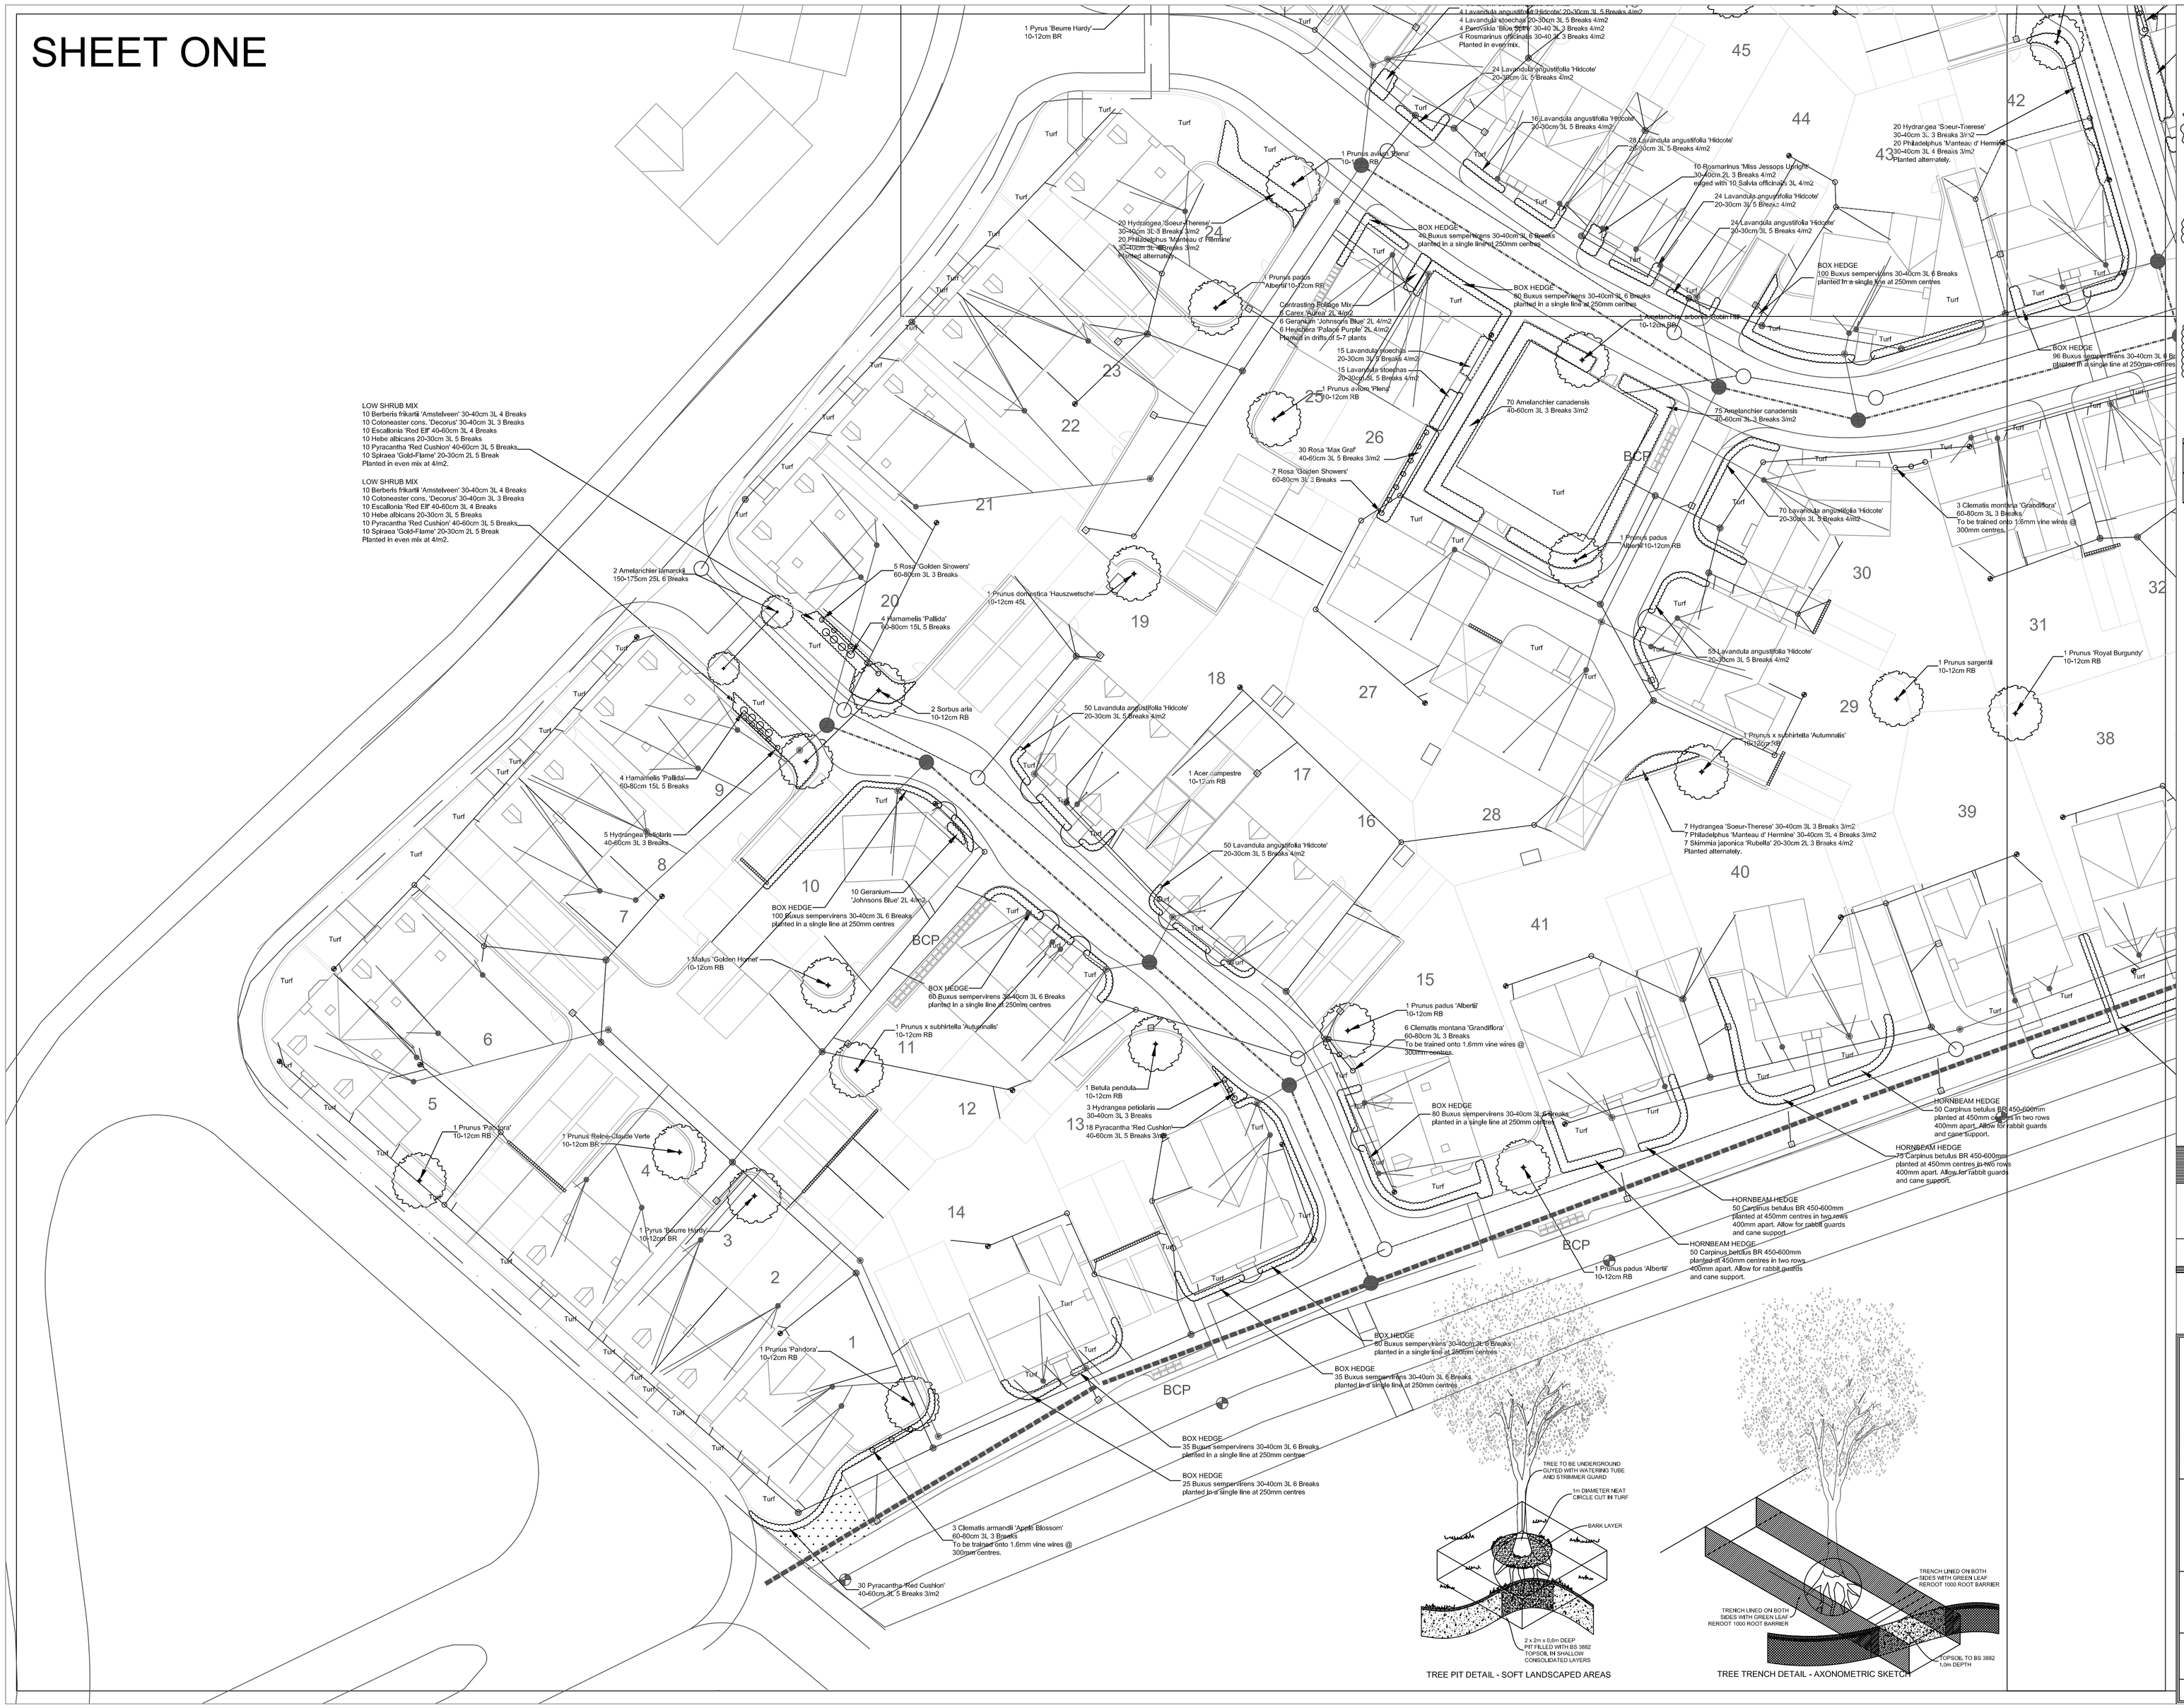

KEY

Proposed Trees

Hedges

Shrubs

Meadow Grass

Meadow Grass to be seeded with wildflowers i.e. British Seed Houses Traditional Hay Meadow Mix RE1 (bshamenity.com).

SPECIFICATION

Plant Material and Workmanship to be in accordance with MCA Landscape Specification and the following British Standards;

a) All trees, shrubs and hedge plants supplied shall comply with the requirements of British Standard 3936, Specification for Nursery Stock.

b) All pre-planting site preparation, planting and post-planting maintenance works shall be carried out in accordance with therequirements of British Standard 4428(1989) Code of Practice for General Landscape Operations (excluding hard surfaces).

c) The use of chemicals (herbicides, insecticdes, fungicides and slug pellets etc) is discouraged and all substances used shall be biodegradable and non-residual.

d) Chemical fertilisers are discouraged and well-rotted manure will be used instead.

e) Soil conditioners, mulches etc. shall be peat free.

REVISIONS

REV A 18-01-2013
McBains Cooper Site Layout Plan AR 56234-101 Revision F incorporated and minor amendments made to planting to suit.

REV B 28-06-2013
McBains Cooper Site Layout Plan AR 56234-101 Revision L incorporated and amendments made to planting to suit.

REV C 08-09-2013
Drainage layout incorporated and planting adjusted to suit.
Tree pit details added.

MCA

Chartered Landscape Architects

138 The Moors Kidlington Oxford OX5 2AG
Tel: (01993) 811888 Fax: (01993) 811508

PROJECT
BELLWAY HOMES

KINGSMERE KM7 - KM9
BICESTER, OXFORDHSIRE

DRAWING TITLE
LANDSCAPE DETAILS
SHEET ONE OF FOUR

Scale	Date	Drawn
1:250	09-12-12	MC

Drawing No.
MCA1412-01 C

DO NOT SCALE

COPYRIGHT RESERVED