PARCELS KMA & KMB, KINGSMERE, BICESTER

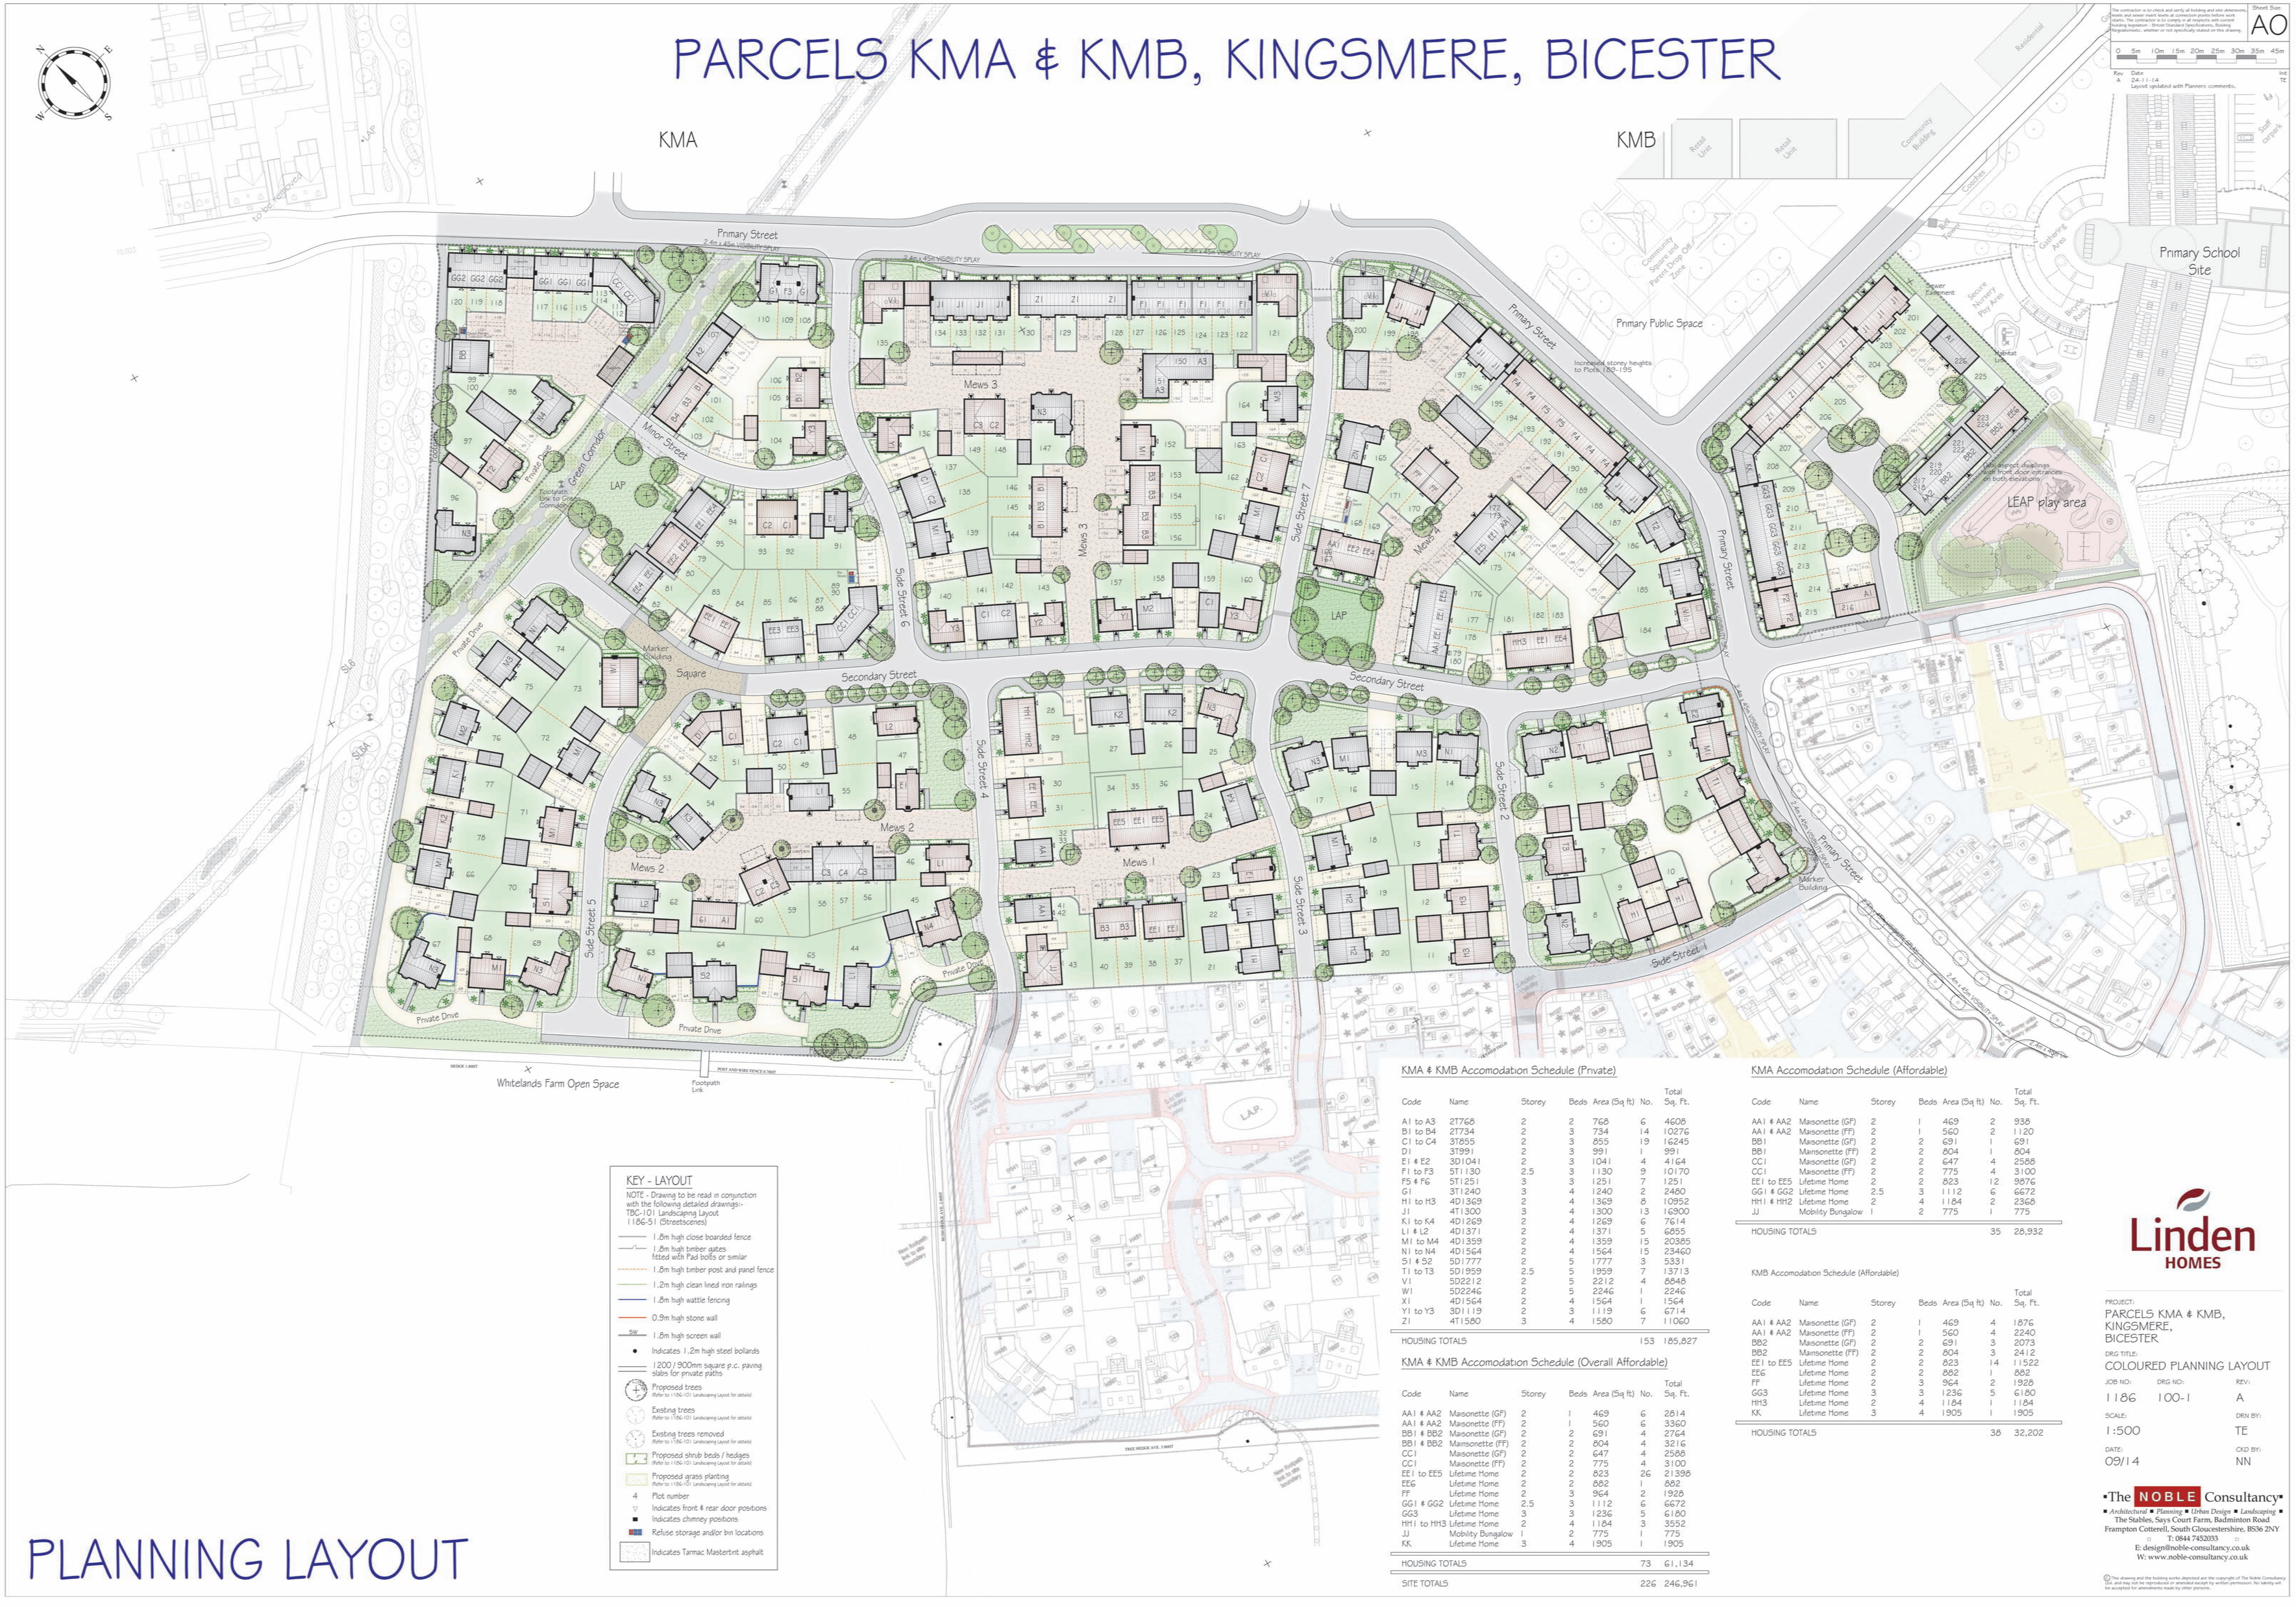
KMA
KMB
Primary Street
Secondary Street
Minor Street
Side Street 1
Side Street 2
Side Street 3
Side Street 4
Side Street 5
Side Street 6
Side Street 7
Mews 1
Mews 2
Mews 3
Square
Green Corridor
Private Drive
Footpath Link to Green Corridor
LAP
LEAP play area
Primary Public Space
Increased storey heights to Plots 1,180 - 195
Primary School Site
Community Square and Parents Drop Off Zone
Community Building
Retail Unit
Retail Unit
Residential
Marker Building
Whitelands Farm Open Space
Footpath Link
Tree Hedge Ave. 3.000T
Hedge 1.000T
Post and Wire Fence 0.700T
2.4m x 45m VISIBILITY SPLAY
2.4m x 43m VISIBILITY SPLAY
2.4m x 90m VISIBILITY SPLAY
2.4m x 120m VISIBILITY SPLAY
Gathering Area
Secure Nursery Play Area
Habitat Area
Bicycle Rack
Bin Store
Bench
Seat
Carpark
Cricket
Super Easement
Key corner dwellings with front door entrances on both elevations
Footpath Link to Bus Stop
Footpath Link to Bus Stop
Footpath Link to Bus Stop