PARCELS KMA & KMB, KINGSMERE, BICESTER

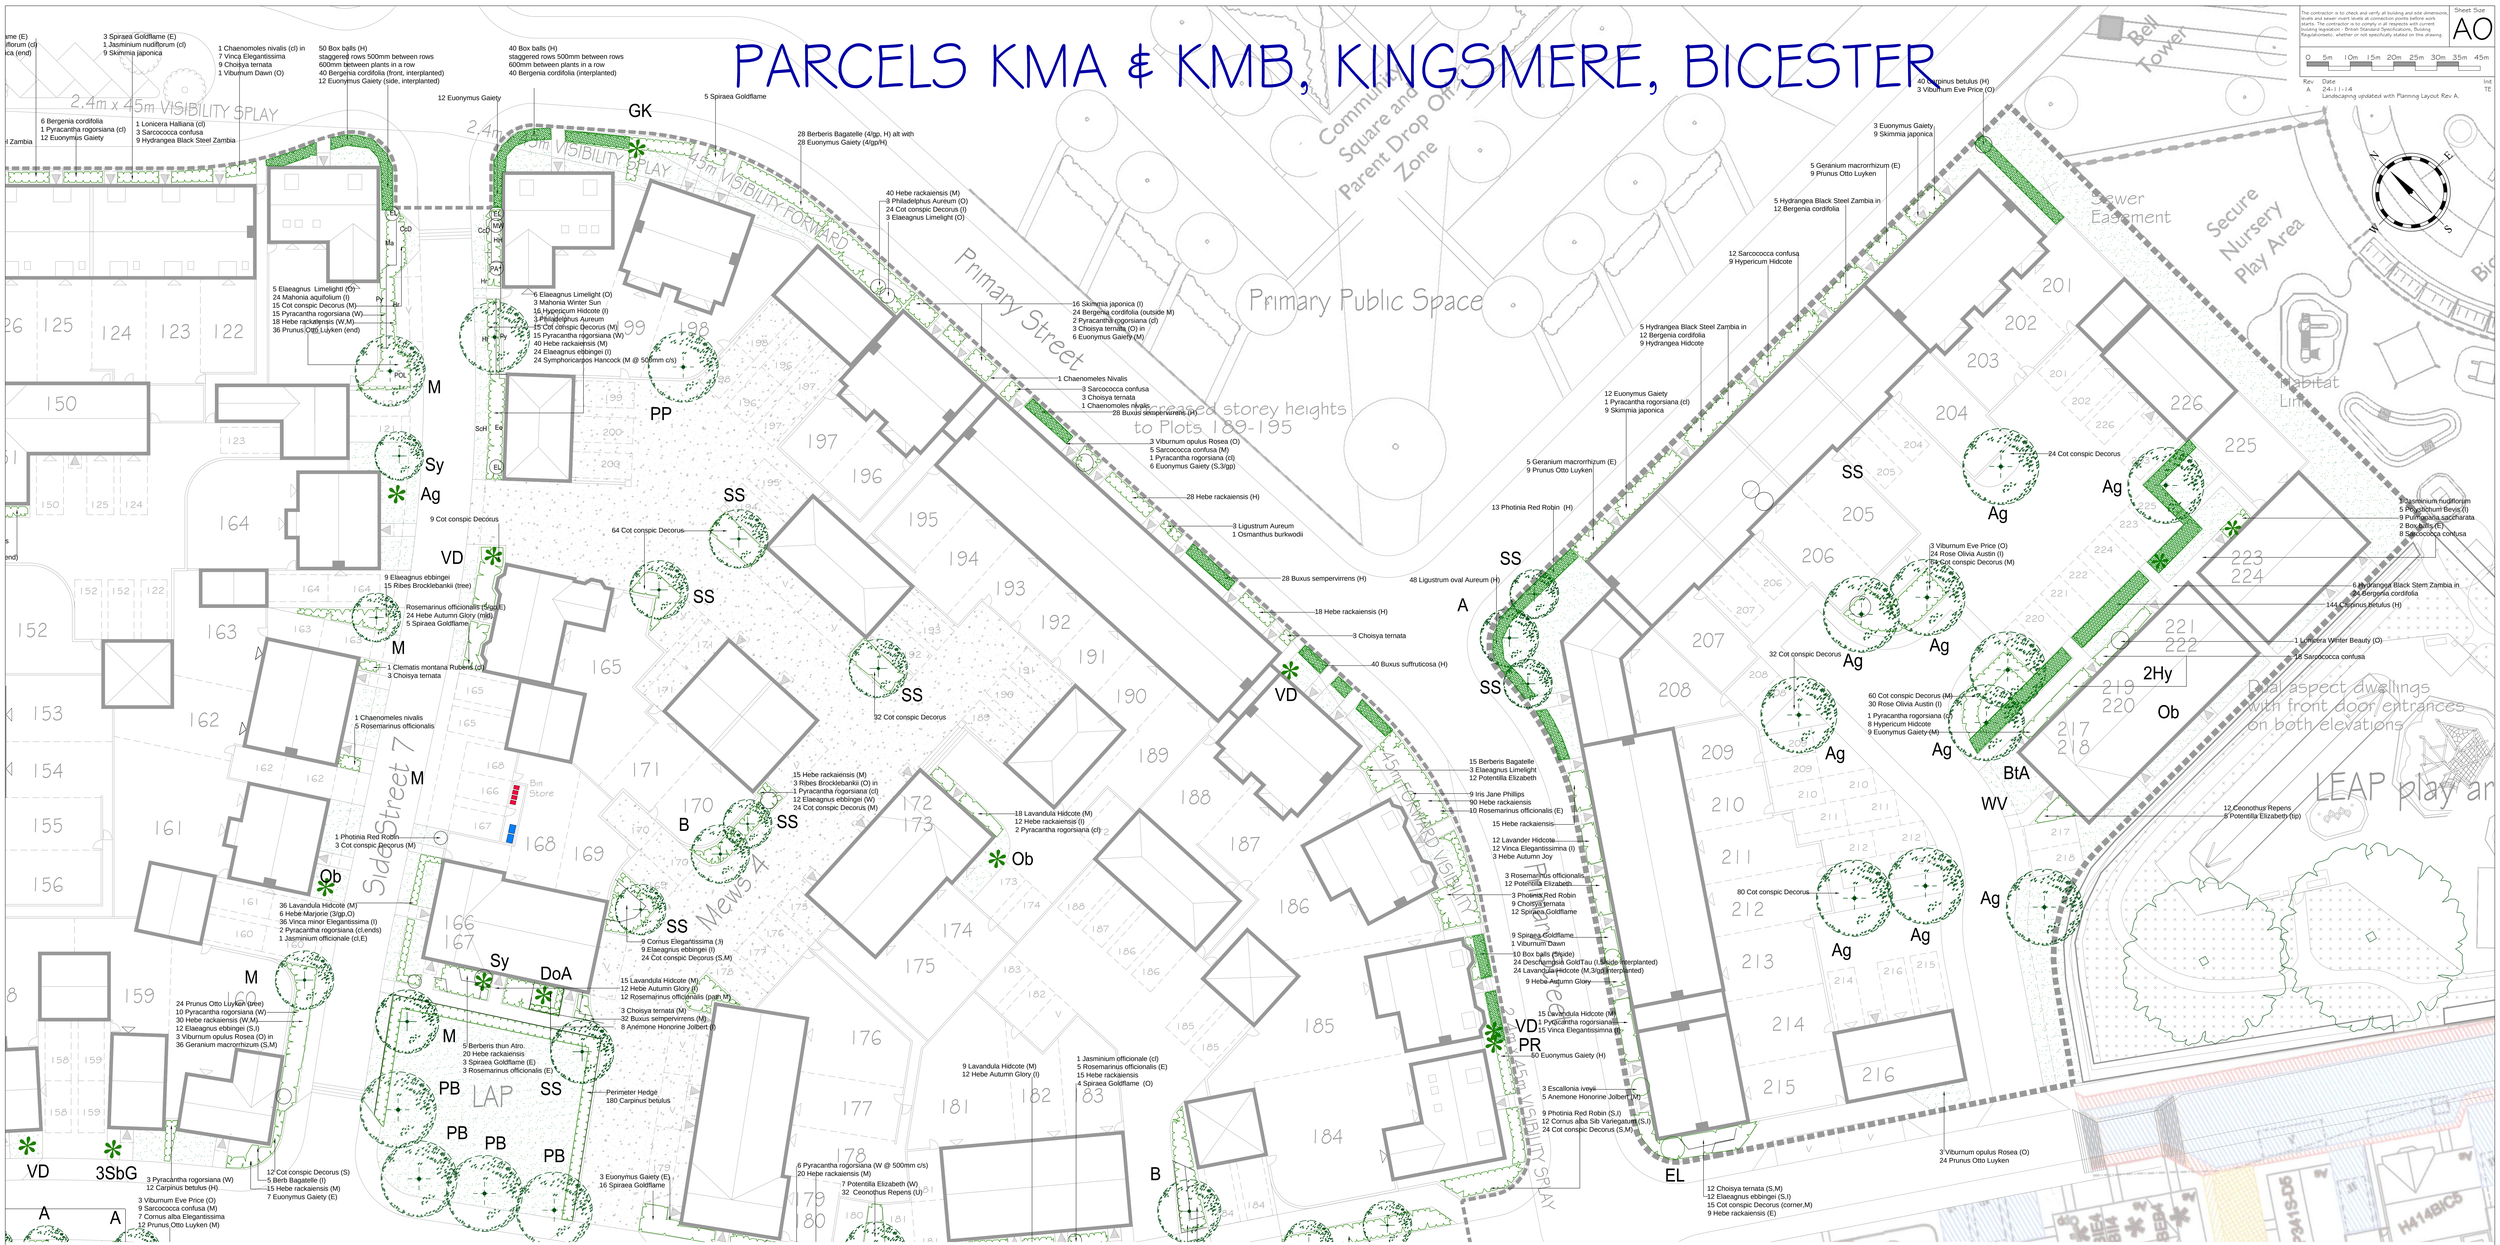
Primary Public Space
Primary Street
Increased storey heights to Plots 189-195
Sewer Easement
Secure Nursery Play Area
Habitat Link
Dual aspect dwellings with front door entrances on both elevations
LEAP play ar
Bell Tower
Bin Store
Side Street 7
Mews 4
2.4m x 45m VISIBILITY SPLAY
2.4m x 43m VISIBILITY SPLAY
45m VISIBILITY FORWARD
GK
PP
VD
SS
Sy
Ag
M
Ob
B
A
DoA
3SbG
PR
WV
BtA
Ot
2Hy
EL
PB
LAP
SCH
Ma
Ho
Ed
Su
Pr
Ch
Ho
Ca
Ha
Ho
Ch
Ho
Ha
Ho
Ch
Ho
Ha
Ho
Ch
Ho