PARCELS KMA & KMB, KINGSMERE, BICESTER

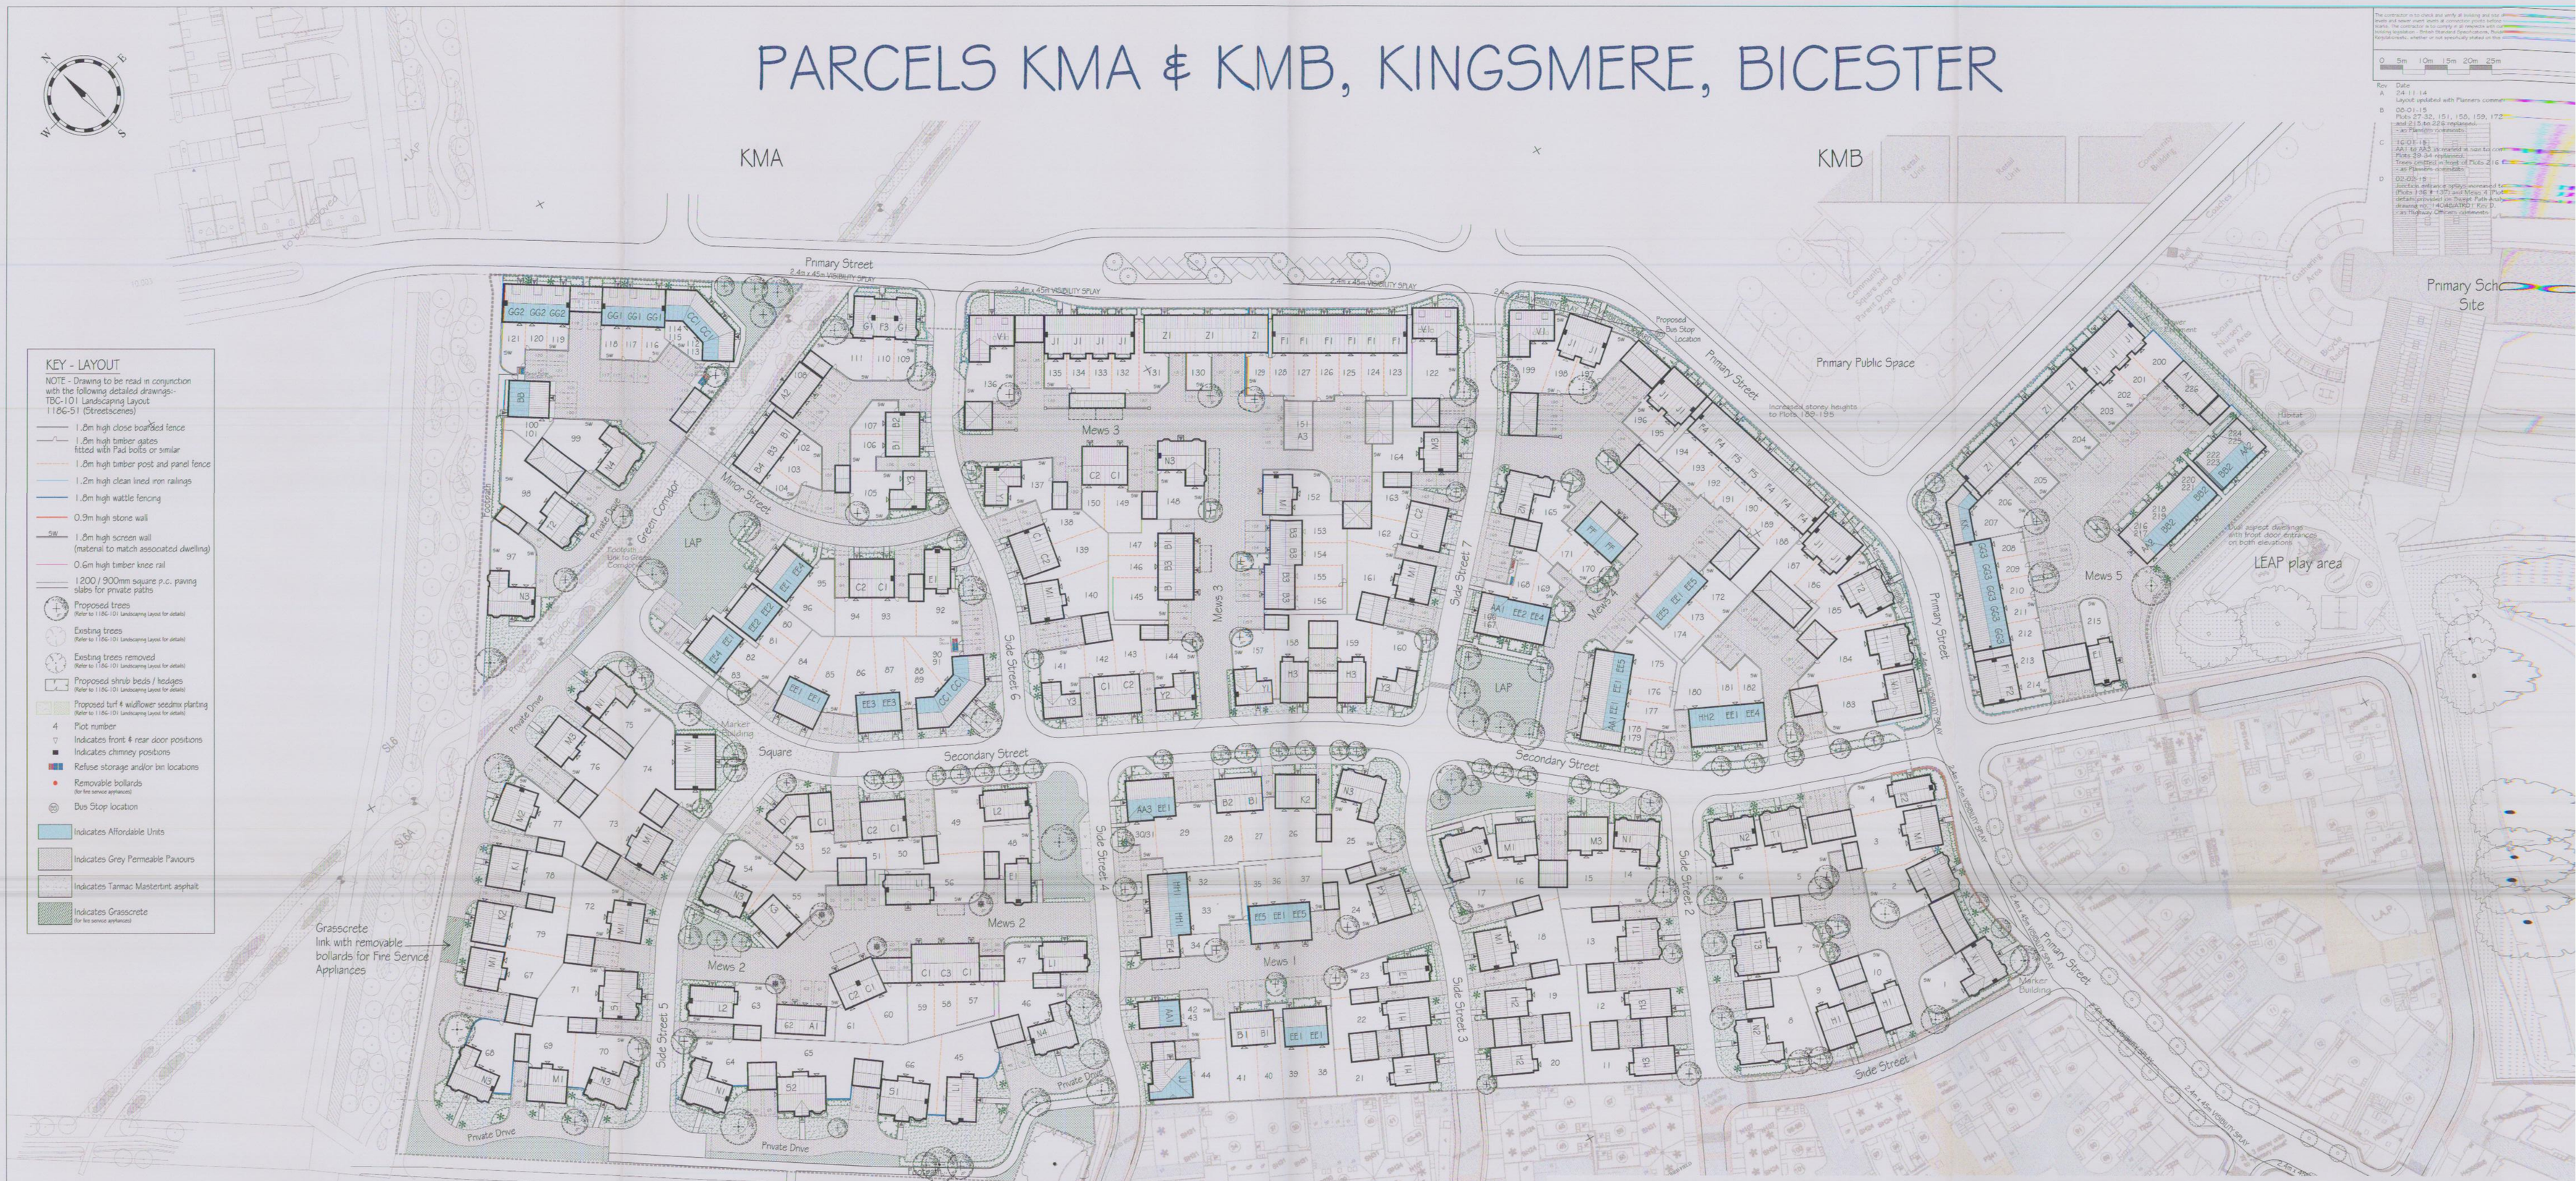

KMA & KMB Accomodation Schedule (Private)

Code	Name	Storey	Beds	Area (Sq ft)	No.	Total Sq. Ft.
A1 to A3	2T768	2	2	768	4	3072
B1 to B4	2T734	2	3	734	16	11744
C1 to C3	3T855	2	3	855	18	15390
D1	3T991	2	3	991	1	991
E1 & E2	3D1041	2	3	1041	5	5205
F1 & F2	5T1251	3	3	1251	8	10008
F3	5T1130	2.5	3	1130	1	1130
F4 & F5	5T1251	3	3	1251	7	8757
G1	3T1240	3	4	1240	2	2480
H1 to H3	4D1369	2	4	1369	10	13690
J1	4T1300	3	4	1300	13	16900
K1 to K4	4D1414	2	4	1414	5	7070
L1 & L2	4D1371	2	4	1371	5	6855
M1 to M4	4D1359	2	4	1359	14	19026
N1 to N4	4D1564	2	4	1564	15	23460
S1 & S2	5D1777	2	5	1777	3	5331
T1 to T3	5D1959	2.5	5	1959	7	13713
V1	5D2212	2	5	2212	4	8848
W1	5D2246	2	5	2246	1	2246
X1	4D1564	2	4	1564	1	1564
Y1 to Y3	3D1119	2	3	1119	6	6714
Z1	4T1580	3	4	1580	7	11060
				HOUSING TOTALS	153	195,254

KMA & KMB Accomodation Schedule (Overall Affordable)

Code	Name	Storey	Beds	Area (Sq ft)	No.	Total Sq. Ft.
AA1 to AA3	Maisonette (GF)	2	1	493	6	2958
AA1 to AA3	Maisonette (FF)	2	1	583	6	3498
BB1 & BB2	Maisonette (GF)	2	2	691	4	2764
BB1 & BB2	Mainsonette (FF)	2	2	804	4	3216
CC1	Maisonette (GF)	2	2	647	4	2588
CC1	Maisonette (FF)	2	2	775	4	3100
EE1 to EE5	Lifetime Home	2	2	823	27	22221
FF	Lifetime Home	2	3	964	2	1928
GG1 & GG2	Lifetime Home	2.5	3	1112	6	6672
GG3	Lifetime Home	3	3	1236	5	6180
HH1 & HH2	Lifetime Home	2	4	1184	3	3552
JJ	Mobility Bungalow	1	2	775	1	775
KK	Lifetime Home	3	4	1905	1	1905
				HOUSING TOTALS	73	61,357
				SITE TOTALS	226	256,611

KMA Accomodation Schedule (Affordable)

Code	Name	Storey	Beds	Area (Sq ft)	No.	Total Sq. Ft.
AA1 & AA3	Maisonette (GF)	2	1	493	2	986
AA1 & AA3	Maisonette (FF)	2	1	583	2	1166
BB1	Maisonette (GF)	2	2	691	1	691
BB1	Mainsonette (FF)	2	2	804	1	804
CC1	Maisonette (GF)	2	2	647	4	2588
CC1	Maisonette (FF)	2	2	775	4	3100
EE1 to EE5	Lifetime Home	2	2	823	12	9876
GG1 & GG2	Lifetime Home	2.5	3	1112	6	6672
HH1	Lifetime Home	2	4	1184	2	2368
JJ	Mobility Bungalow	1	2	775	1	775
HOUSING TOTALS					35	29,026

KMB Accomodation Schedule (Affordable)

Code	Name	Storey	Beds	Area (Sq ft)	No.	Total Sq. Ft.
AA1 & AA2	Maisonette (GF)	2	1	493	4	1972
AA1 & AA2	Maisonette (FF)	2	1	583	4	2332
BB2	Maisonette (GF)	2	2	691	3	2073
BB2	Mainsonette (FF)	2	2	804	3	2412
EE1 to EE5	Lifetime Home	2	2	823	15	12345
FF	Lifetime Home	2	3	964	2	1928
GG3	Lifetime Home	3	3	1236	5	6180
HH2	Lifetime Home	2	4	1184	1	1184
KK	Lifetime Home	3	4	1905	1	1905
HOUSING TOTALS					38	32,331

CHERWELL DISTRICT COUNCIL
Plan No. 14/01682/REM
Amended/additional plans received
3/2/15 with Applicant's/Agent's E-mail
Letter dated 2/2/15

Linden HOMES

PROJECT: PARCELS KMA & KMB, KINGSMERE, BICESTER
DRG TITLE: PLANNING LAYOUT
JOB NO: 1186 | DRG NO: 100 | REV: D
SCALE: 1:500 | DRN BY: TE
DATE: 08/14 | CKD BY: NN

The NOBLE Consultancy
Architectural ■ Planning ■ Urban Design ■ Landscaping
The Stables, Says Court Farm, Badminton Road
Frampton Cotterell, South Gloucestershire, BS36 2NY
T: 0844 7452033
E: design@noble-consultancy.co.uk
W: www.noble-consultancy.co.uk

© The drawing and the building works described are the copyright of The Noble Consultancy. You may not copy or reproduce the drawing or permit the building to be erected, by anybody else, without the prior written consent of The Noble Consultancy. No liability will be accepted for amendments made by other persons.

PLANNING LAYOUT