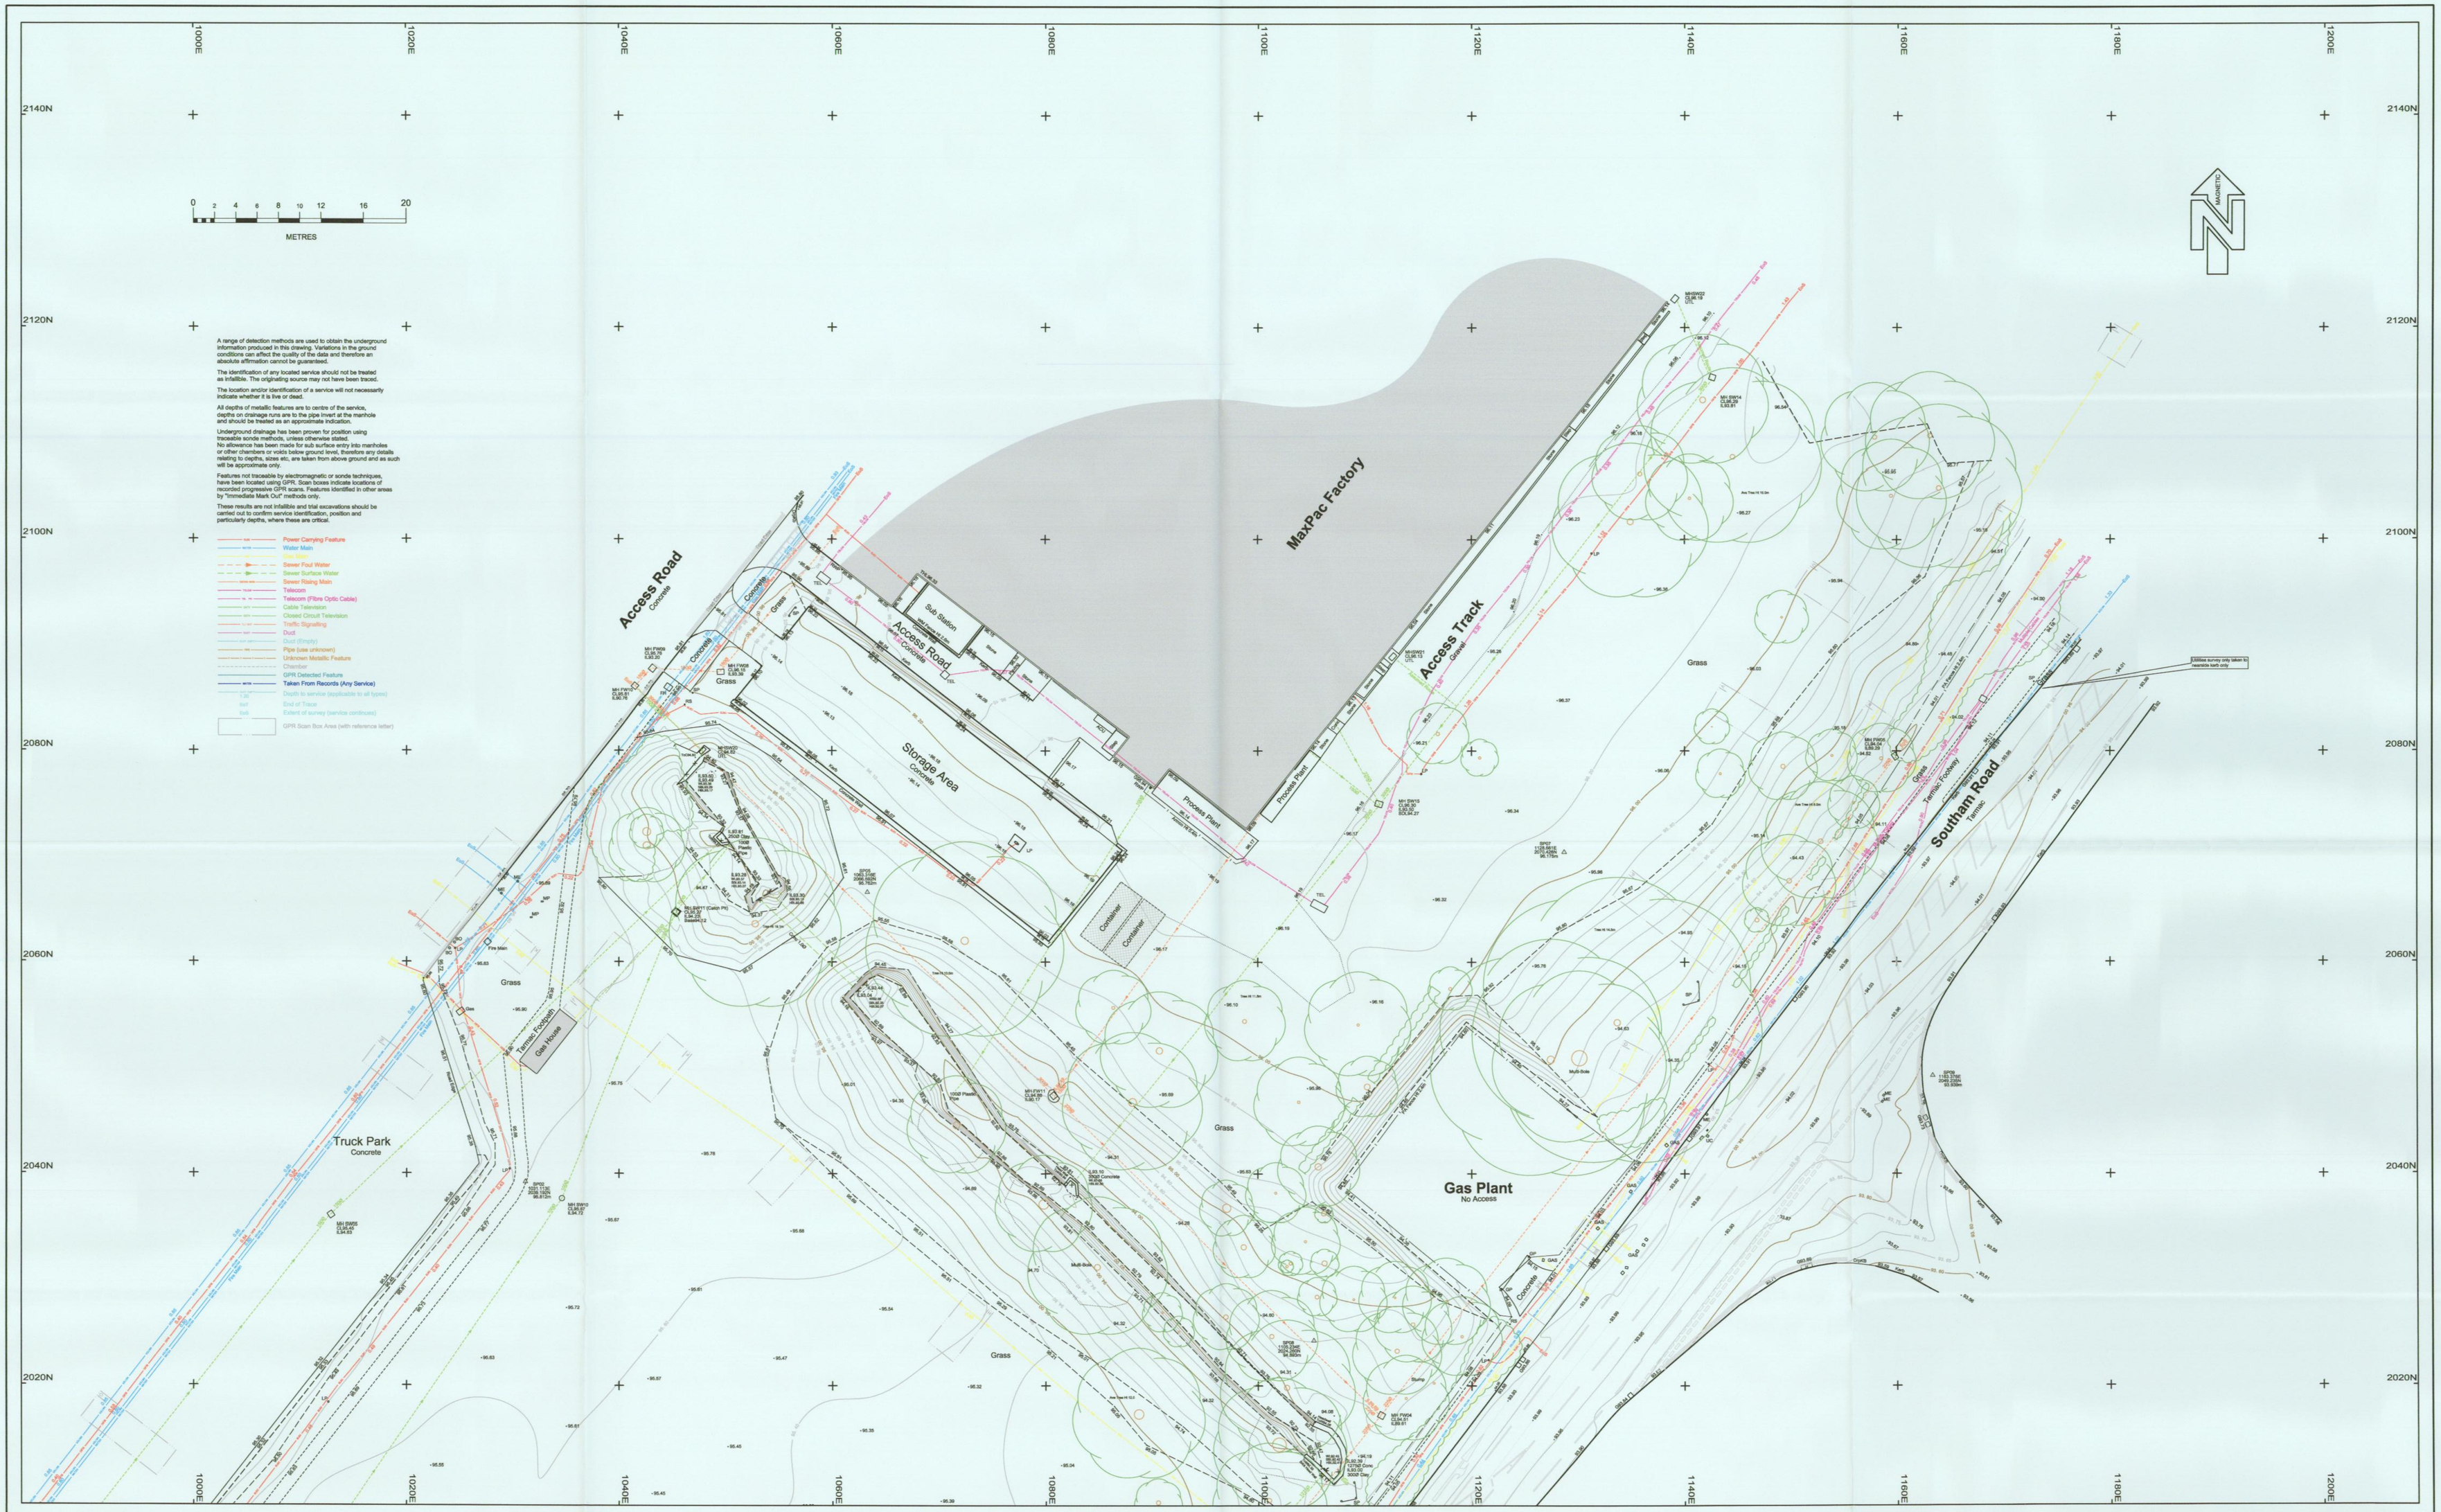

Feature Abbreviations

ACU	Air Conditioning Unit	FH	Fire Hydrant	NP	Name Plate	SVP	Soil Vent Pipe
BB	Belisha Beacon	FP	Fence Post	PB	Post Box	TAP	Stand Pipe
BOL	Bollard	G	Gate Post	PM	Parking Meter	TB	Telecom Box
BOL(L)	Bollard (Lit)	G	Gully (with Level)	RBX	Rodding Eye Box	TEL	Telecom's Cover
BP	Boundary Post	GP	Gate Post	RE	Rodding Eye	TL	Traffic Light
CAB	Cable Box	GR	Grid Reference	RG	Road Gully	TP	Telegraph Pole
CATV	Cable TV Cover	KG	Kerb Offset	RSL	Road Sign (Lit)	VP	Vent Pipe
CCTV	Close Circuit TV	LB	Lightning Beacon	RWP	Rain Water Pipe	WM	Water Meter
CH	Chimney	LC	Level Cover	SA	Soil Vent	WO	Water Valve
CP	Concrete Post	LP	Lamp Post	SP	Sign Post	WV	Water Valve
DWB	Dog Waste Bin	ML	Meter	SPG	Sign Post (Lit)	UCT	Unknown Cover
EB	Electric Box	MP	Mile Post	SPOT	Spot Height Square	UTL	Unable to Lift
EP	Electricity Pole	MP	Marker Post	STVP	Cable Duct	Ø	Diameter
ER	Earth Rod	MEP	Metal Post	SV	Stop Valve		

Description Abbreviations

Asmt	Assumed Mark	Pte	Pole	Flower Bed	OHL	Overhead	
BkDp	Back Drop	FW	Foul Water	Flt	Float Bin	OSM	Ordnance Survey
Bk	Back	FP	Fence Post	PW	Potable Water		Map Marker
SubBk	Sub Stop Mark	G	Gully	Ht	Height	Nurthd	Recording Wall
Bldg	Building	Hg	Hedge		Hedge	Rd Edg	Road Edge
CDraG	Combined Drainage & Kerb Spoken	Lvr	Lever		Level	Rd Rp	Road Repeater
Conc	Concrete	m	Metres		Metre	St	Stone
Cnr	Corner	Mn	Mistletoe		Mistletoe	Stn	Station
DpKb	Drop Kerb	MSL	Mean Sea Level		Mean Sea Level	Tap	Tap
Dr Chd	Drop Kerb Drainage Channel	No.	Number		Number	Tra	Traffic Pointing
						Tma	Tarmac

Legend

Top / Bottom of Bank
Building / Overhead Canopy
Wall
Solid Surface Feature / Road Edge
Hard / Soft Surface Change
Kerb / Dropped Kerb
Combined Kerb & Drainage System
Drainage Channel
Fence Line

BB	Belisha Beacon	HR	Hand Rail
CB	Chain Barrier	JS	Iron Railings
CHMJ	Chain Barrier Mounted Post	KS PR	Metal Post & Rail
CL	Chain Link	OB	Open Boarded
CP	Concrete Panel	PA	Palling Fence
EG	Elephantoid	PC	Post & Chain

PW	Post & Wire	SP	Safety Barrier
SR	Security Fence	TF	Temporary Fence
WM	Wire Mesh		

Hedge Line
Trees / Scrub Canopy Line
OH Telephone / Electric Cable(s)
Rock Face
Pipe Line (Above Ground)

General

- Every effort is made to identify all visible above ground features. However, it should be borne in mind that at the time of survey, some surface features may have been obscured.
- Visible features in the vicinity of the site extents, as detailed on this survey, may not represent the legally conveyed ownership boundaries.

Level Prefix

A	Arch Level	RL	Rail / Ridge Level
C	Cover Level	BL	Bulb Level
CH	Camp Chamber Cover Level	SL	Sampling Level
G	Gully Level	TL	Tarmac Level
L	Lamp Level	CL	Top of Concrete Level
P	Parapet Level	CP	Top of Pipe Level

TOR	Top of Road Level	FFL	Finished Floor Level
BOR	Bottom of Road Level	1st FFL	1st Finished Floor Level
SL	Silt Level		
WL	Water Level (Inc.date & Time)		

12FC 32.5	Trial Pit (with level)	△	Survey Station
BH 35.6	Borehole (with level)	• 16.1	Spot Level
		⬠	Woodland Area (Deciduous)

	Gate		Electric Pylon
↑	Level Datum		Marsh Land

Notes

1. Surveyed August 2009.
2. Survey related to assumed local metric grid .
3. Levels related to GPS Orthometric height, converted to MSL (Newlyn) by OSGM02.

Control

STN	East	North	Level	Type
SP01	968.599	1955.396	95.825	Nail
SP02	1031.113	2039.192	95.812	Nail
SP03	1000.000	2000.000	95.636	Nail
SP04	1049.400	2001.581	95.441	Peg
SP05	1063.316	2066.592	95.762	Peg
SP06	1004.801	1937.071	95.052	Peg
SP07	1126.681	2070.426	96.175	Peg
SP08	1105.234	2024.260	94.893	Peg
SP09	1183.376	2049.235	93.939	Nail
SP10	1110.555	2007.063	94.056	Nail
SP11	1042.889	1903.468	94.120	Nail

No.	Description	Date	Signed
B	Trees have been added to the South East side of Site.	31.03.10	WJC
A	GPR depth results for Scan boxes F, G, H, I and K identifying MOPE Gas line.	27.11.09	SC

Revisions

Drawing Status
FINAL

Digital File 2846_2D_001B.dwg Original Size A0

Surveyed SRP	Date 23.09.09	Scale 1:200	
Drawn SRP	Sheet 2 of 2	Approved	

Client **Whitbread Property Ltd**

Title Topographic & Utilities Survey

Project **Southam Road Banbury Oxfordshire**

Drawing No. 2846/002 Rev. B

Clugston

Clugston Survey Services
St Vincent House
Normanby Road
Scunthorpe
North Lincolnshire
DN15 8QT

Tel: 01724 748170
Fax: 01724 748171
survey@clugston.co.uk
www.clugston.co.uk