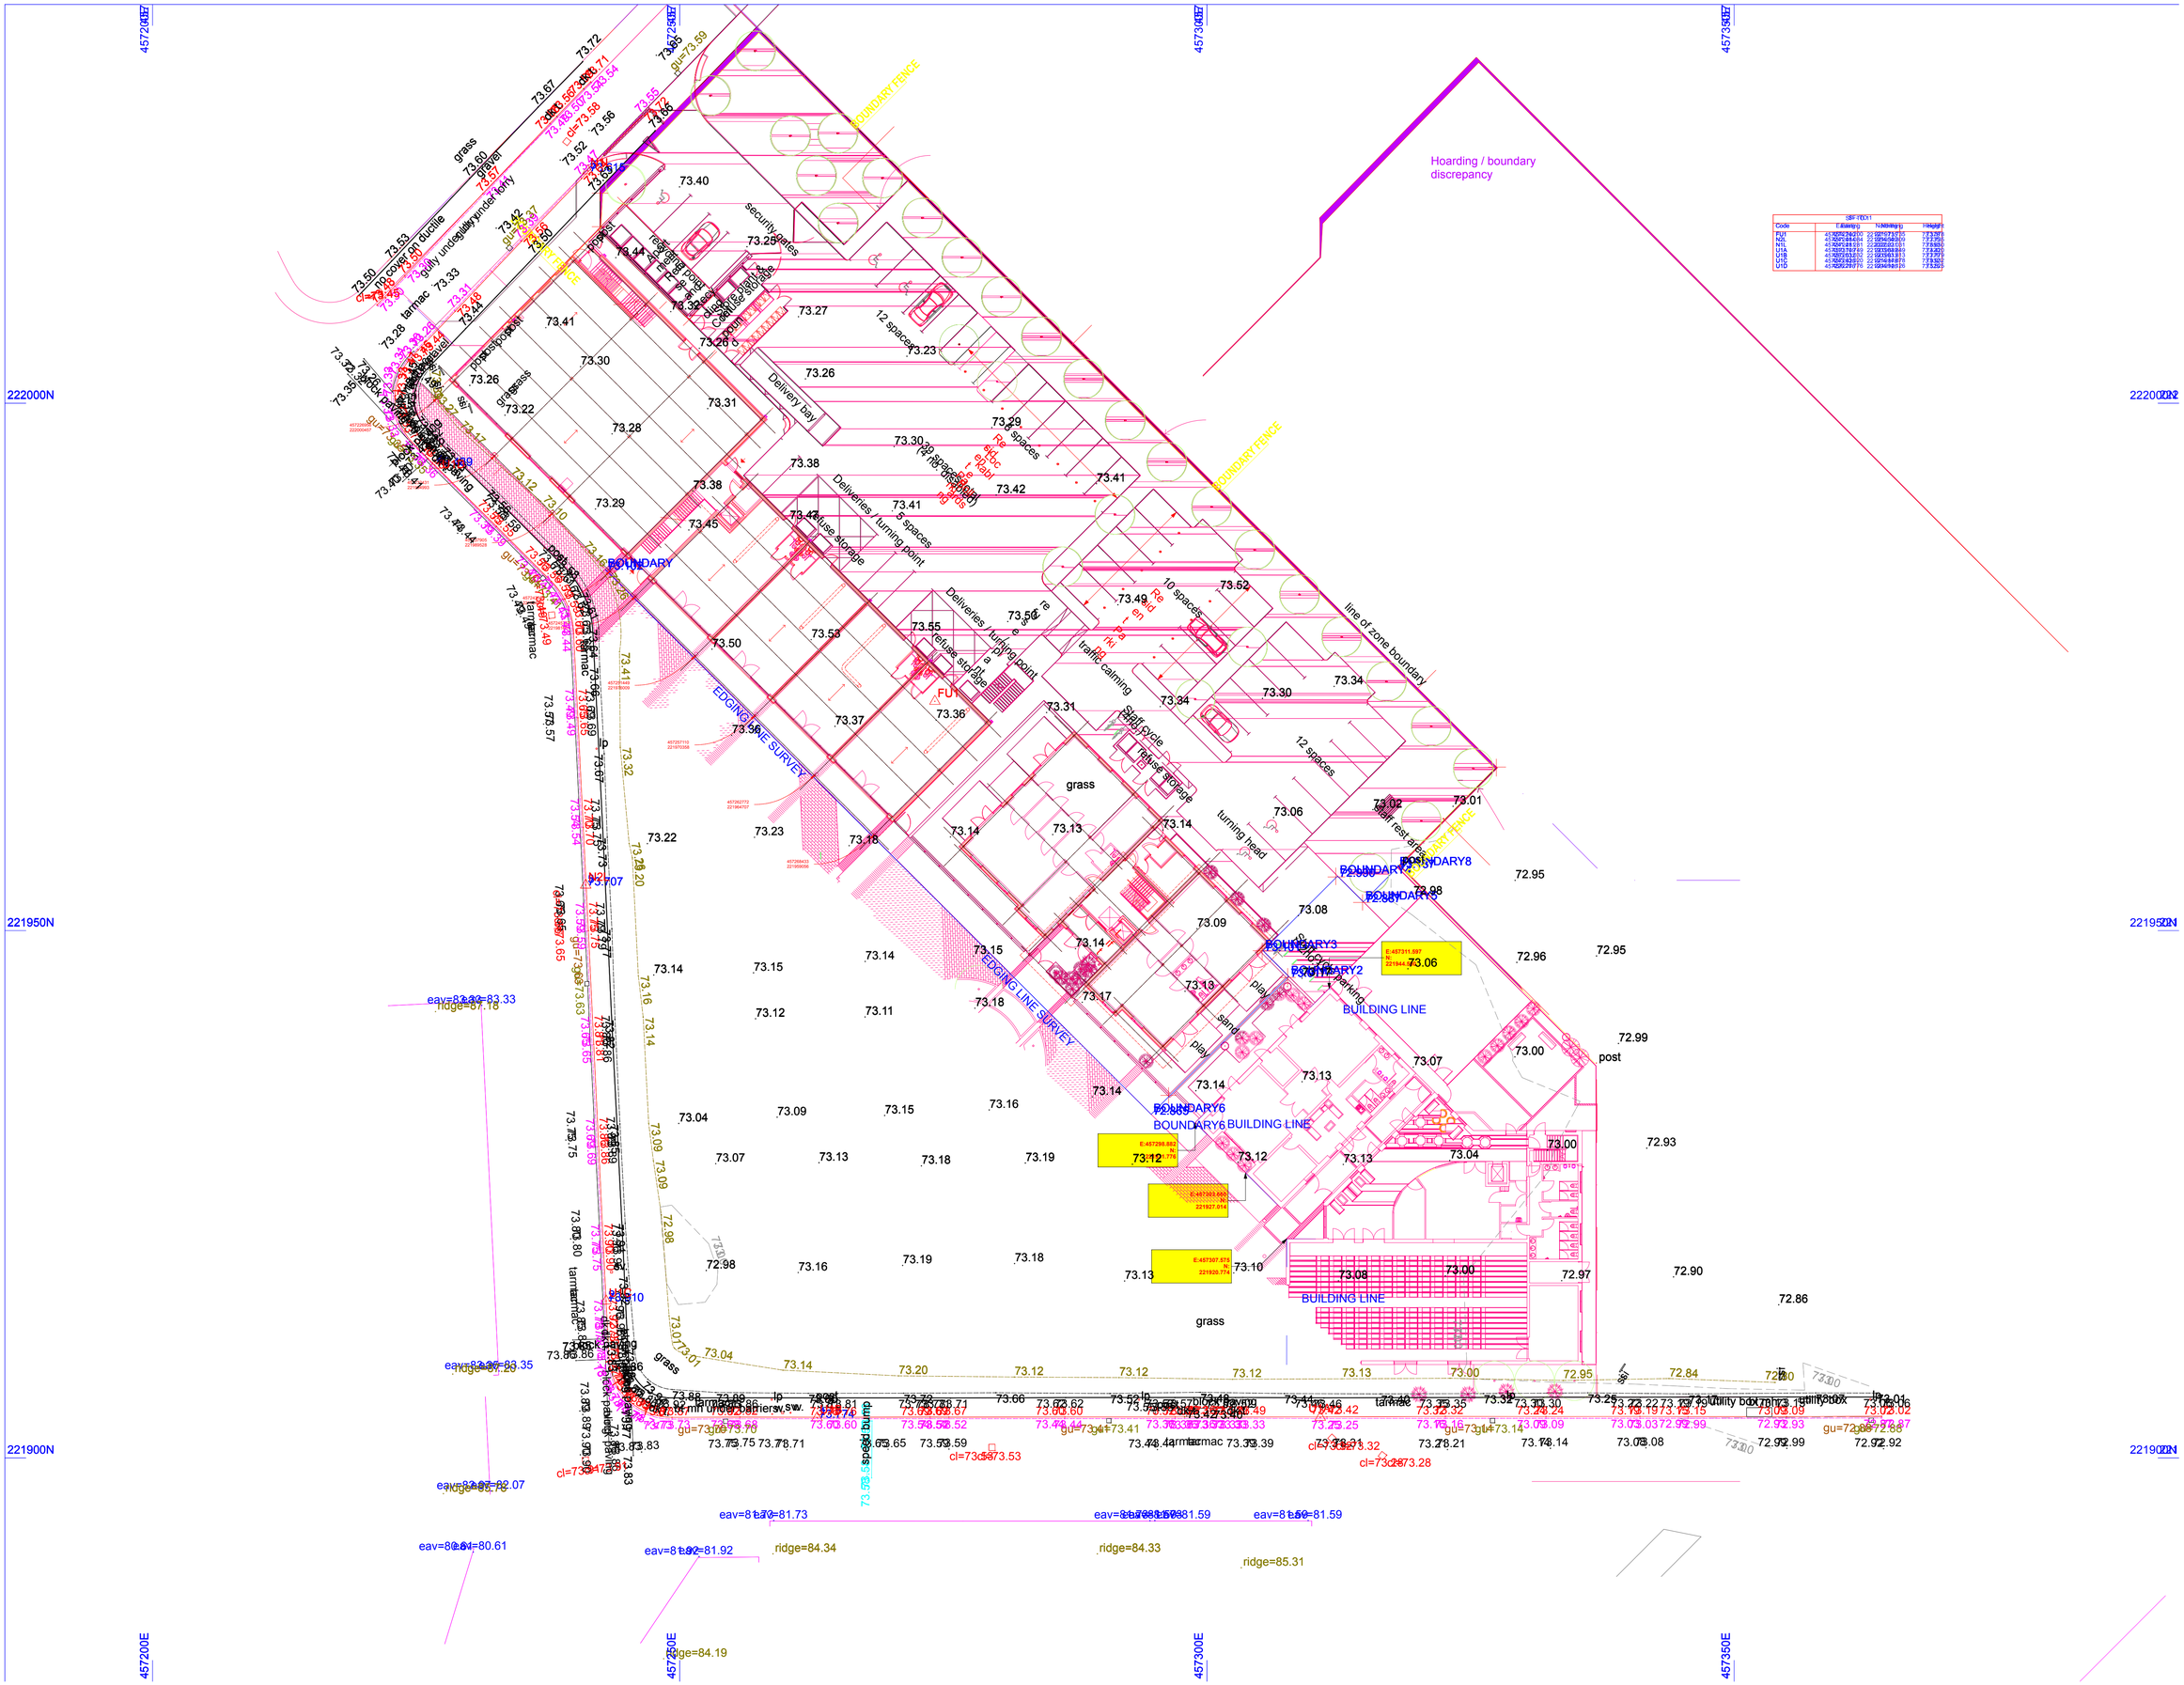
Hoarding / boundary discrepancy
BOUNDARY FENCE
BOUNDARY
EDGING LINE SURVEY
BUILDING LINE
line of zone boundary
Delivery bay
Deliveries / turning point
refuse storage
refuse storage
refuse storage
12 spaces
10 spaces
5 spaces
(10 spaces)
(no designated spaces)
Staff cycle parking
Staff rest area
turning head
traffic calming
play
sand
parking
grass
tarmac
block paving
ridge=87.16
ridge=87.20
ridge=84.34
ridge=84.33
ridge=85.31
ridge=84.19
457200E
457250E
457300E
457350E
221950N
221900N