


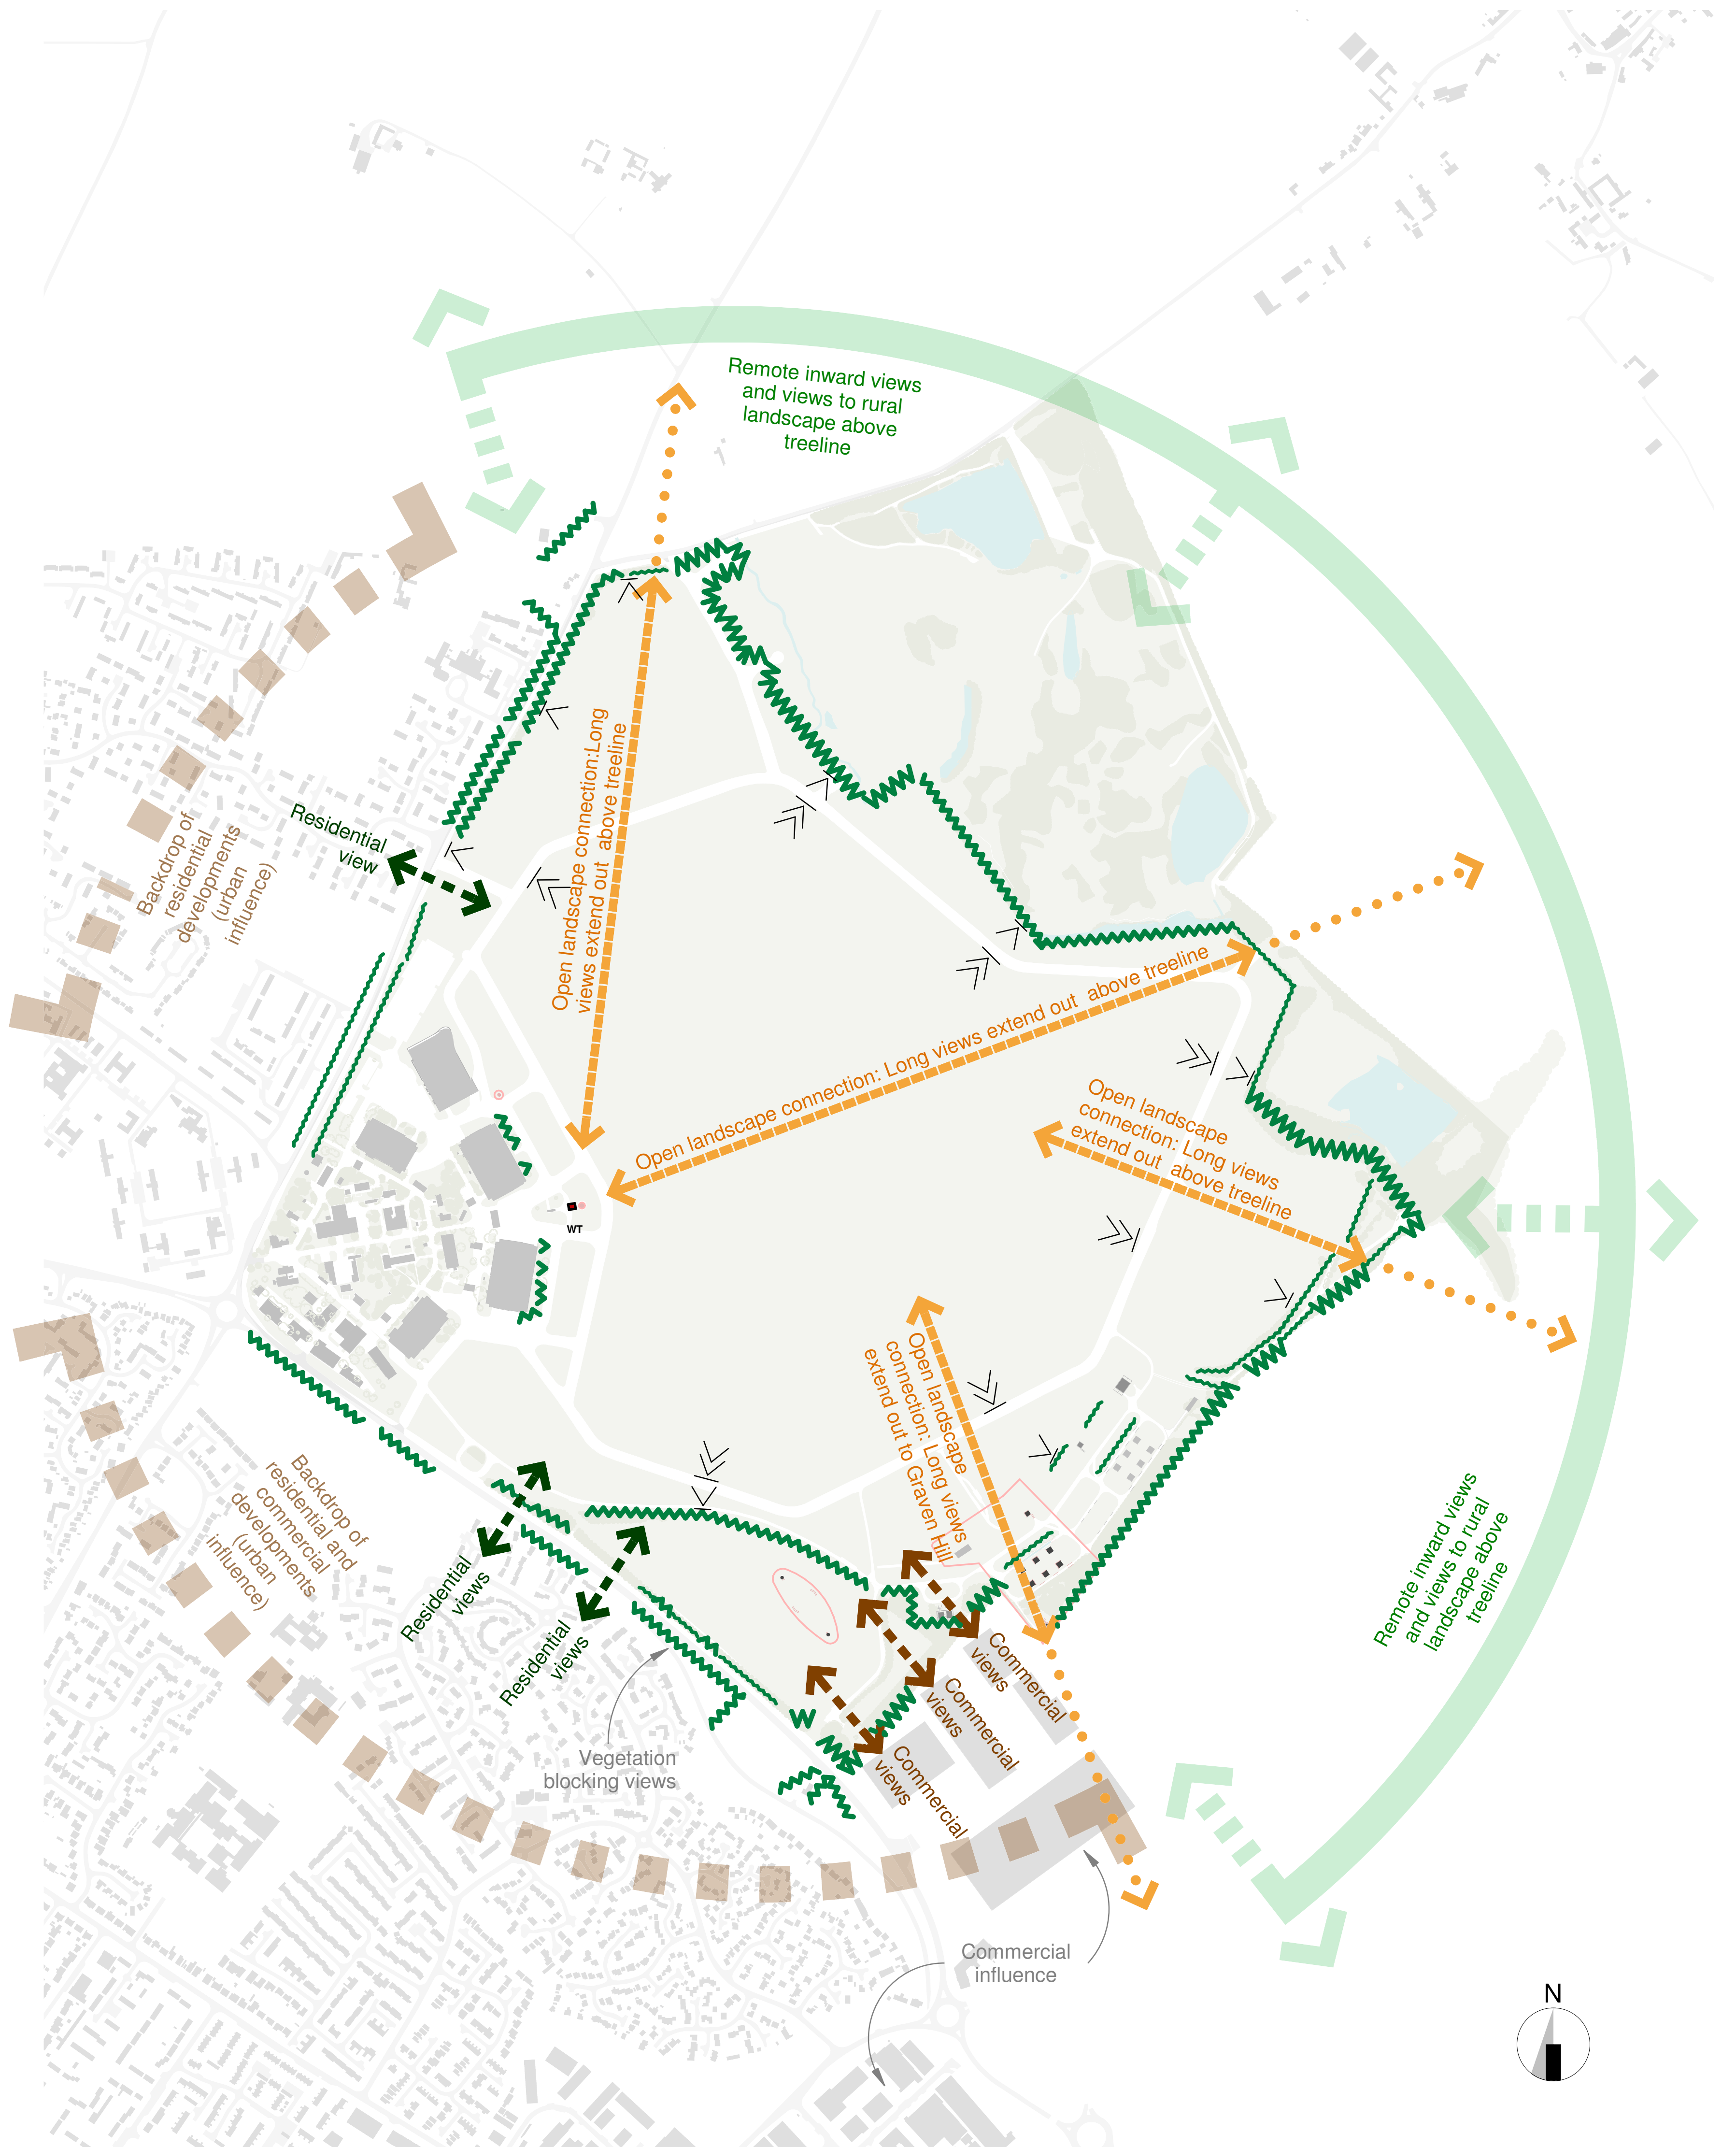

KEY:

>>> Openness of flying field

> Peripheral area contributing to 'openness'

5-8m Trees / Scrub / Landscape edge

8-14m Trees / Landscape edge

14m+ Trees / Landscape edge

LANDSCAPE SIGNIFICANCE DIAGRAM 1 - Views & Setting

PLANNING

DRAWN BY: AH CHECKED BY: AH

PROJECT: 5002854-RDG-XX-ST-SK-A-9954 REV: A 12.06.2019

SCALE 1 : 5000 @ A1

RIDGE

THE COWYARDS
BLEMHEM PARK, OXFORD ROAD
WOODSTOCK
OX20 1QR

TEL NO: 01993815000
WWW.RIDGE.CO.UK

A Graven Hill View Added
REV DESCRIPTION

06/11/2019 JY AH
DATE BY CHKD



KEY:

5-8m Trees / Scrub / Landscape edge

8-14m Trees / Landscape edge

14m+ Trees / Landscape edge

ASA
Figure 4B

LANDSCAPE SIGNIFICANCE DIAGRAM 2 - Key Features / Character Areas

PLANNING

DRAWN BY: AH CHECKED BY: AH

PROJECT: 5002854-RDG- XX -ST- SK -A-9955 REV:

SCALE 1:5000 @ A1

RIDGE

THE COWYARDS
BLENNHEIM PARK, OXFORD ROAD
WOODSTOCK
OX20 1QR

TEL NO: 01993815000
WWW.RIDGE.CO.UK

REV DESCRIPTION

DATE BY CHD

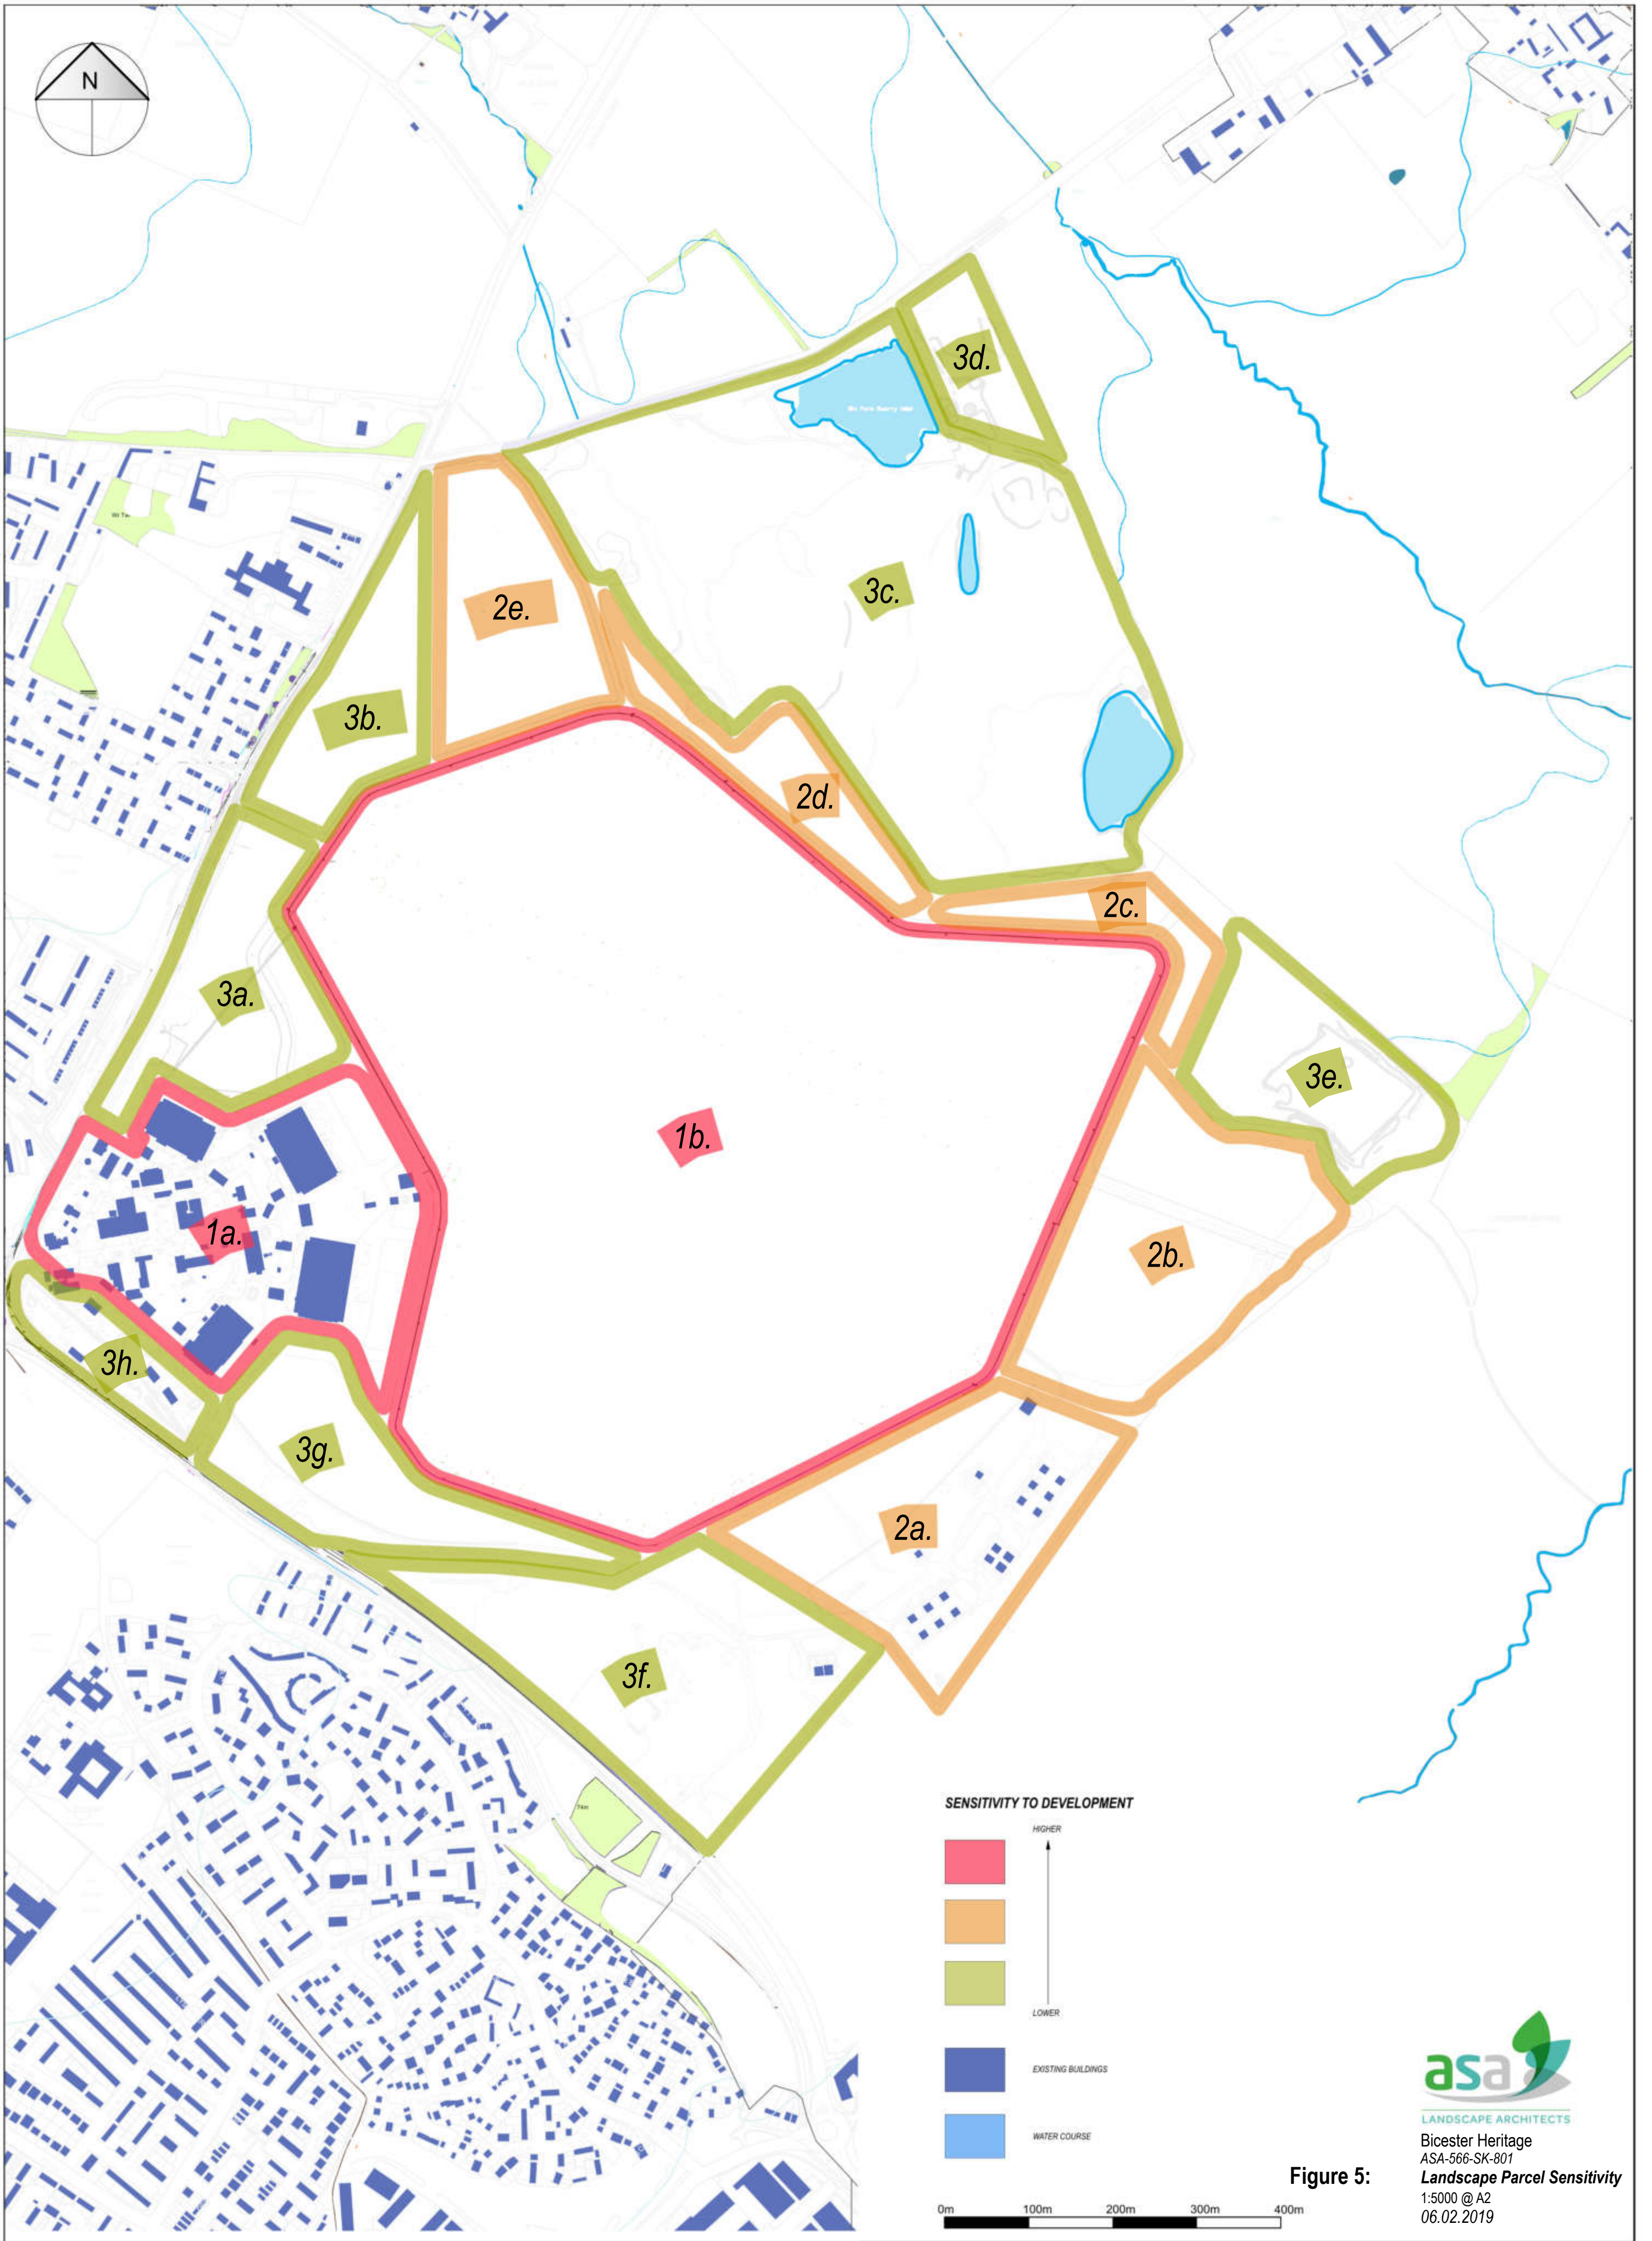


Figure 5: