




- ### KEY
- EXISTING TREES TO BE RETAINED
 - Proposed trees from phase B2A
 - PROPOSED FEATHERED TREE, INCLUDING STAKE AND TIE. SEE SPECIFICATION NOTES A1, B2-3, B5-6, C1-6, D1-2 AND E1.
 - PROPOSED STANDARD TREE, INCLUDING DOUBLE STAKE AND TIE. SEE SPECIFICATION NOTES A1, B2-3, B5-6, C1-6, D1-2 AND E1.
 - SHRUB AND HERBACEOUS PLANTING, INCLUDING BARK MULCH (ACCORDING TO SPECIFICATION), SEE SPECIFICATION NOTES A1-2, B1-3, B6, C1-3, D1-2 AND E1. SUPPLY SHEET MUST ONLY WHERE SPECIFICATION/DETAIL SHOWN ON THE PLAN.
 - HEDGE PLANTING, INCLUDING SHEET/BARK MULCH (ACCORDING TO SPECIFICATION), REFER TO HEDGE SCHEDULES ON PLAN AND THE SCHEDULE OF QUANTITIES. SEE SPECIFICATION NOTES A1-2, B1-3, B6, C1-3, D1-2 AND E1. SUPPLY SHEET MUST ONLY WHERE SPECIFICATION/DETAIL SHOWN ON THE PLAN.
 - TARMAC FOOTPATH WITHIN POCKET POS AREA
 - SPECIMEN SHRUBS IN SHRUB BEDS OR PIT PLANTED IN GRASS AREAS. SPECIMEN SHRUBS IN GRASS ARE MEASURED SEPARATELY IN SCHEDULE OF QUANTITIES. SEE SPECIFICATION NOTES A1, B1-3, B6, C1-3, D1-2 AND E1.
 - CULTIVATED TURF UNLESS OTHERWISE STATED ON PLAN. SEE SPECIFICATION NOTES B4, C7 AND E1.
 - COTSWOLD CHIPPINGS (20mm DIA.) TO A DEPTH OF 75mm OVER GEOTEXTILE. MEMBRANE UNLAWFUL TO BE COMPLETED BY LANDSCAPE CONTRACTOR.
 - Existing hedgerow to be retained
 - RE-ROOT 600 BARRIER
 - Bench seat- Ref: RBA2 Prolidic
 - Liter bin Ref: RC01- Prolidic
 - Integrated bat brick on selected plots: available from Istock Bat Box B.

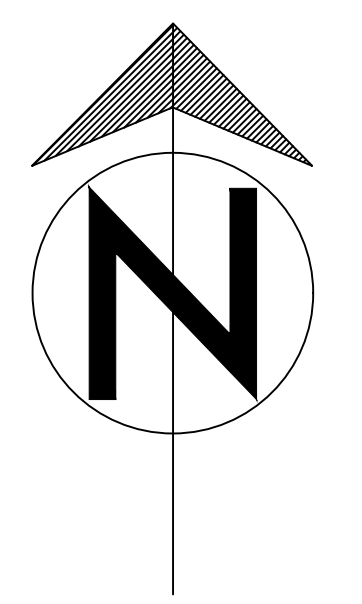

G 16.8.16		LANDSCAPE PROPOSALS UPDATED IN LINE WITH PHOENIX PLOT SUBSTITUTIONS	AU
F 16.8.16		TREE LINE SPECIES AMENDED IN LINE WITH COMMENTS RECEIVED FROM CAC BEHIND PLOTS GRASS	AU
E 15.3.16		TREE LINE SPECIES AMENDED IN LINE WITH COMMENTS RECEIVED FROM PEST GONE DRAINAGE ON 13.3.16 BEHIND PLOTS GRASS	AU
D 21.9.17		LANDSCAPING AMENDED IN LINE WITH NEW LAYOUT AND TREE LINE AMENDED BEHIND PLOTS GRASS. BAT BRICK POSITIONS HAVE BEEN REVISITED	AU
C 27.4.17		LANDSCAPING AMENDED IN LINE WITH COMMENTS RECEIVED ON 24.4.17	AU
B 16.3.17		LANDSCAPING AMENDED IN LINE WITH COMMENTS RECEIVED ON 15.01.17	AU
A 22.12.2016		LANDSCAPING AMENDED IN LINE WITH NEW LAYOUT AND COMMENTS FROM LPA ON 28.04.2016	AU
Rev	Date	Details	By
When shown relationship between each level and ground levels are to be checked on site. All proposed and existing levels are to be checked on site and Engineering checked.			
SITE		Upper Heyford Phase B3	
DRAWING TITLE		Landscape Proposals Sheet 2 of 2	
DRAWN BY		DATE	DRAWING NO.
DW		26.06.15	HEYB3-03-100
SCALE		CHECKED/DATE	REV
1:200 @ A0			G